





Option 1 - Clinic/Health Centre
1 : 100




Option 2 - School/Training Centre
1 : 100

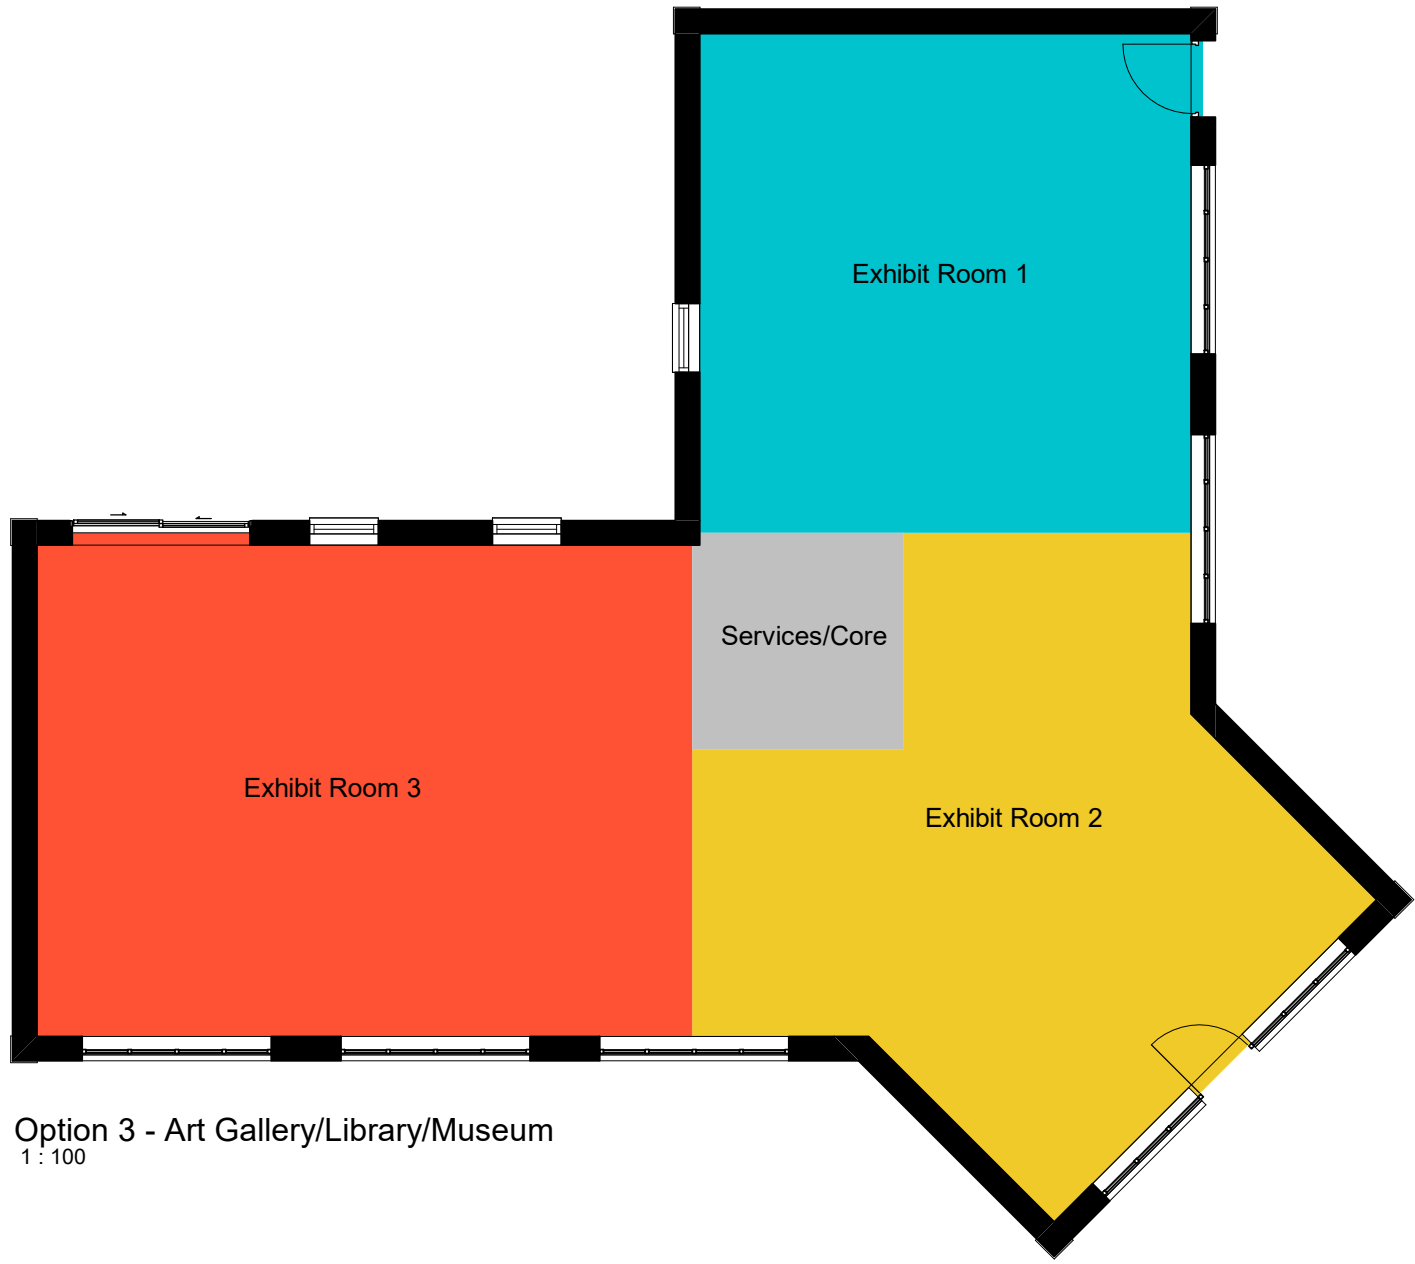

Option 3 - Art Gallery/Library/Museum
1 : 100

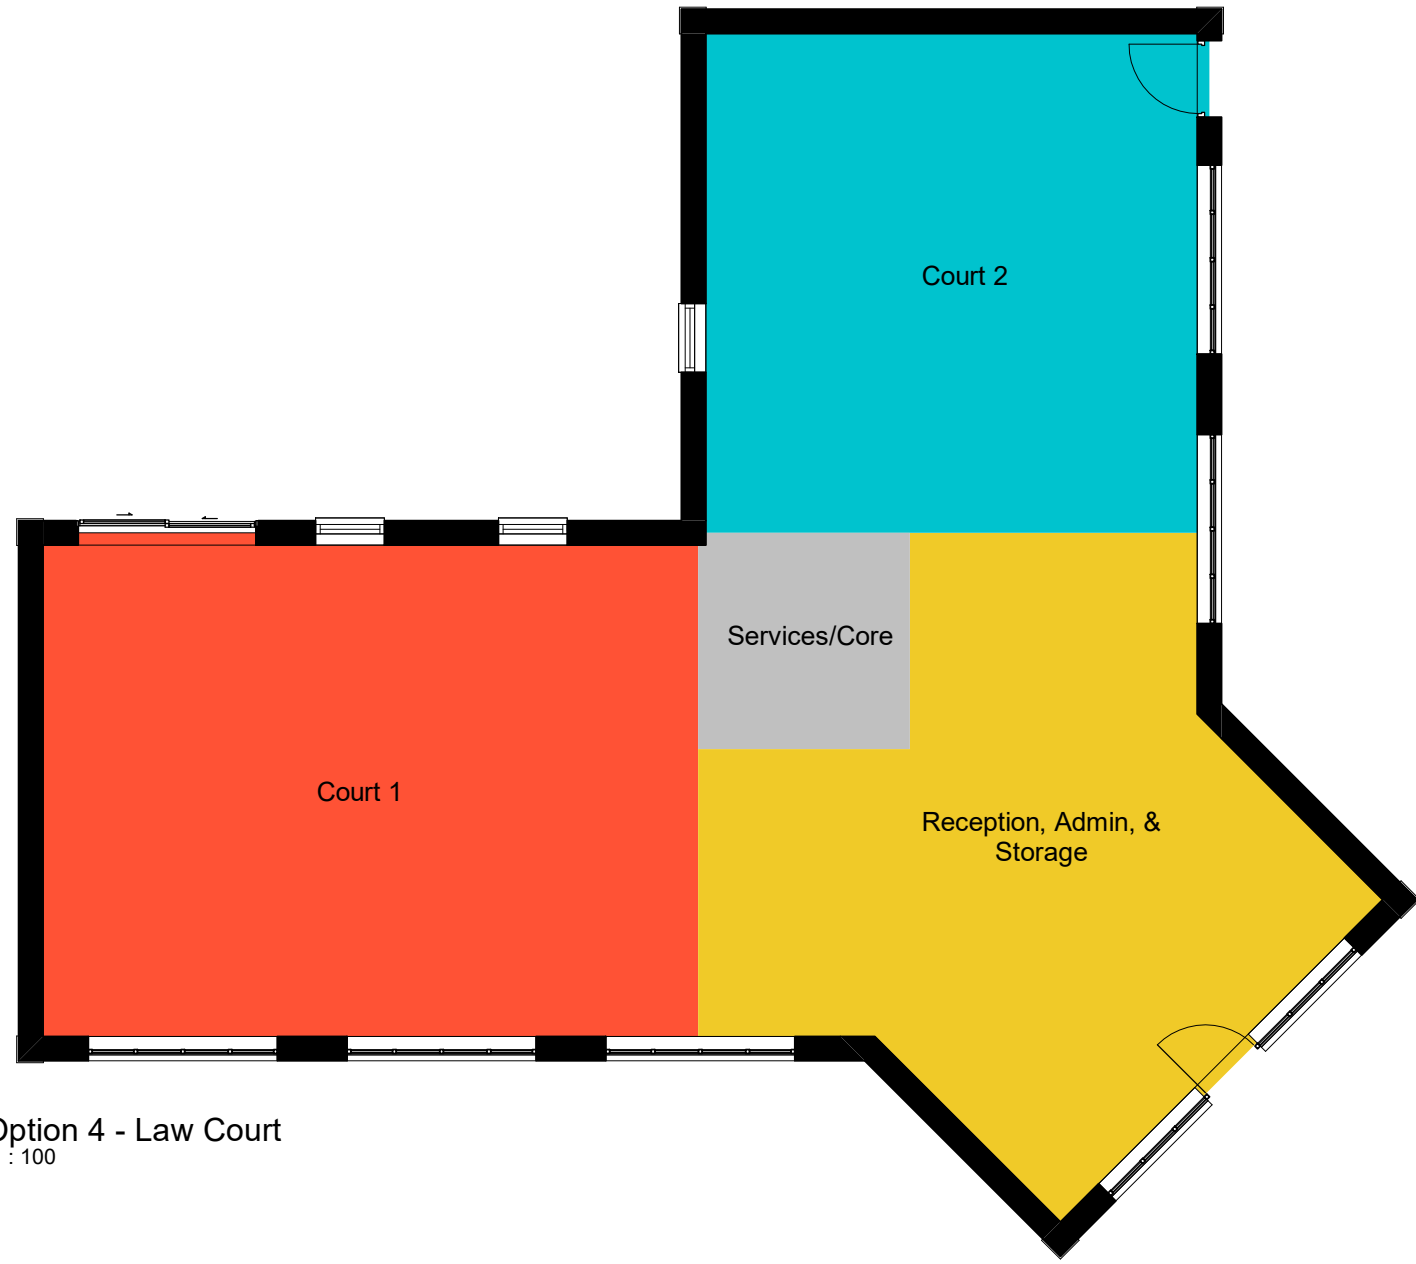

Option 4 - Law Court
1 : 100

 

Please Note:

This drawing must not be scaled, dimensions to be checked on site and any discrepancies are to be highlighted to the Architect prior to construction.

Topographical / Ordnance Survey information shown has been prepared by a third party, HGP accept no responsibility for accuracy or completeness of the survey.

This drawing is to be read in conjunction with all other project drawings, construction notes and / or project specifications including those by other project consultants and specialists. All discrepancies should be reported immediately.

Design subject to detail development / approval. Measurements and accommodation schedules subject to amendments following coordinated input by others. Costings cannot be finalised until approval /confirmation by relevant authorities and Client.

INDICATIVE PLANS ONLY

These ground floor plans are indicative only and have been prepared for marketing purposes.

Legend

Rev.	Description	DATE	DB	CB

Date	Sept '23
Drawn By/Checked By	VP/ HJE
Scale	1 : 100@ A2
Revision	
Project	Land at Climping
Title	Indicative D1-Type uses for marketing purposes
Dwg#	20.050.93
Status	Preliminary

hgp



Furzehall Farm, Wickham Road
Fareham, Hampshire
PO16 7JH
01329 383 325
email@hgp-architects.co.uk
www.hgp-architects.co.uk
HGP Architects Ltd. Copyright
Reserved
Unit 1, Station Industrial Park
Duncan Road, Park Gate,
Hampshire, SO31 1BX
info@foremanhomes.co.uk