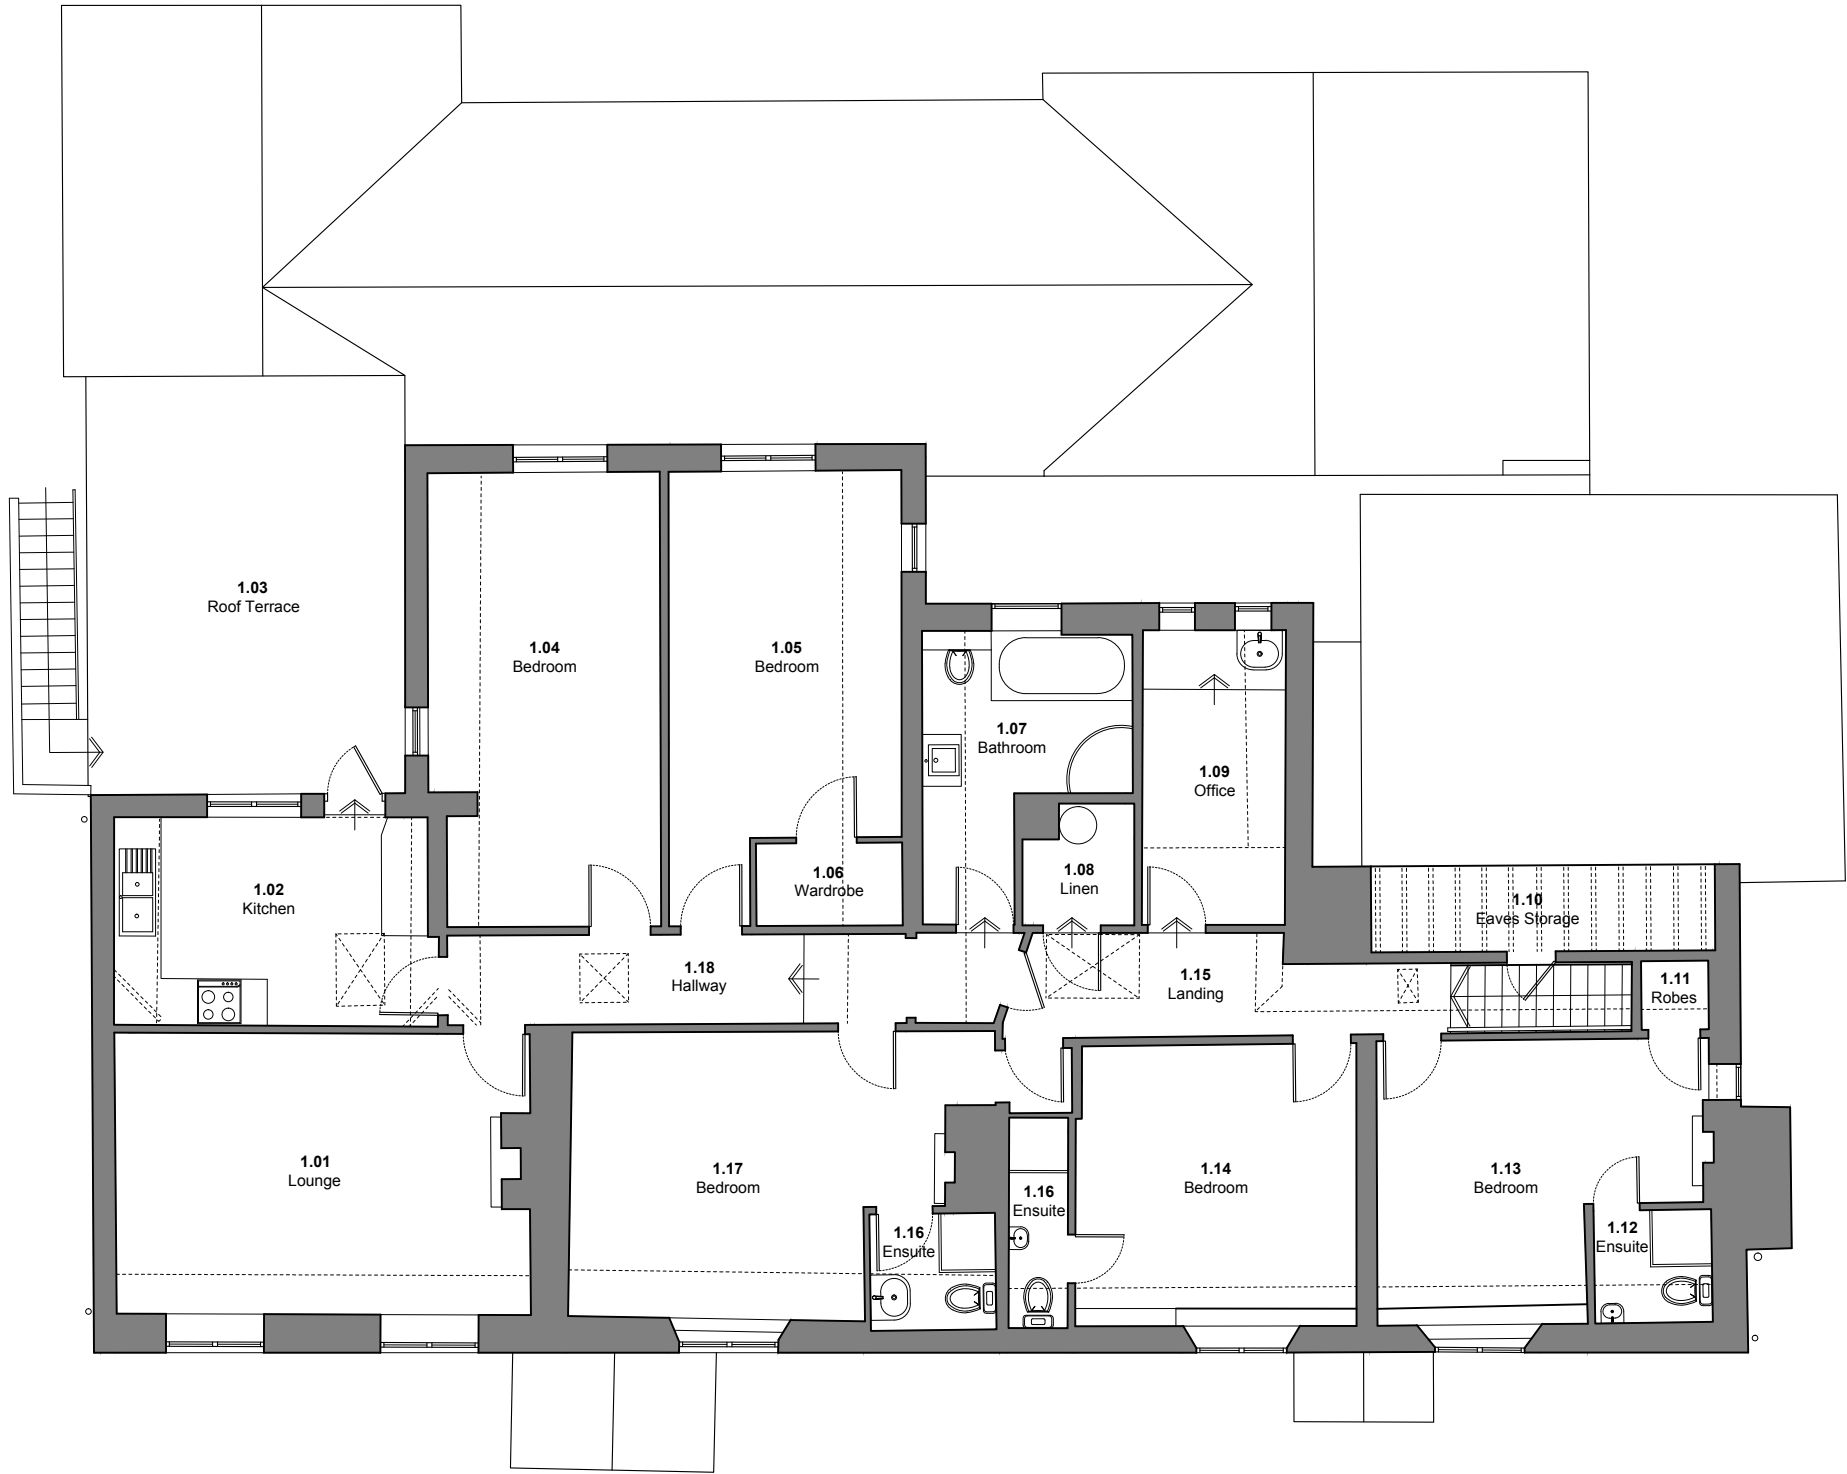


Notes
This drawing has been prepared for the purpose of gaining planning permission only and does not purport to be a working or contractual drawing and should not be used for any building or contractual purposes.
This drawing has been prepared based on survey drawings and information prepared by others.
All dimensions and levels on all drawings must be checked and verified on site before commencement of works.

© **Copyright**
This drawing is the property of James Wells Architects / James Wells Commercial Architects. No disclosure or copy of it may be made without the written permission of James Wells Architects.

z

Revisions		
Date 15/07/2019 28/08/2019	Rev - A	Details Issued for Information Issued for Planning

JW/A

James Wells Architects

Sussex House, 12 Crane Street,
Chichester, West Sussex, PO19 1JJ
T: 01243 940020
E: admin@jameswellsarchitects.co.uk

Project Title & Address

Proposed Restoration
The Black Horse Public House, Climping Street,
Atherington, Climping, West Sussex, BN17 5RL

Drawing Title

First Floor Plan
As Existing

Scale 1:100@A3	Creation Date Mar 2019	Status PLAN
Project No. 600	Drawing No. 011	Revision A

ARUN DISTRICT COUNCIL CM/49/19PL