


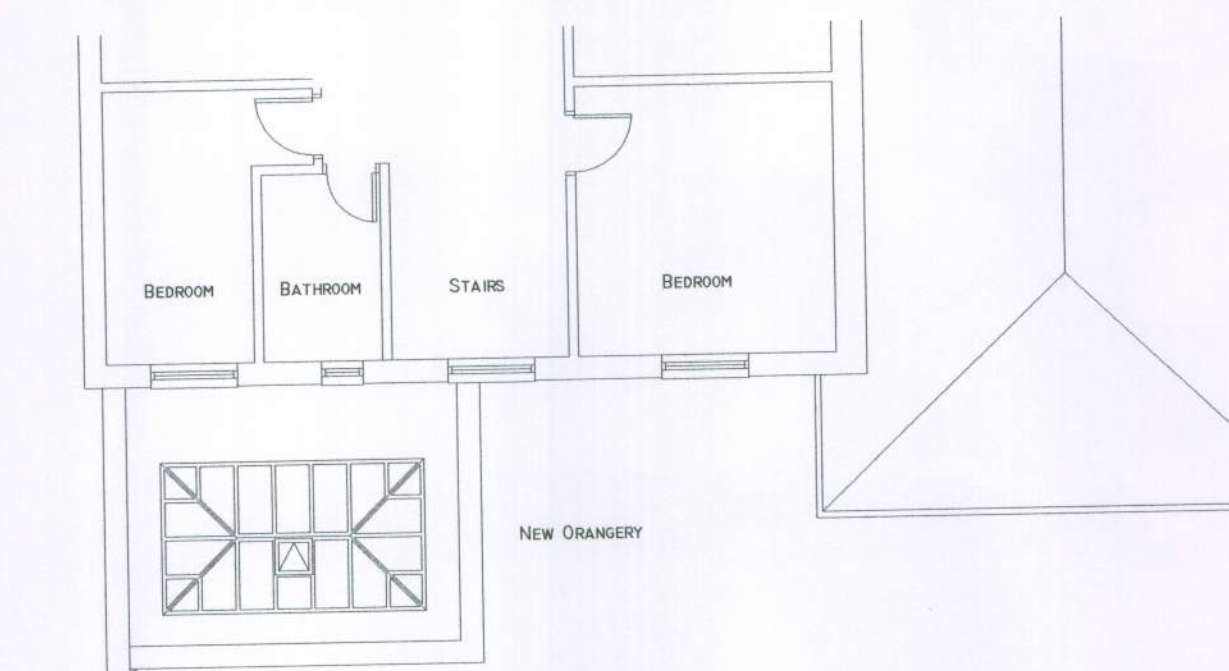
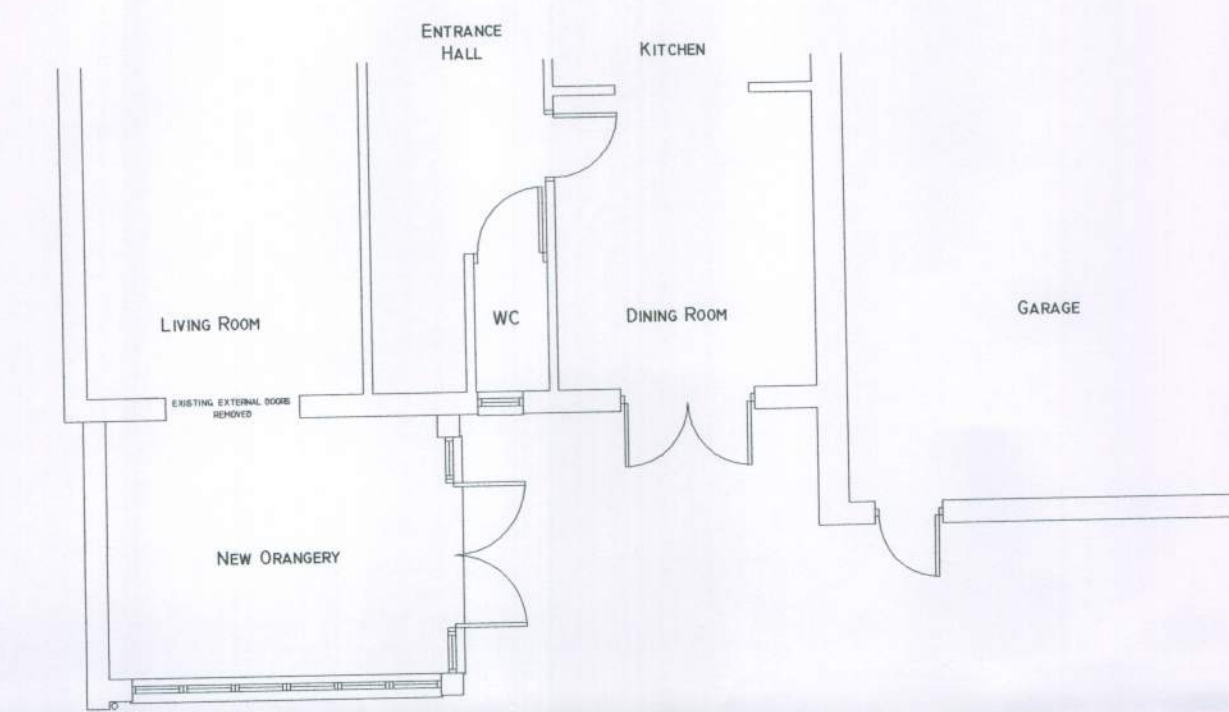
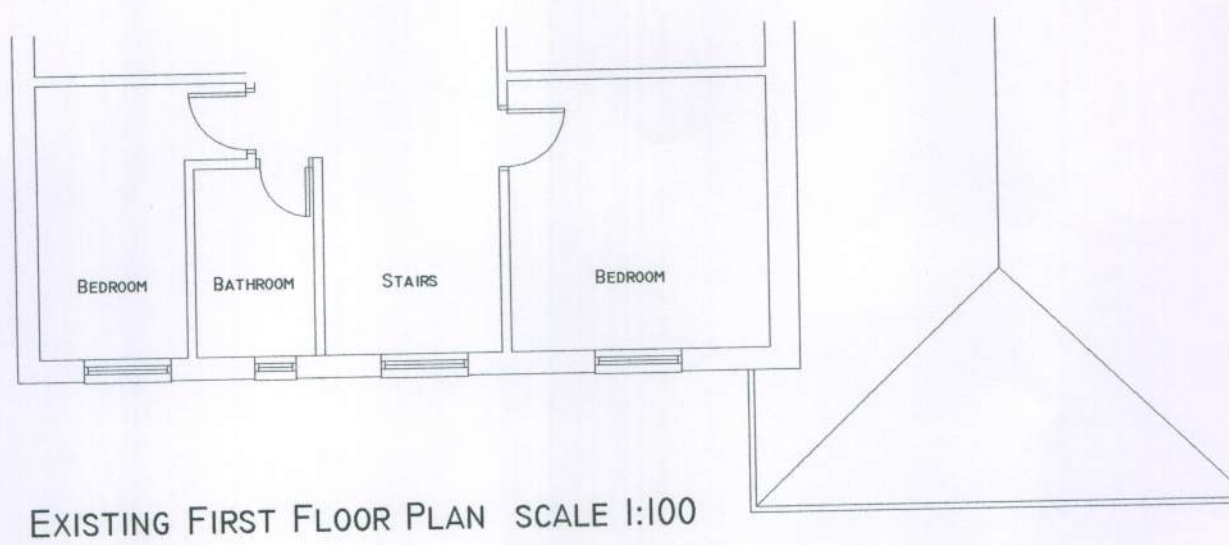


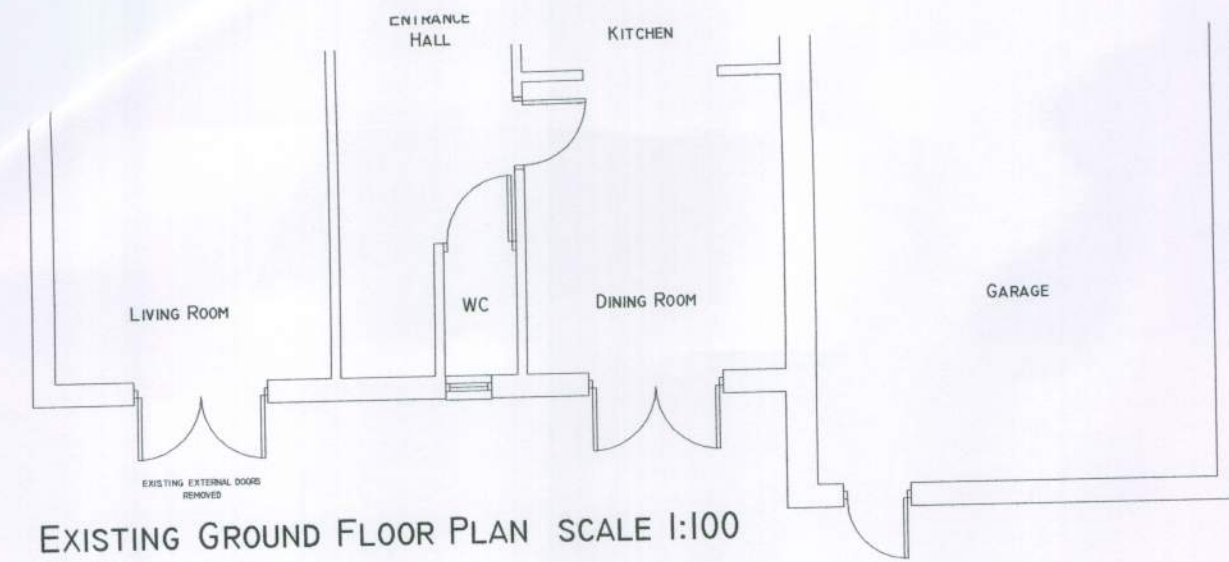


(NO CHANGE TO EXISTING FIRST FLOOR PLAN)
PROPOSED ROOF PLAN TO NEW ORANGERY
SCALE 1:100

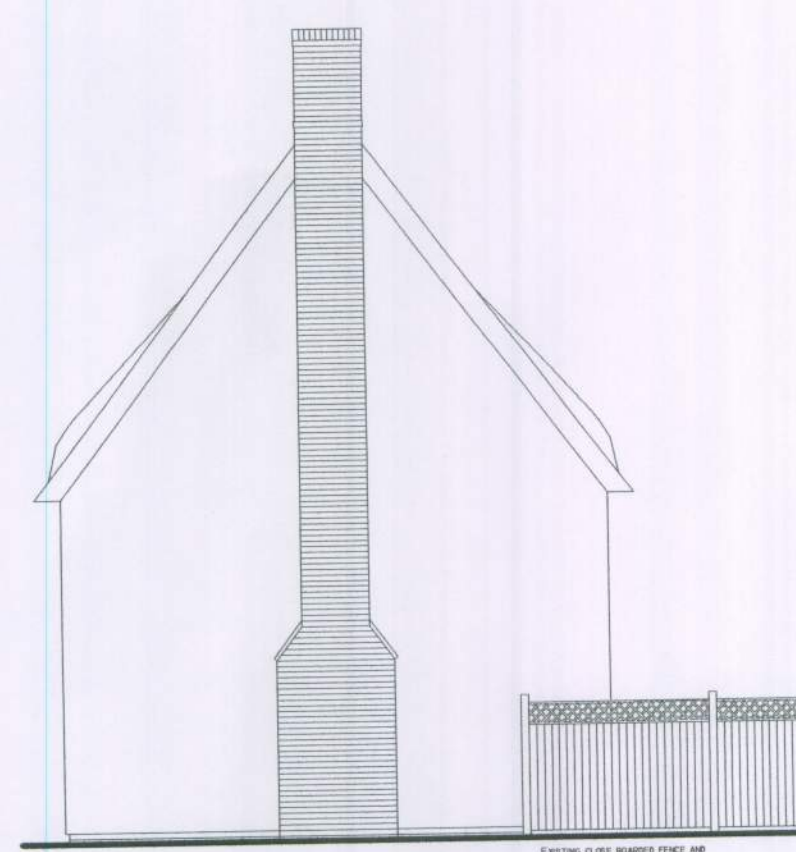


EXISTING SIDE (NORTH) ELEVATION SCALE 1:100

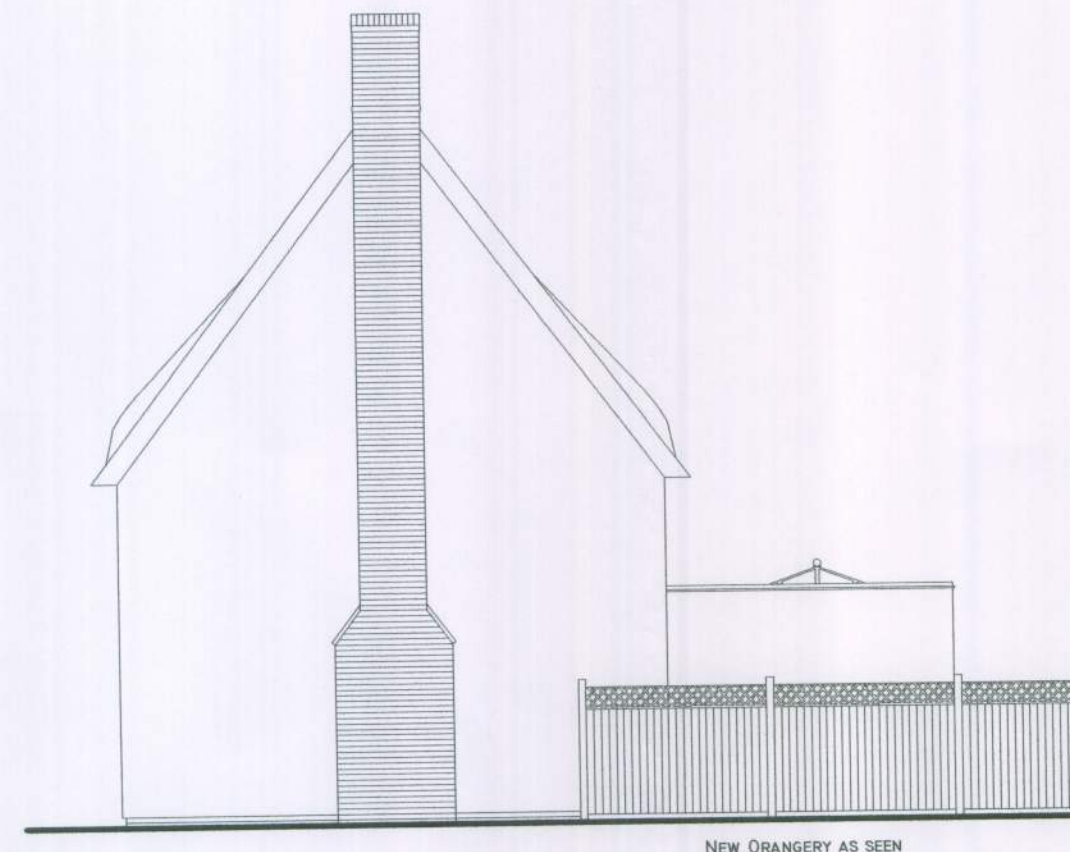

PROPOSED SIDE (NORTH) ELEVATION SCALE 1:100

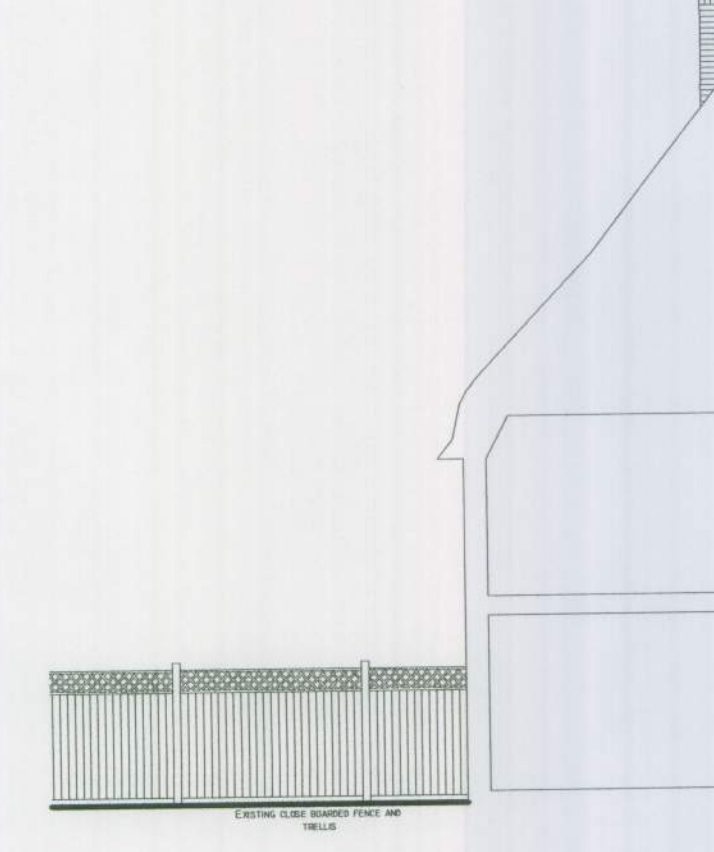

EXISTING SIDE (SOUTH) SECTION SCALE 1:100

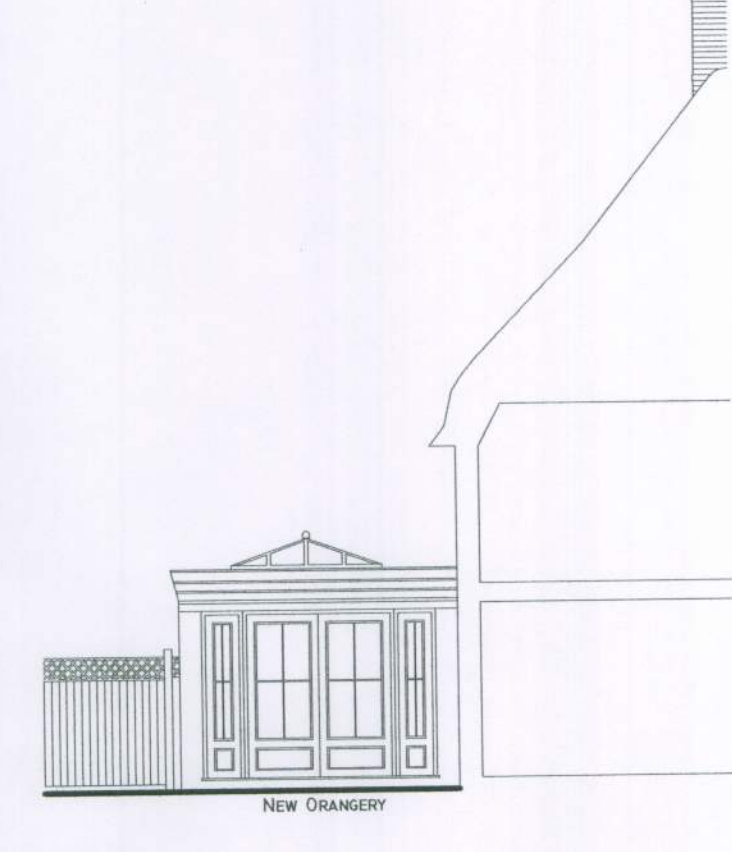


PROPOSED SIDE (SOUTH) ELEVATION SCALE 1:100




EXISTING REAR (WEST) ELEVATION SCALE 1:100



PROPOSED REAR (WEST) ELEVATION SCALE 1:100

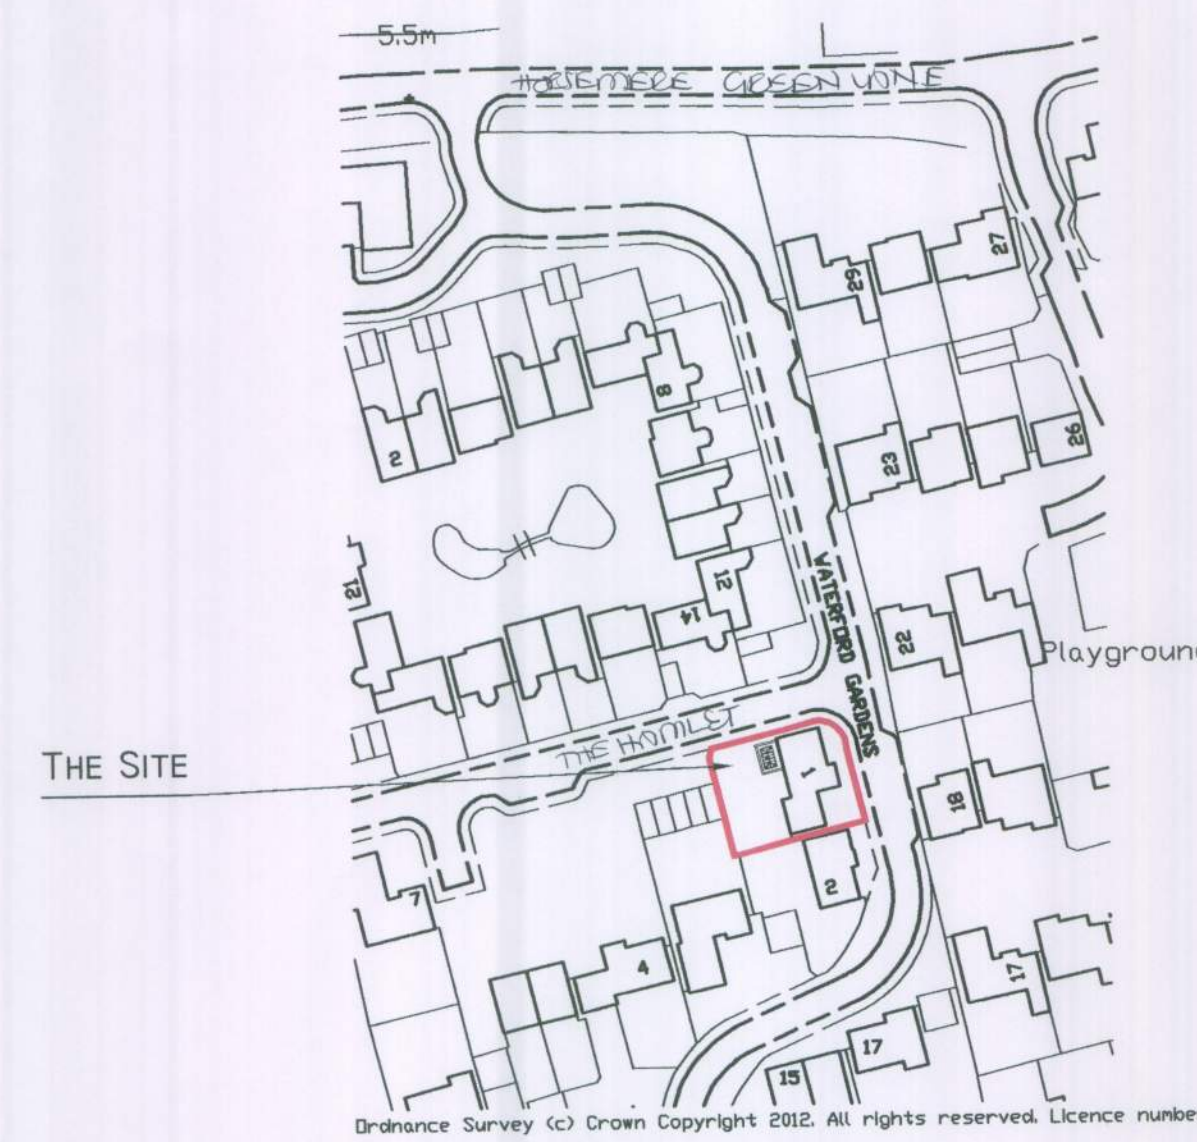

Ordnance Survey (c) Crown Copyright 2012. All rights reserved. Licence number 100020441

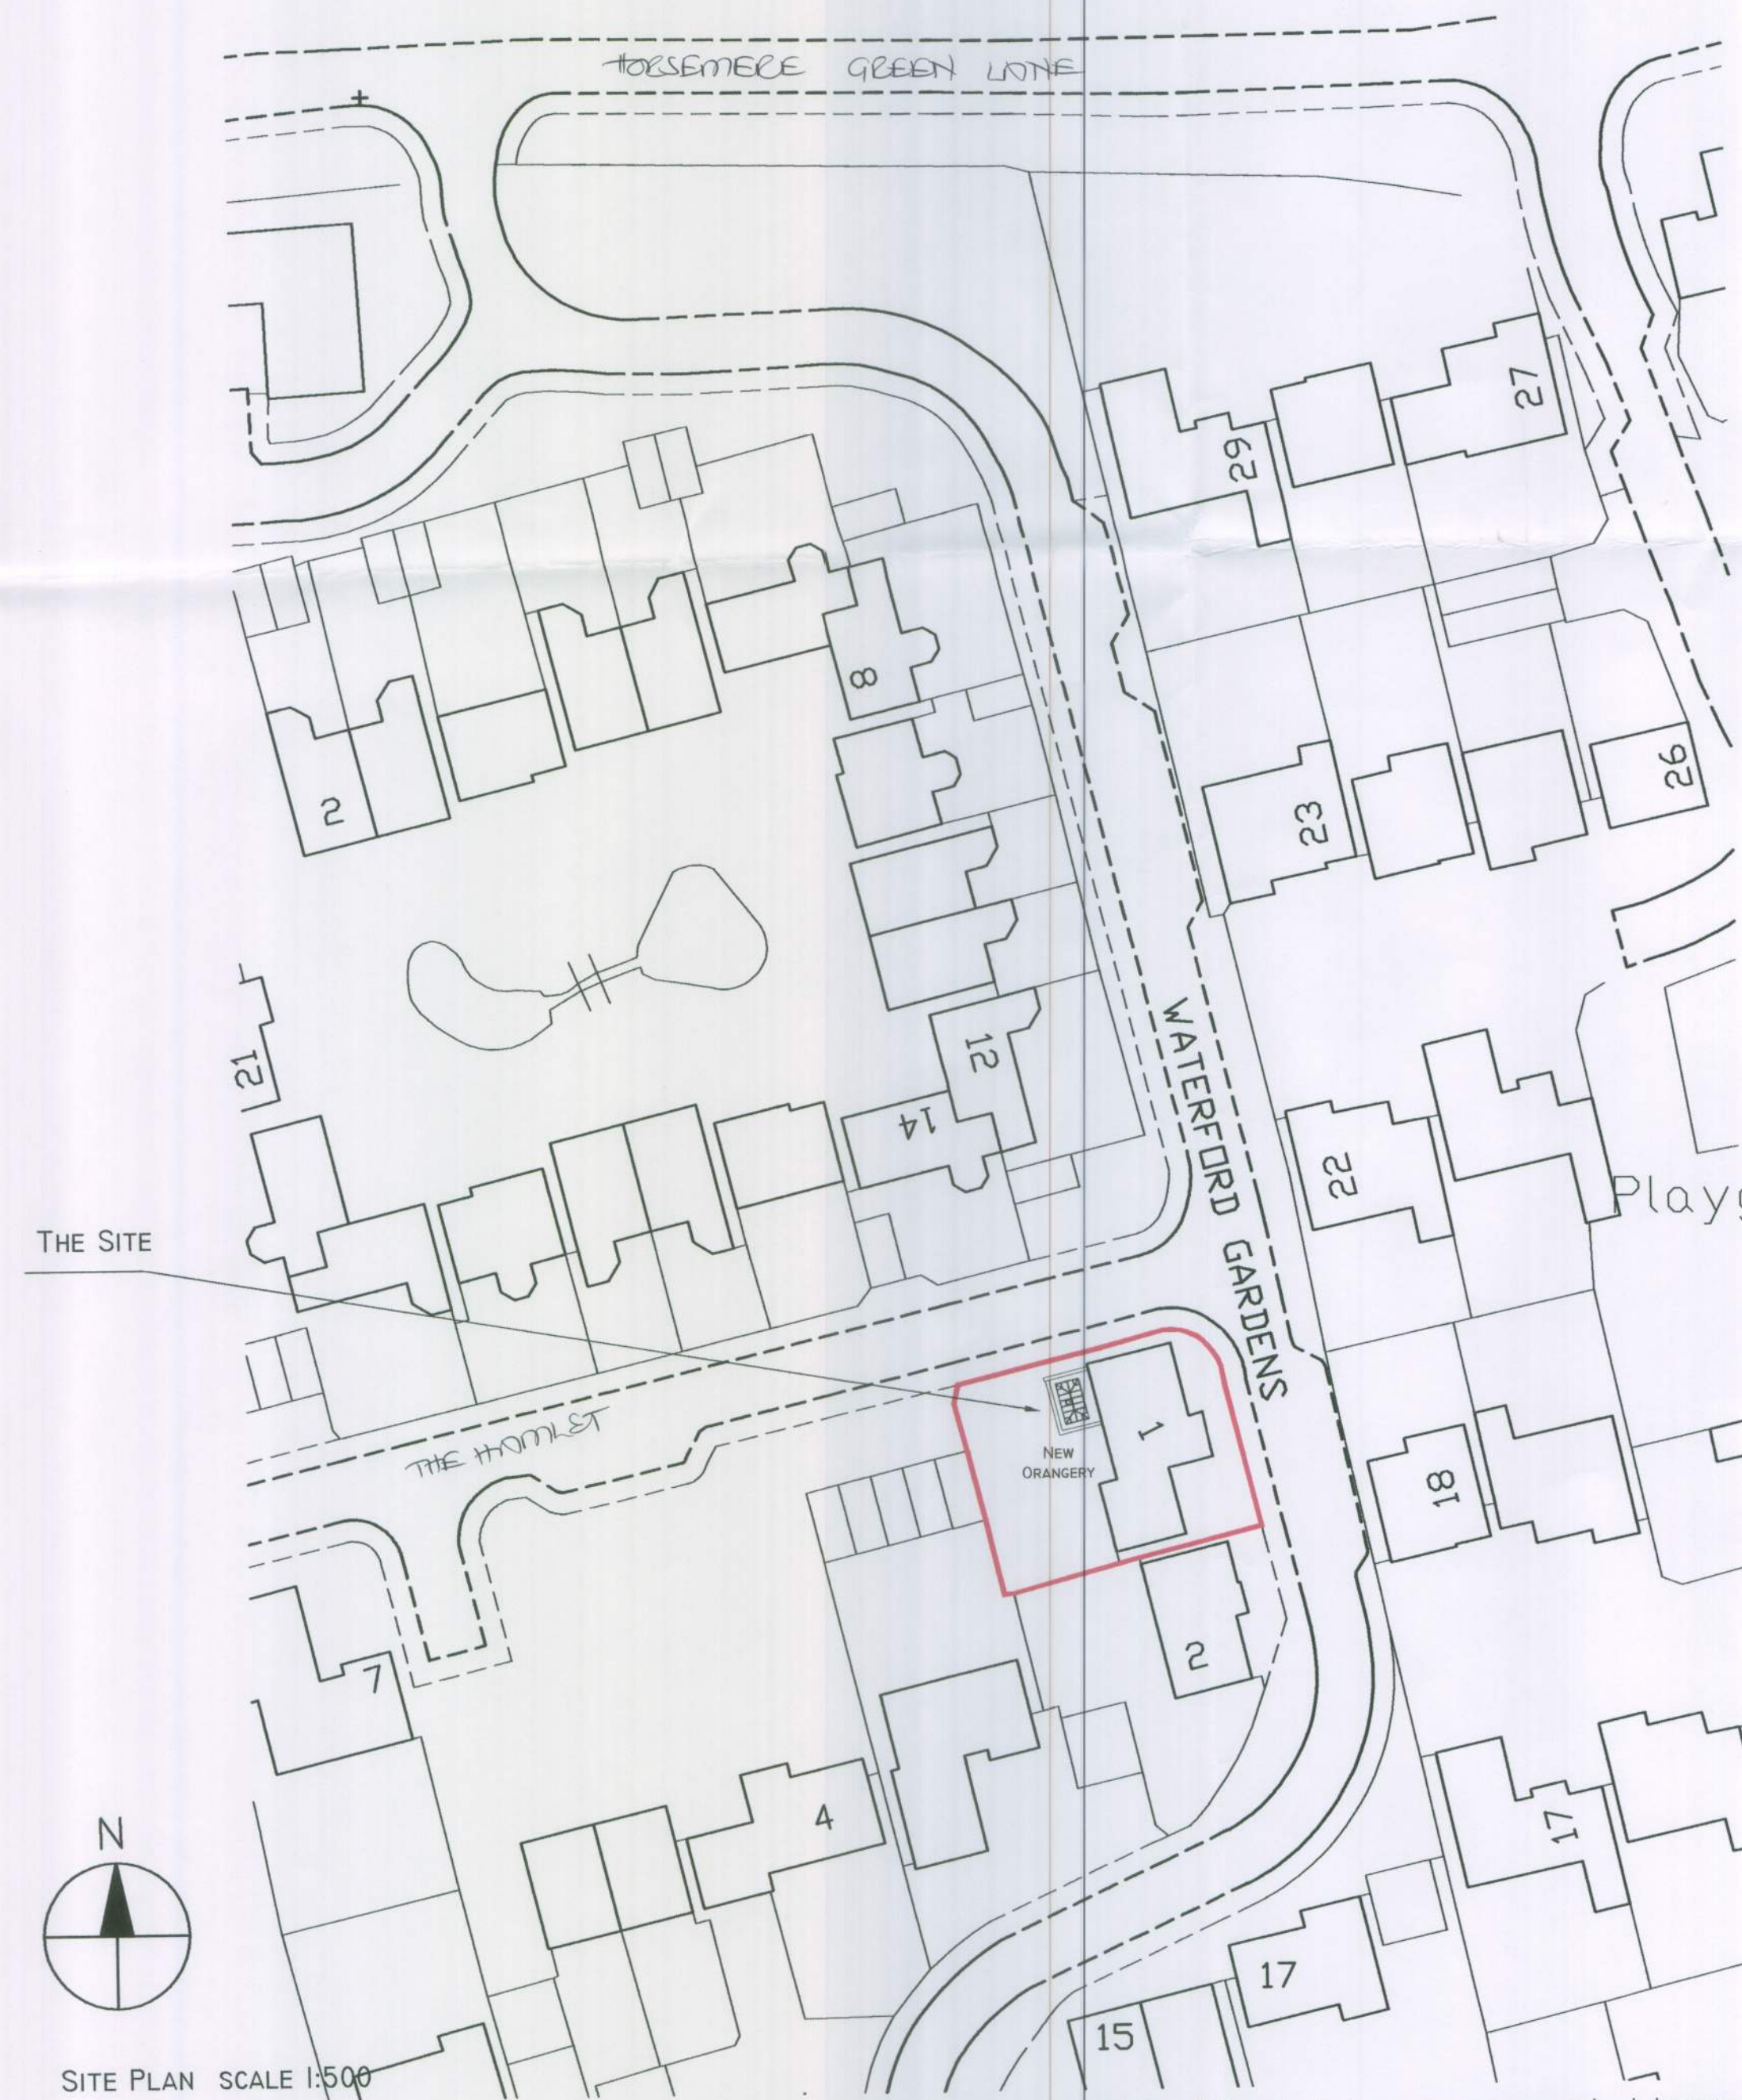

Ordnance Survey (c) Crown Copyright 2012. All rights reserved. Licence

01 planning 24.02.12



Crossways | 2 Beech Avenue,
Chichester | West Sussex | PO19 3DR
Telephone: 01243 782 796
Email: pope.stevens@btinternet.com

RIBA 
Chartered Practice

Project
1 The Hamlet
Clymping

Drawing
New Orangery
Location, Site, Floor Plans
and elevations

Date Feb 2012 Drawn by emp Scale as shown

Drawing No. DPA-01 Revision 01