


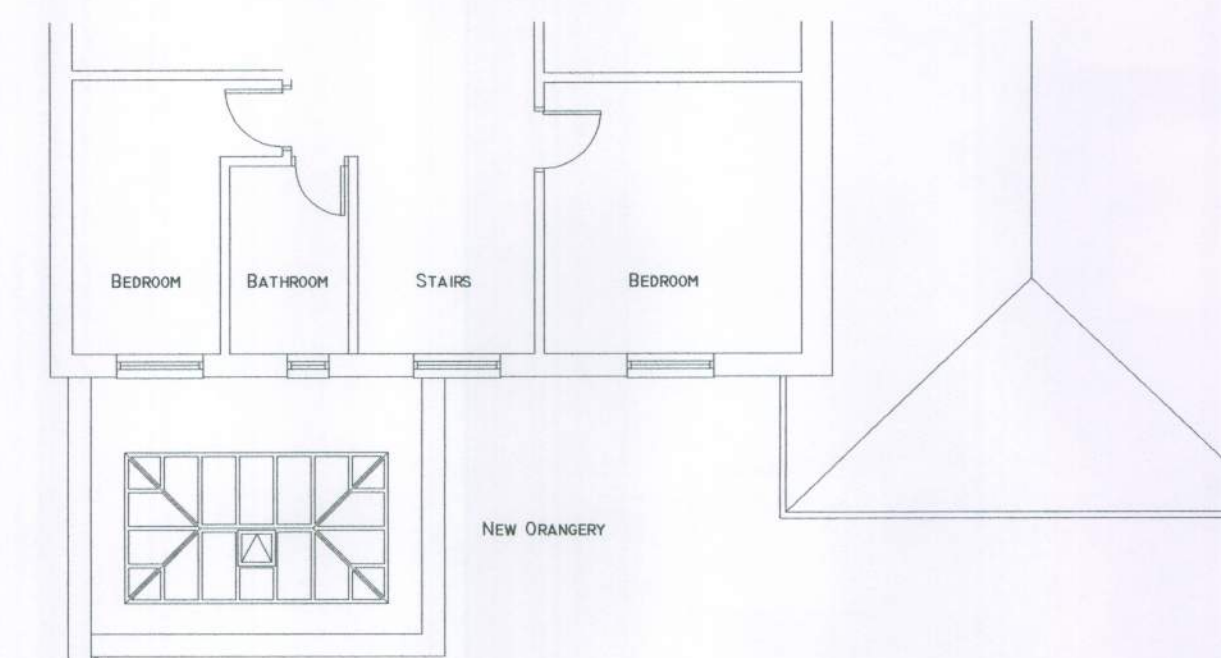
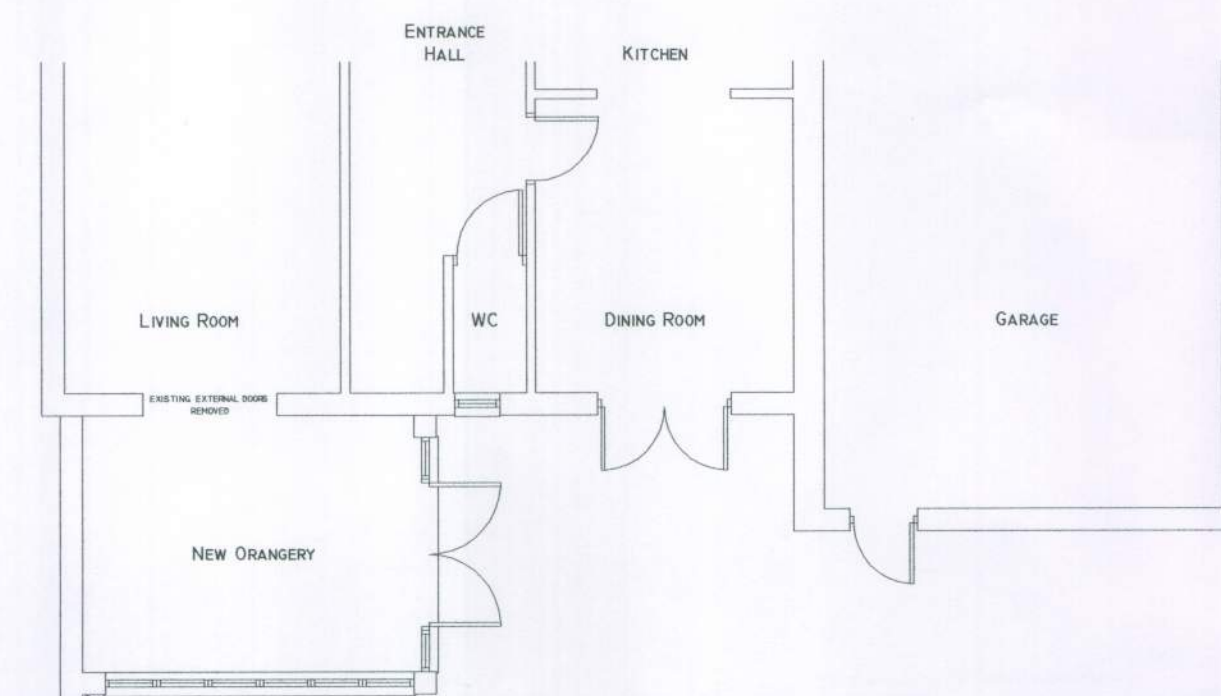
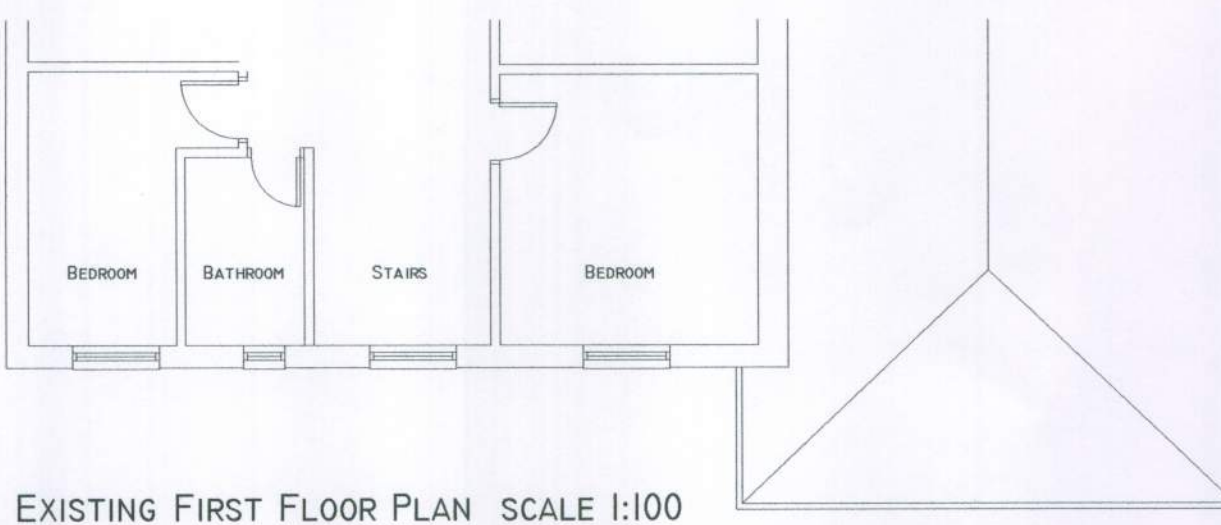
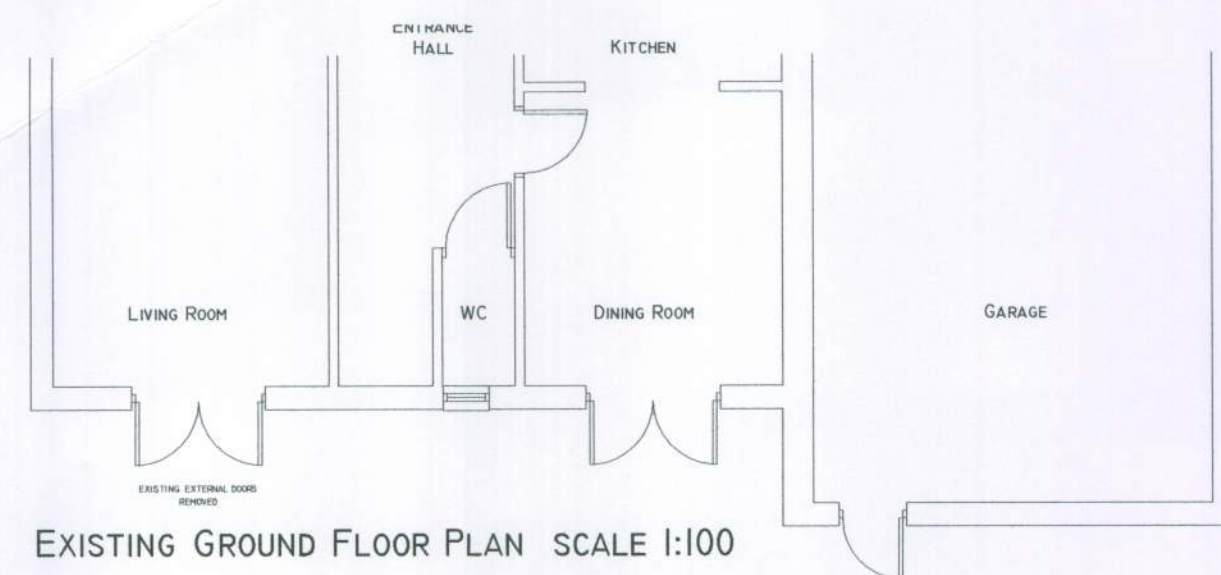
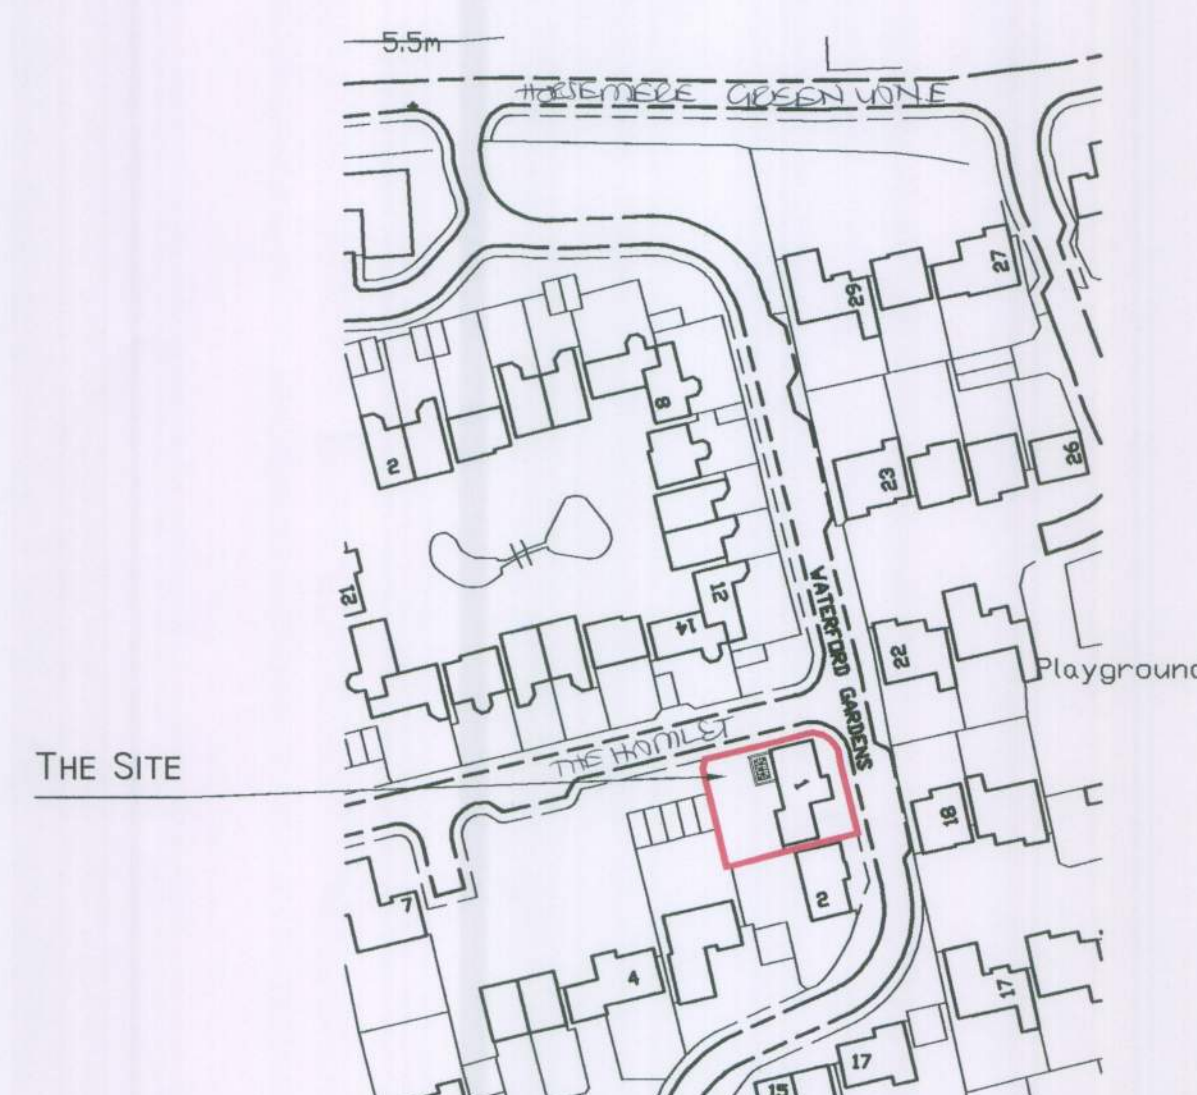
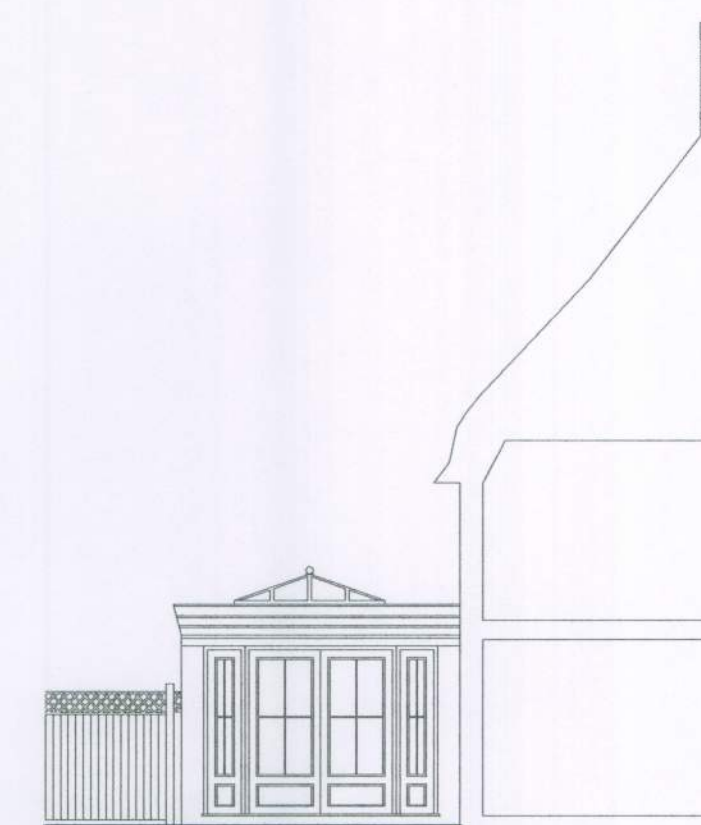


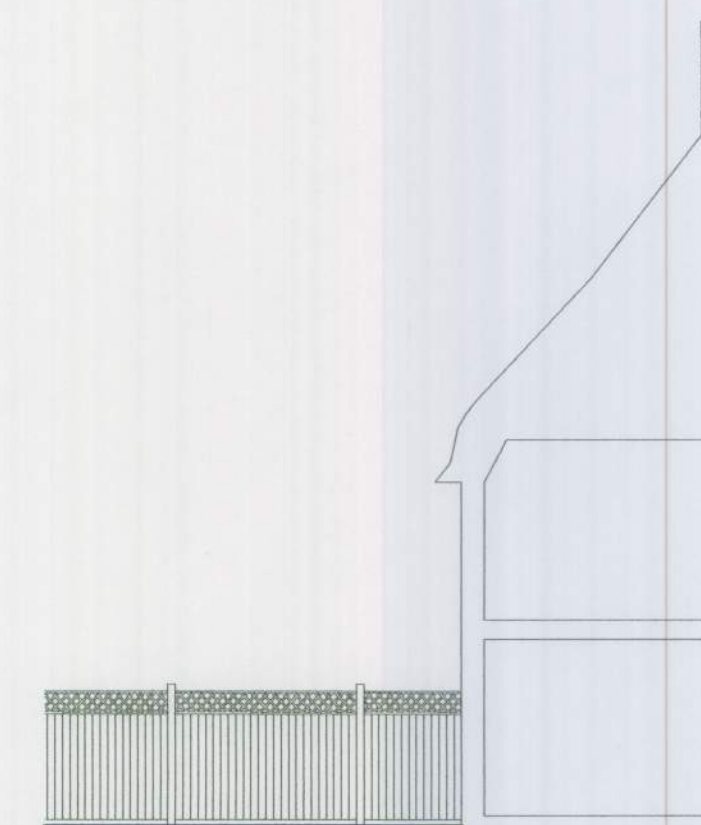


(NO CHANGE TO EXISTING FIRST FLOOR PLAN)
PROPOSED ROOF PLAN TO NEW ORANGERY
SCALE 1:100

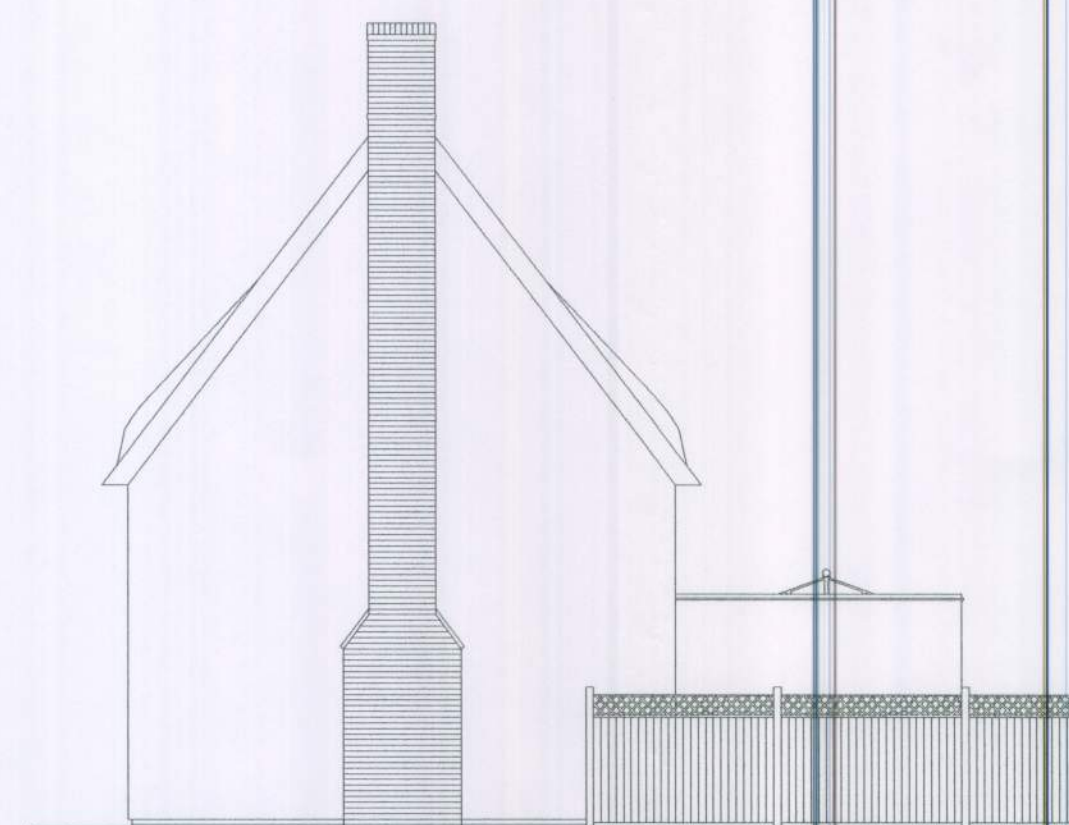

THE SITE

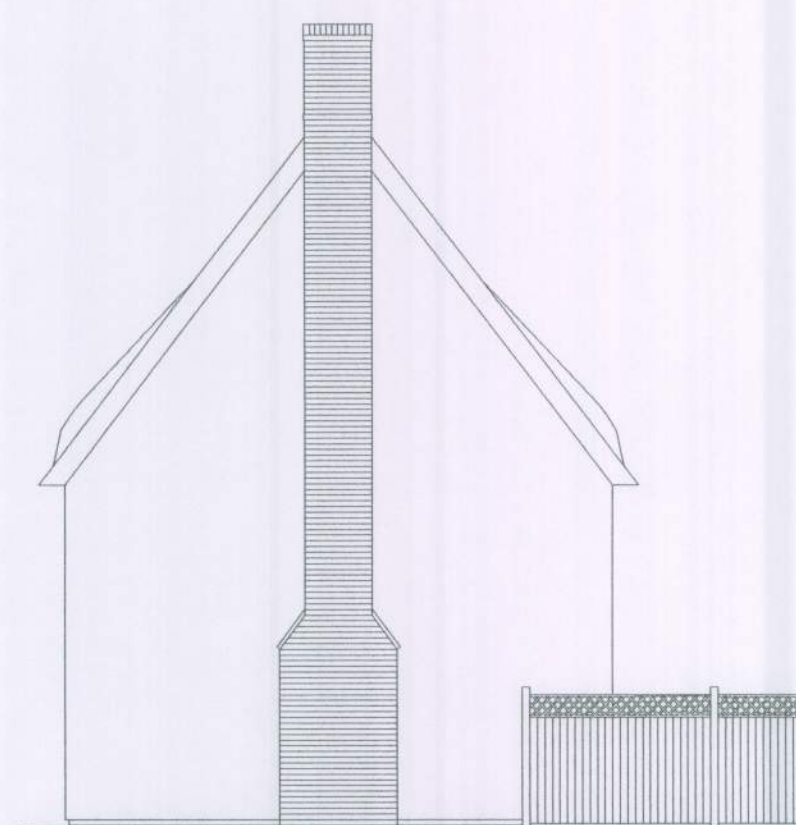

SITE PLAN SCALE 1:500

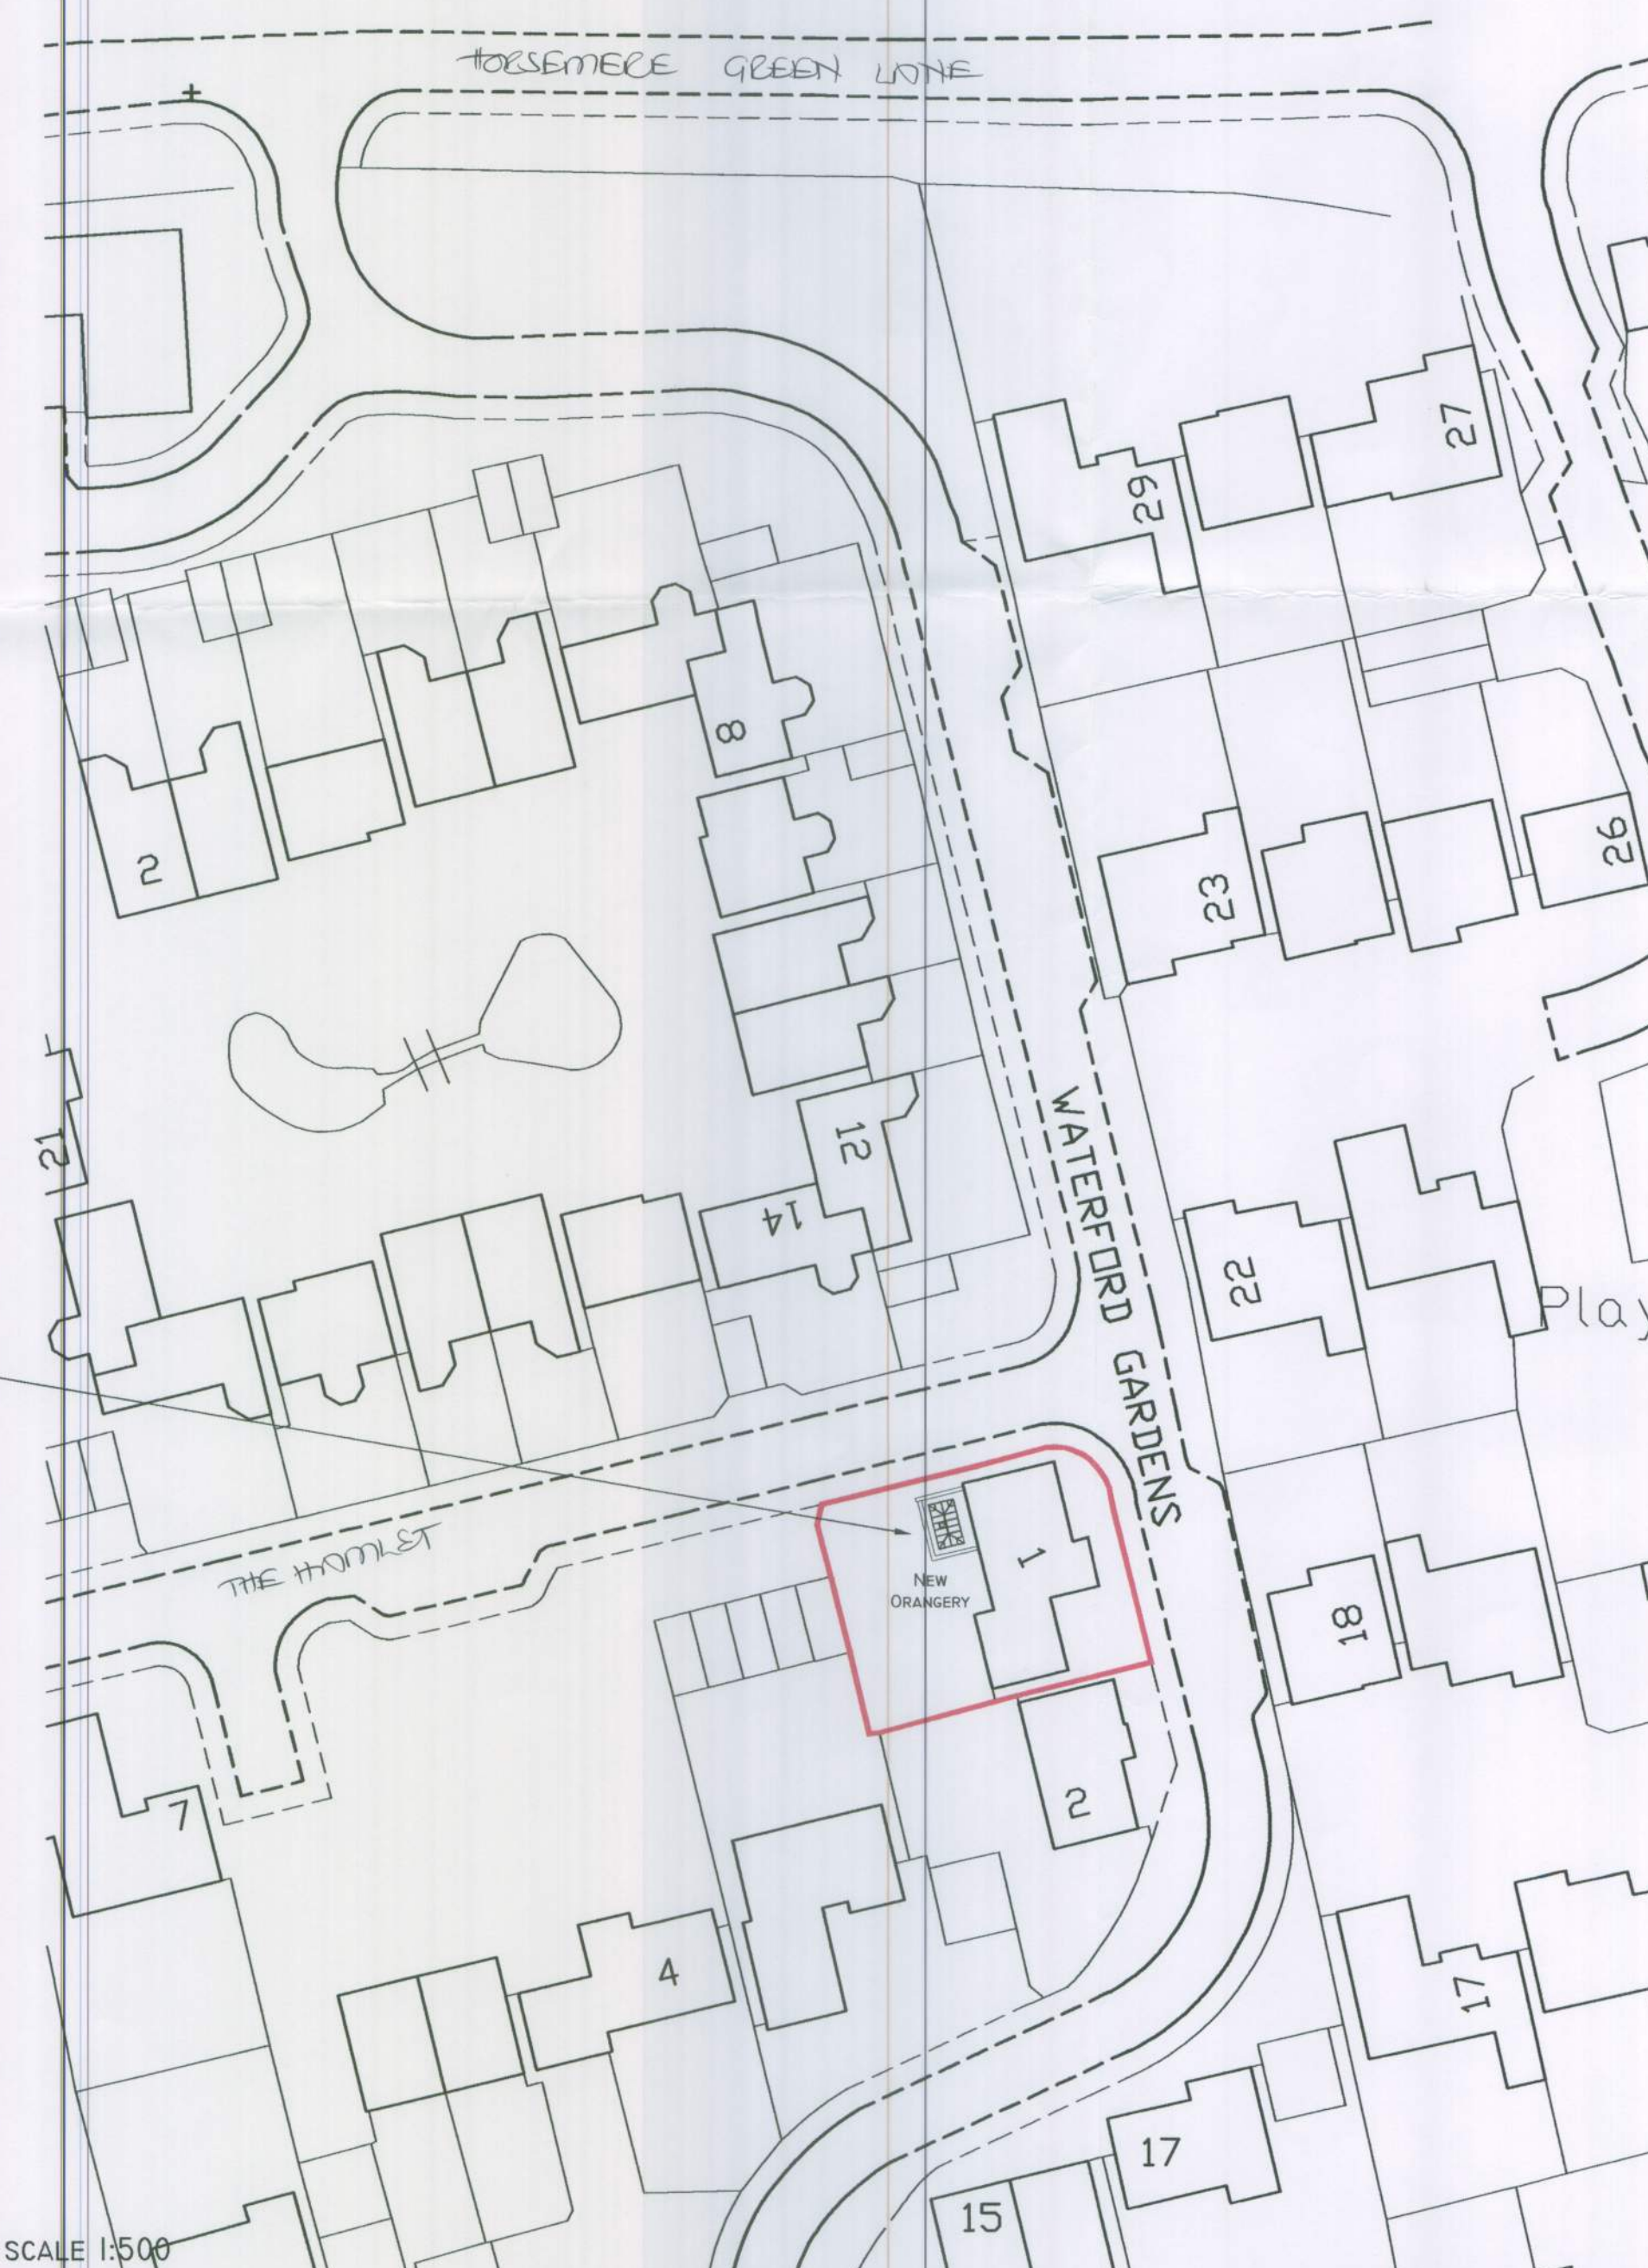


Ordnance Survey (c) Crown Copyright 2012. All rights reserved. Licence number 100020441

01 | planning | 24.02.12



Crossways | 2 Beech Avenue,
Chichester | West Sussex | PO19 3DR
Telephone: 01243 782 796
Email: pope.stevens@btinternet.com

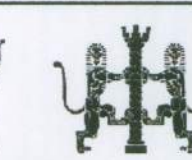RIBA 
Chartered Practice

Project
1 The Hamlet
Clymping

Drawing
New Orangery
Location, Site, Floor Plans
and elevations

Date Feb 2012	Drawn by emp	Scale as shown
Drawing No. DPA-01	Revision 01	