


Notes:

THIS DRAWING IS THE COPYRIGHT OF THE SOUTHERN CO-OPERATIVE LIMITED AND MAY NOT BE COPIED, ALTERED OR REPRODUCED IN ANY FORM, OR PASSED TO A THIRD PARTY WITHOUT THE WRITTEN CONSENT OF THE SOUTHERN CO-OPERATIVE LIMITED.

DIMENSIONS SHOULD BE CHECKED AND VERIFIED ON SITE AND ANY DISCREPANCIES SHOULD BE REPORTED TO THE DESIGNER.

DO NOT SCALE FROM THIS DRAWING, EXCEPT FOR PLANNING PURPOSES. USE FIGURED DIMENSIONS ONLY.

IF IN DOUBT ASK FOR CONFIRMATION.

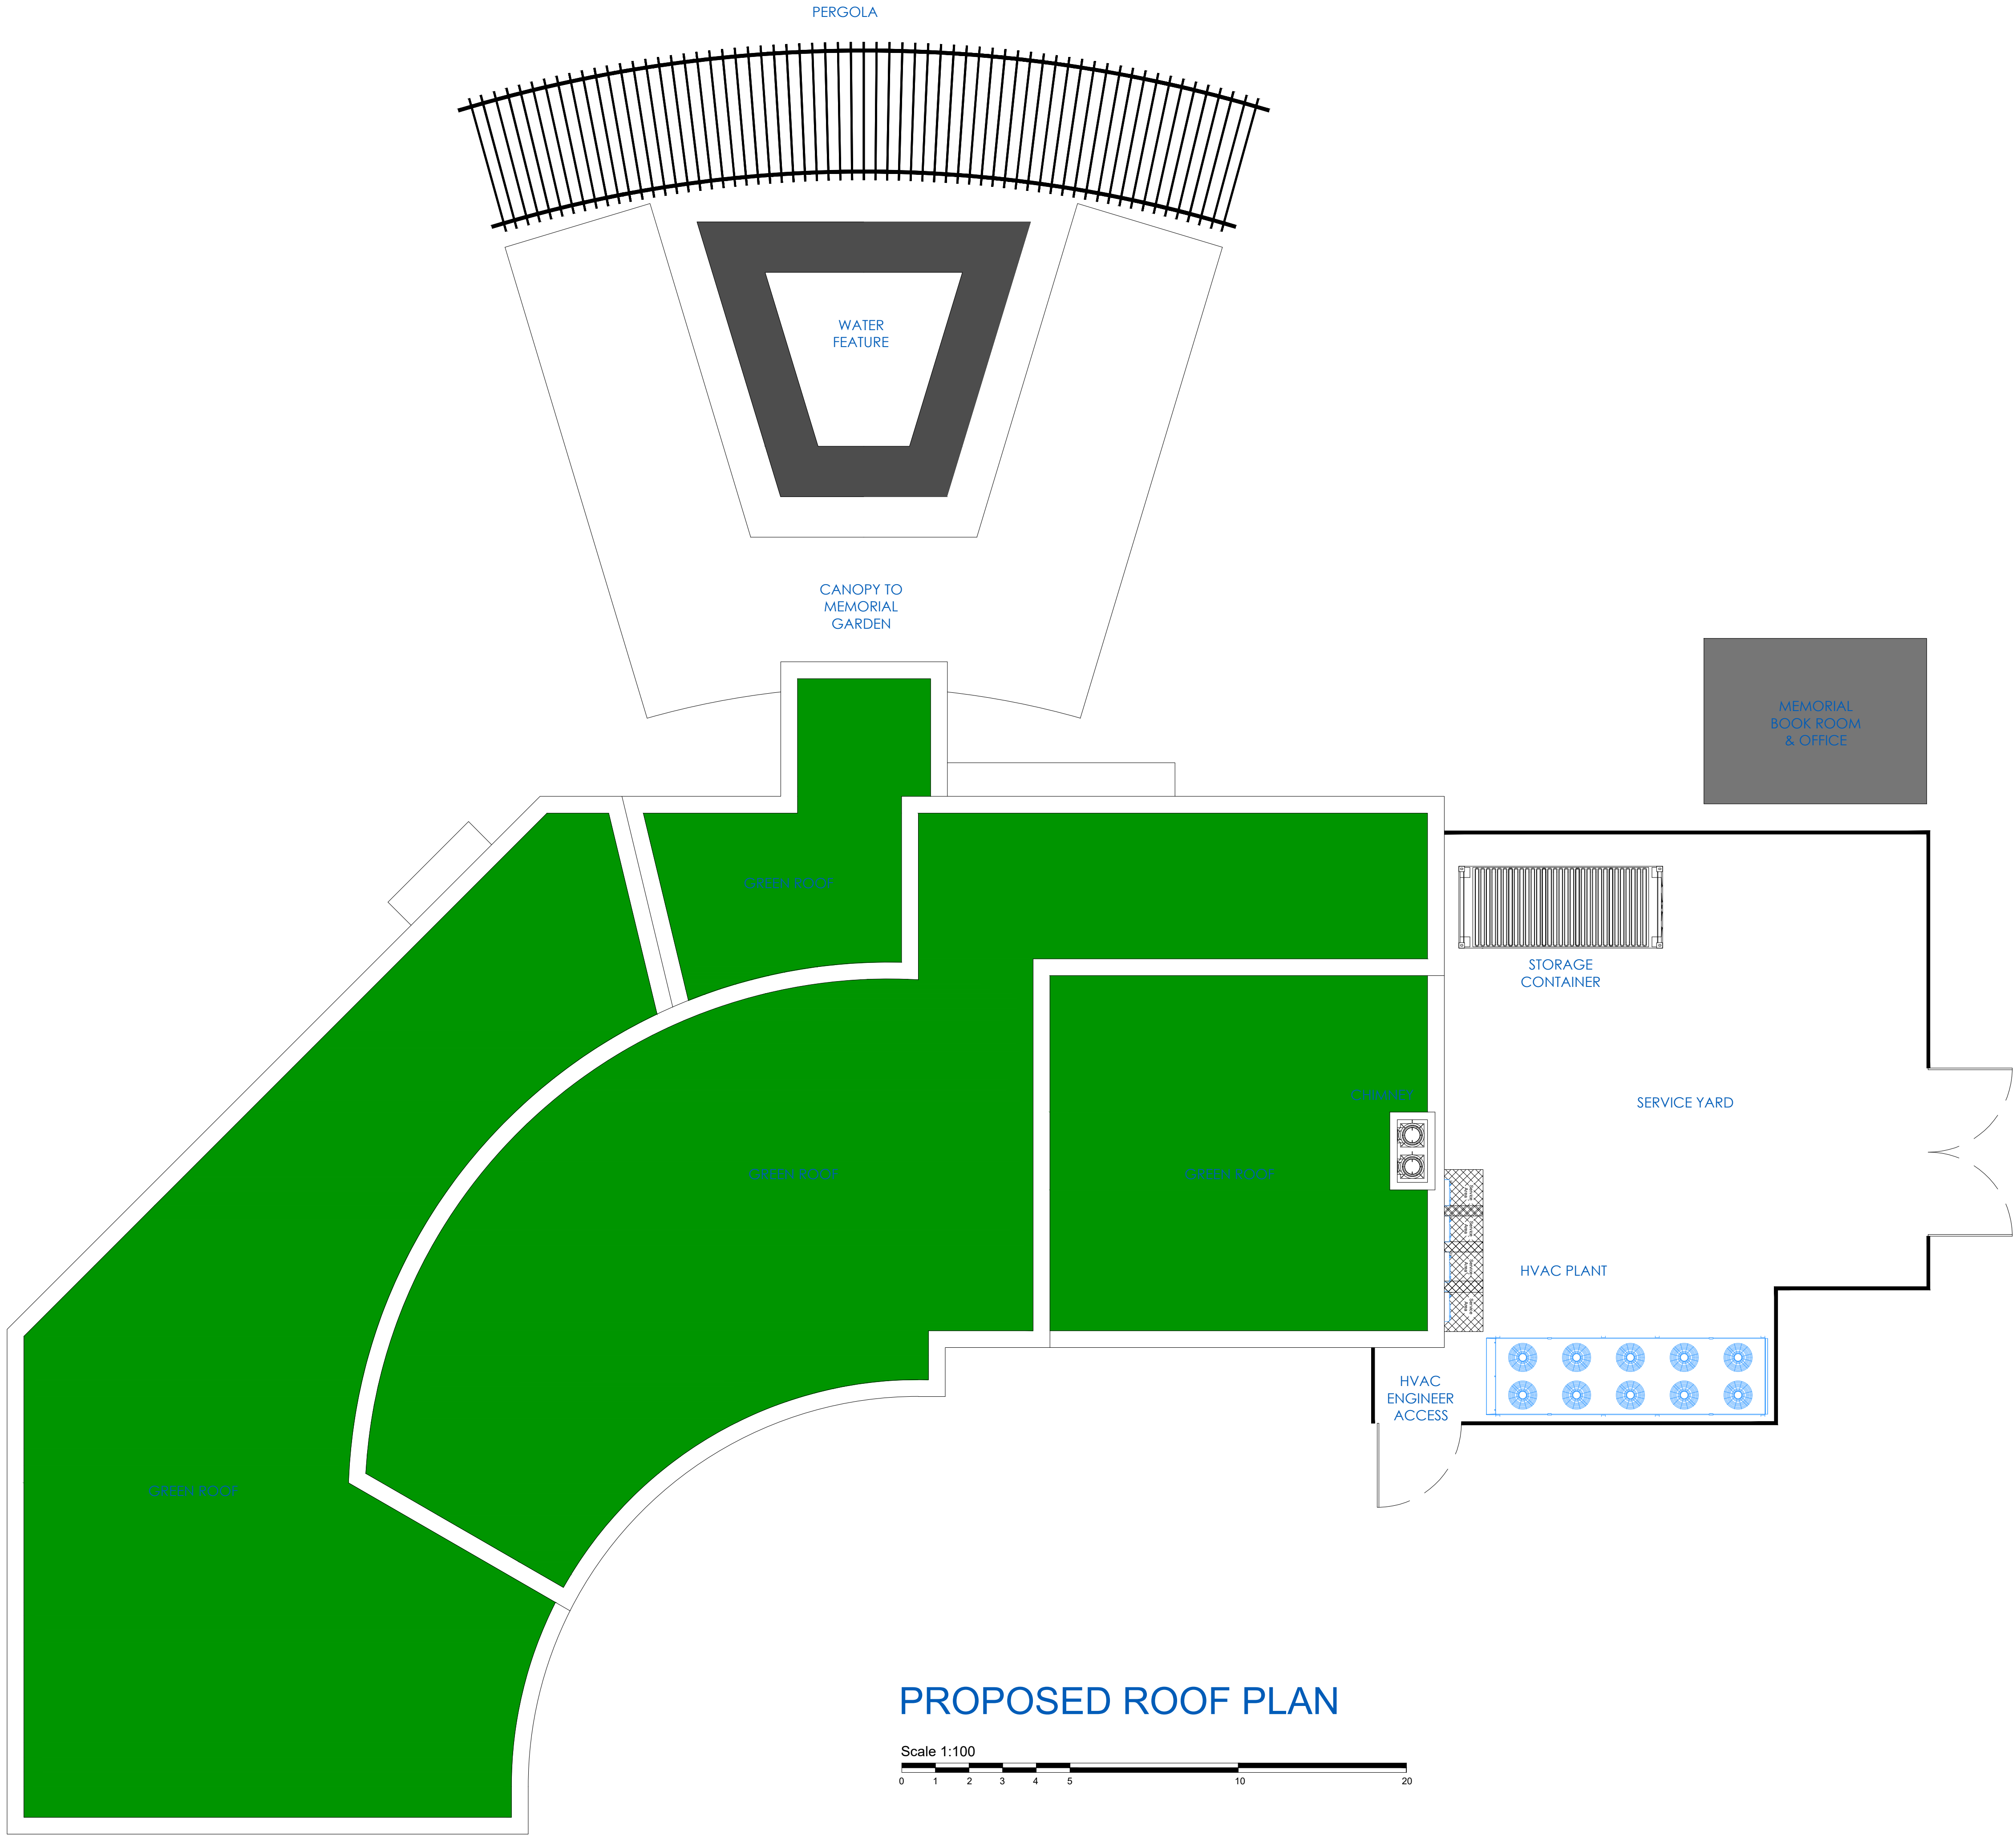

PROPOSED ROOF PLAN



|         |              |          |          |
|---------|--------------|----------|----------|
| A       | FIRST ISSUE  | ML       | 15/01/19 |
| REV:    | DESCRIPTION: | BY:      | DATE:    |
| STATUS: |              | PLANNING |          |

southern coop

|           |                                                                                          |
|-----------|------------------------------------------------------------------------------------------|
| CLIENT:   | SOUTHERN CO-OP<br>END OF LIFE SERVICES                                                   |
| DESIGNER: | SOUTHERN CO-OPERATIVE<br>1000 LAKESIDE, WESTERN ROAD<br>PORTSMOUTH, HAMPSHIRE<br>PO6 3FE |

|                                         |                                        |              |          |
|-----------------------------------------|----------------------------------------|--------------|----------|
| SITE:                                   | GREVATTS LANE<br>WEST SUSSEX. BN17 5RX |              |          |
| TITLE:                                  | MAIN BUILDING ROOF PLAN                |              |          |
| SCALE AT A1:<br>1:100                   | DATE:<br>09/01/2019                    | DRAWN:<br>ML | CHECKED: |
| DRAWING NO:<br>SC-CLMPG-V1-XX-DR-K-0503 | REVISION:<br>1ST                       |              |          |