




NORTH ELEVATION

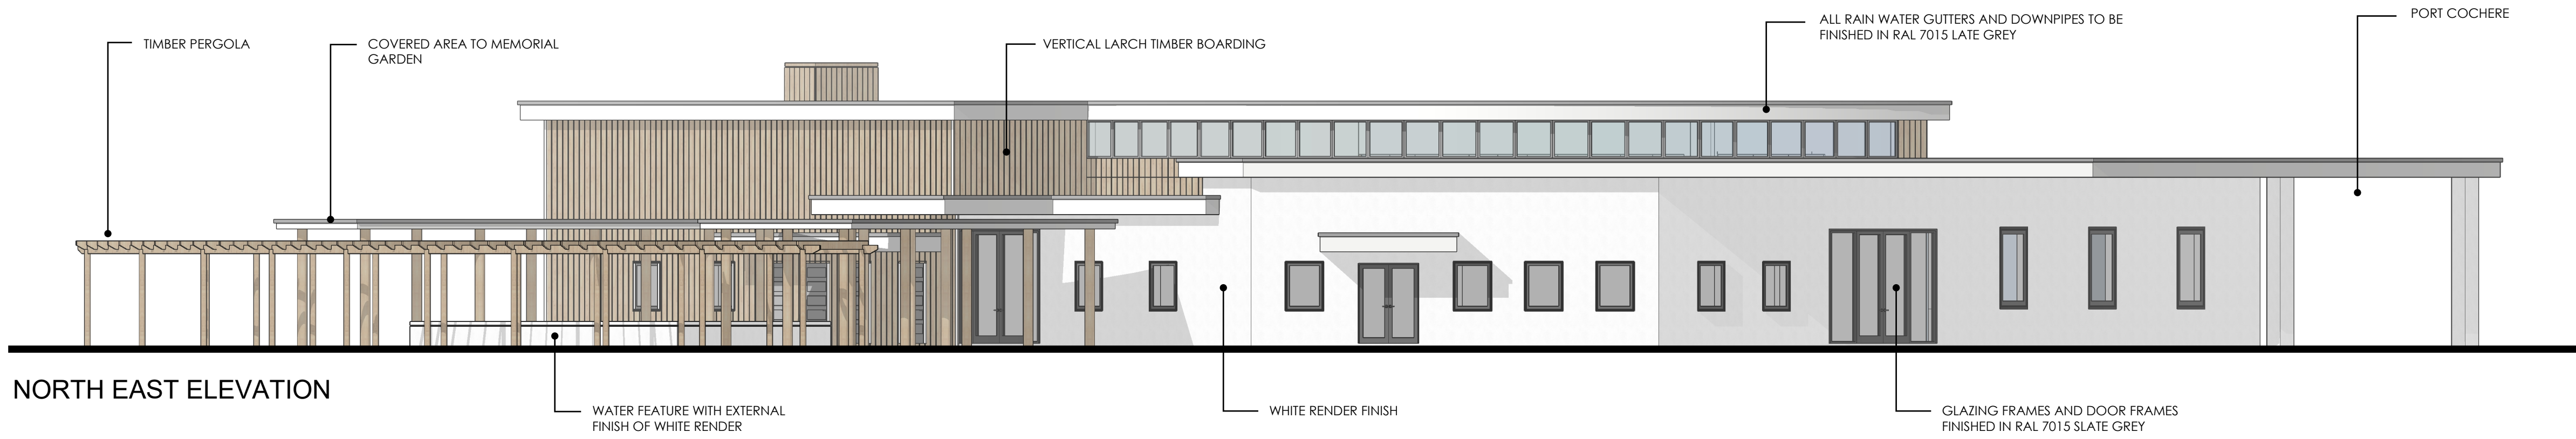


NORTH EAST ELEVATION

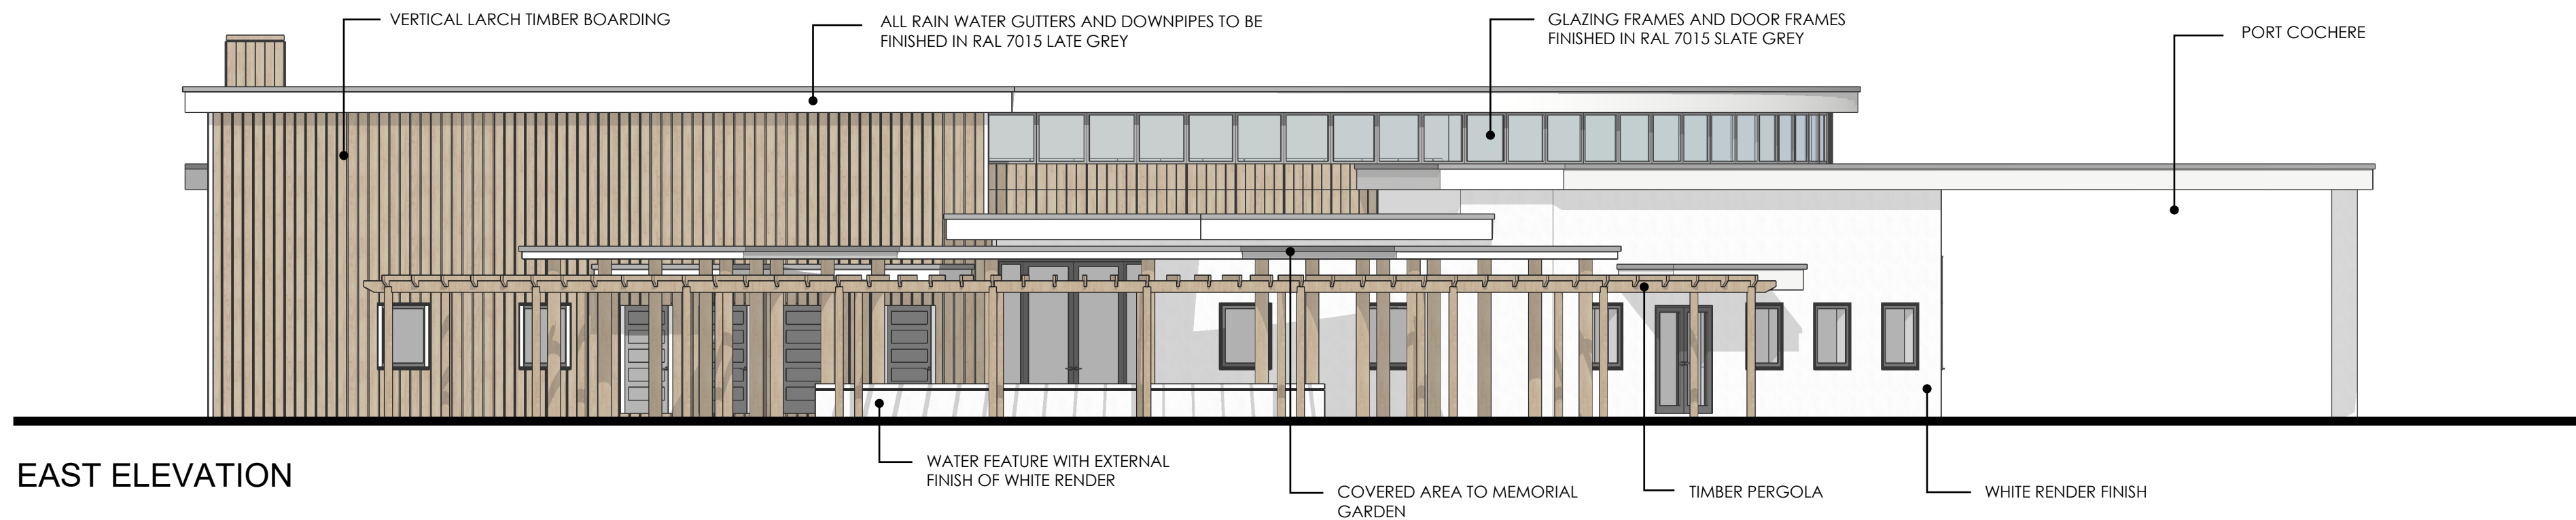

EAST ELEVATION

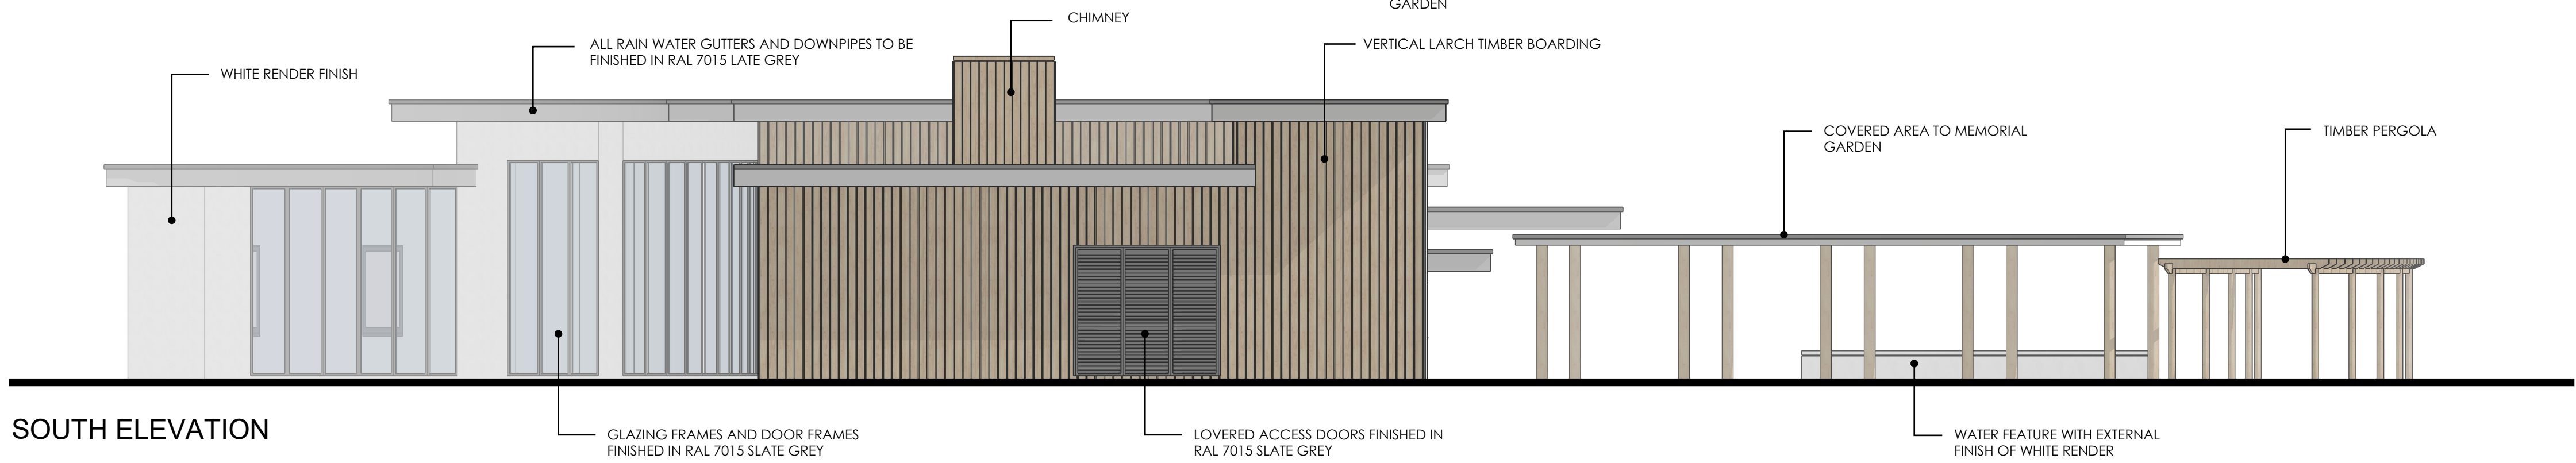



SOUTH ELEVATION

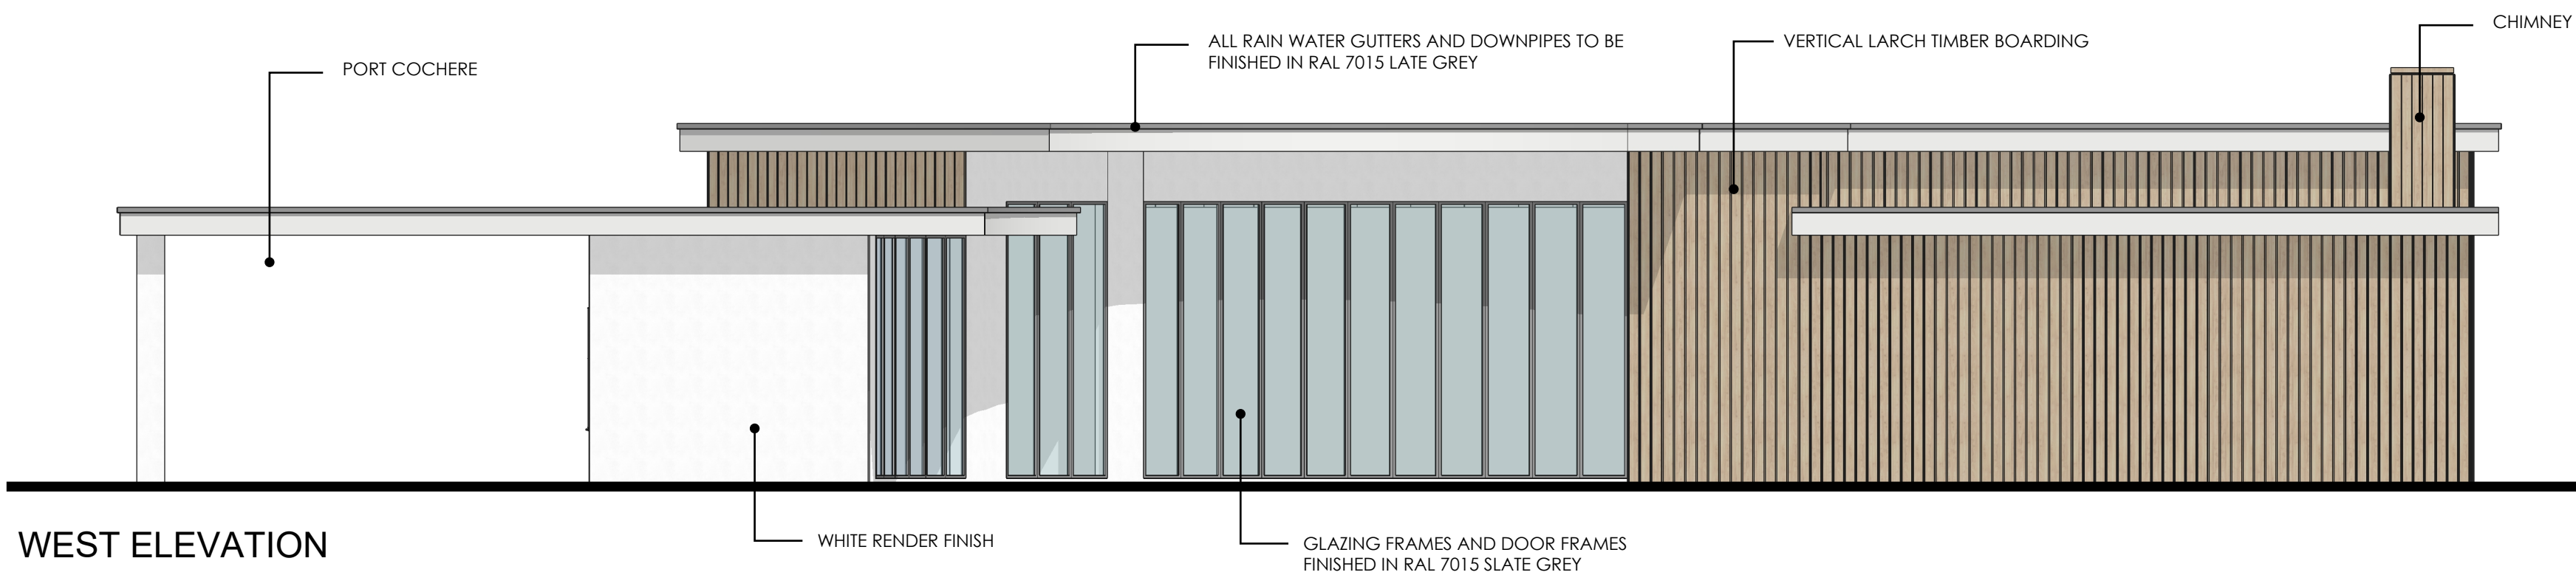

WEST ELEVATION

Notes:

THIS DRAWING IS THE COPYRIGHT OF THE SOUTHERN CO-OPERATIVE LIMITED AND MAY NOT BE COPIED, ALTERED OR REPRODUCED IN ANY FORM, OR PASSED TO A THIRD PARTY WITHOUT THE WRITTEN CONSENT OF THE SOUTHERN CO-OPERATIVE LIMITED. DIMENSIONS SHOULD BE CHECKED AND VERIFIED ON SITE AND ANY DISCREPANCIES SHOULD BE REPORTED TO THE DESIGNER. DO NOT SCALE FROM THIS DRAWING, EXCEPT FOR PLANNING PURPOSES. USE FIGURED DIMENSIONS ONLY. IF IN DOUBT ASK FOR CONFIRMATION.

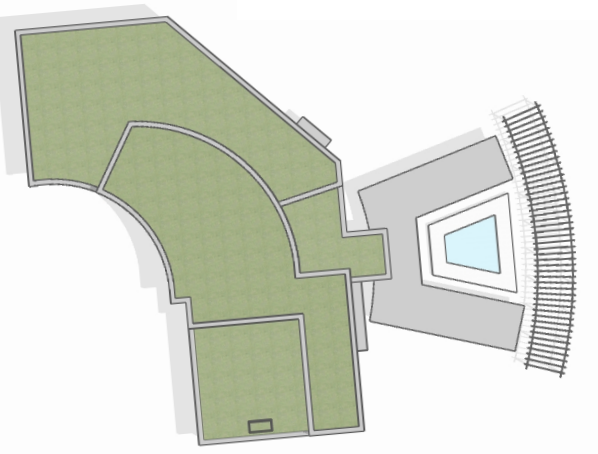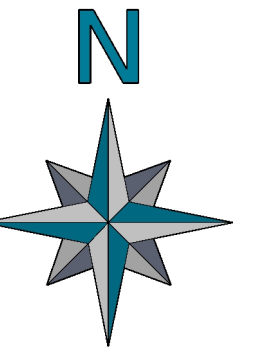

ORIENTATION OF BUILDING AS PER SITE
PLAN DRG NO:
SC-CLMPG-V1-XX-DR-K-0500

A	ANNOTATION AMENDMENTS	ML	25/01/2019
1st	FIRST ISSUE	ML	15/01/2019
REV.	DESCRIPTION	BY:	DATE:
STATUS: PLANNING			



CLIENT: **SOUTHERN CO-OP**
END OF LIFE SERVICES

DESIGNER: **SOUTHERN CO-OP**
1000 LAKESIDE, WESTERN ROAD
PORTSMOUTH, HAMPSHIRE
PO6 3FE

SITE: GREVATTS LANE
WEST SUSSEX. BN17 5RX

TITLE: **MAIN BUILDING ELEVATIONS**

SCALE AT A0: 1:100	DATE: 15/01/2019	DRAWN: ML	CHECKED: ML
DRAWING NO: SC-CLMPG-V1-XX-DR-K-0504	REVISION: A		