


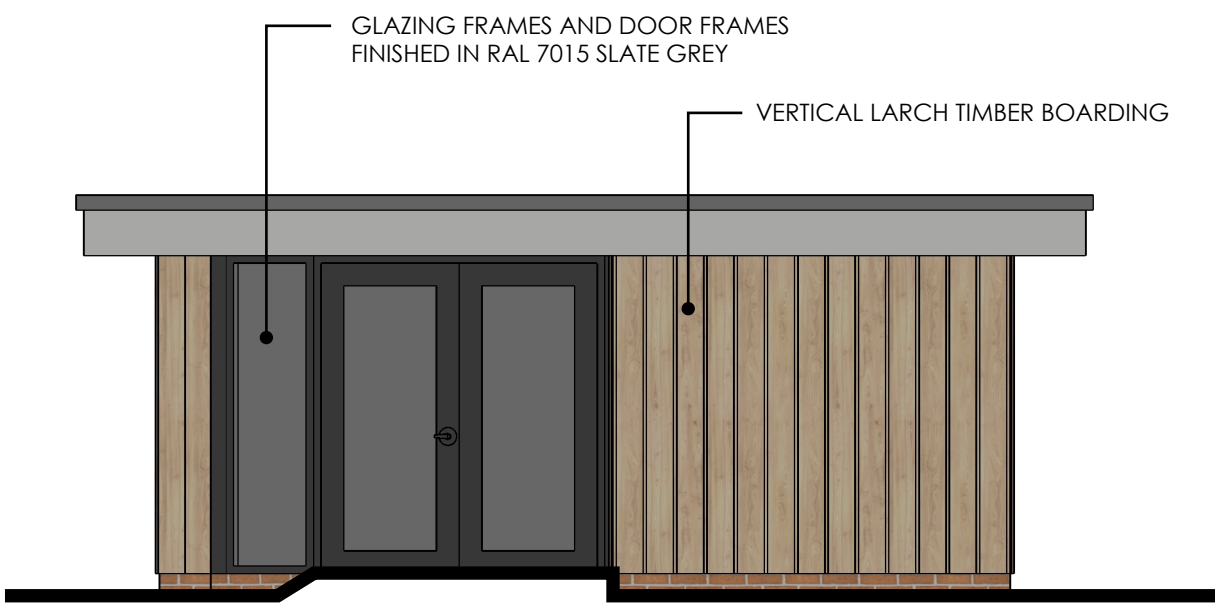
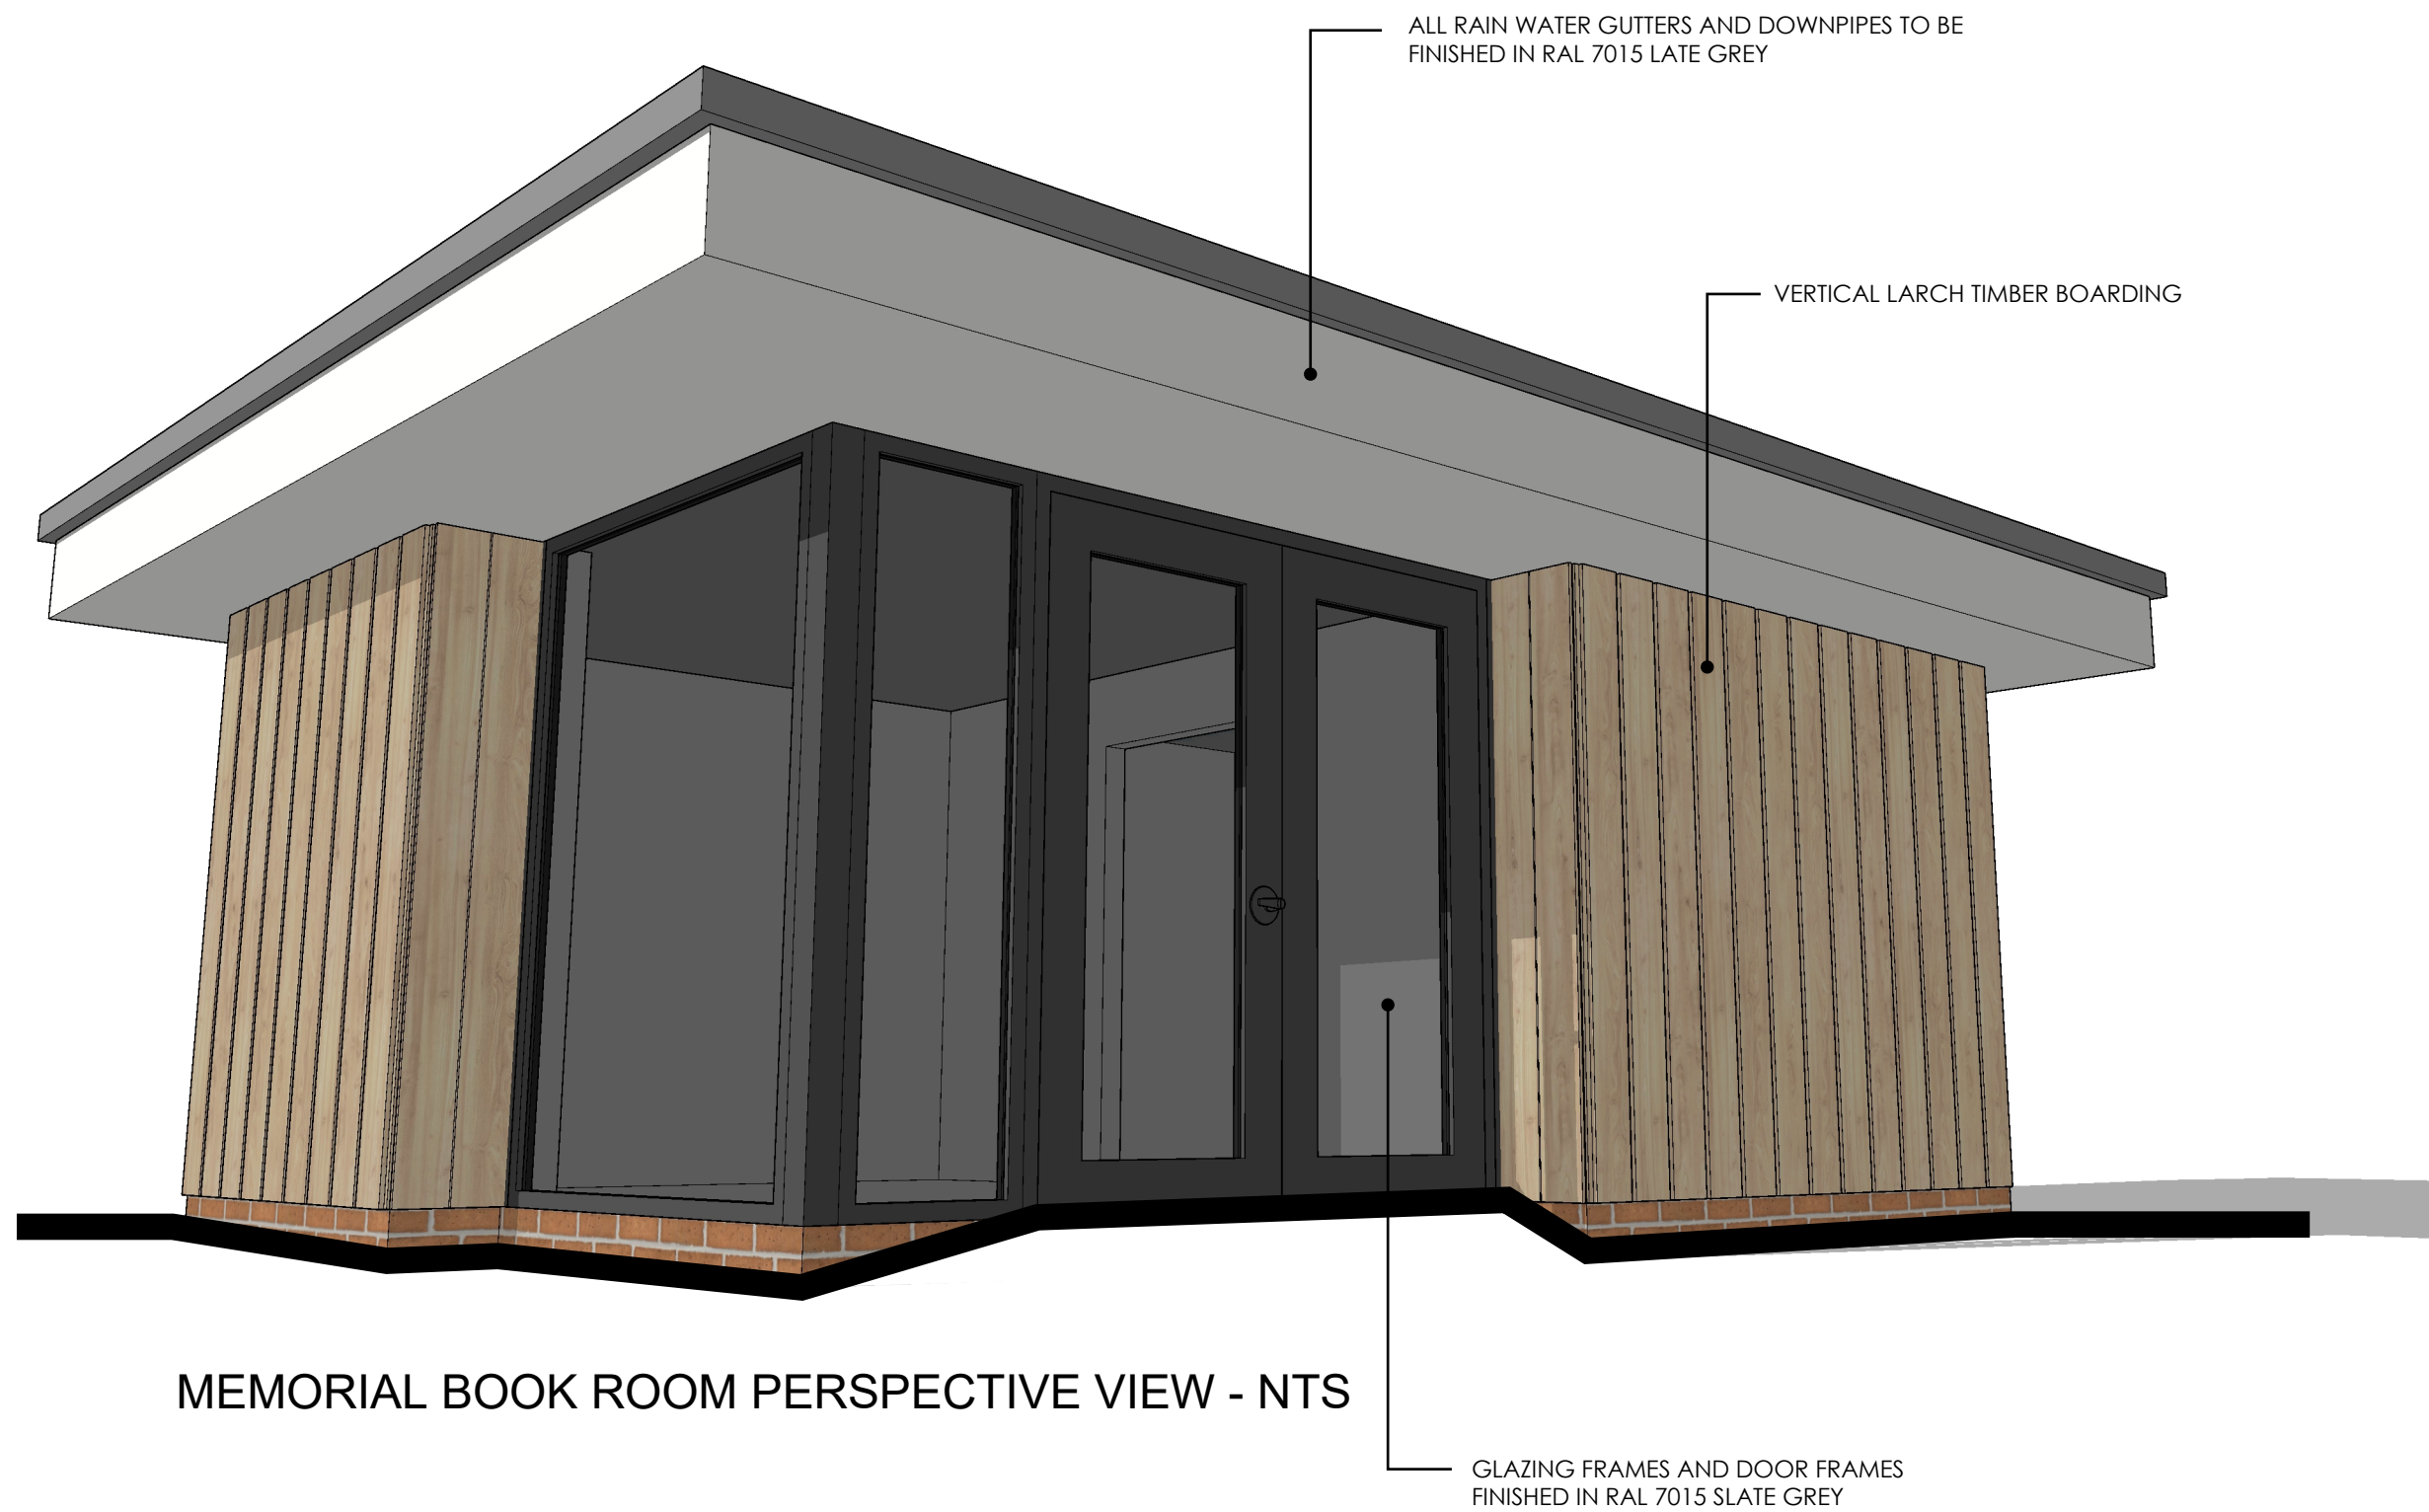


 


EAST ELEVATION - 1:50

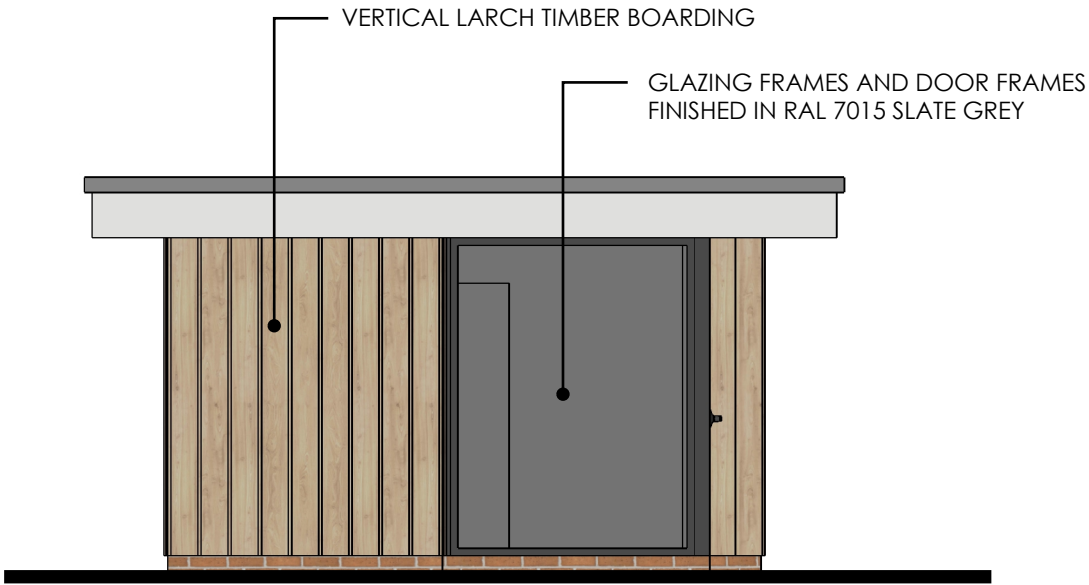

SOUTH ELEVATION - 1:50

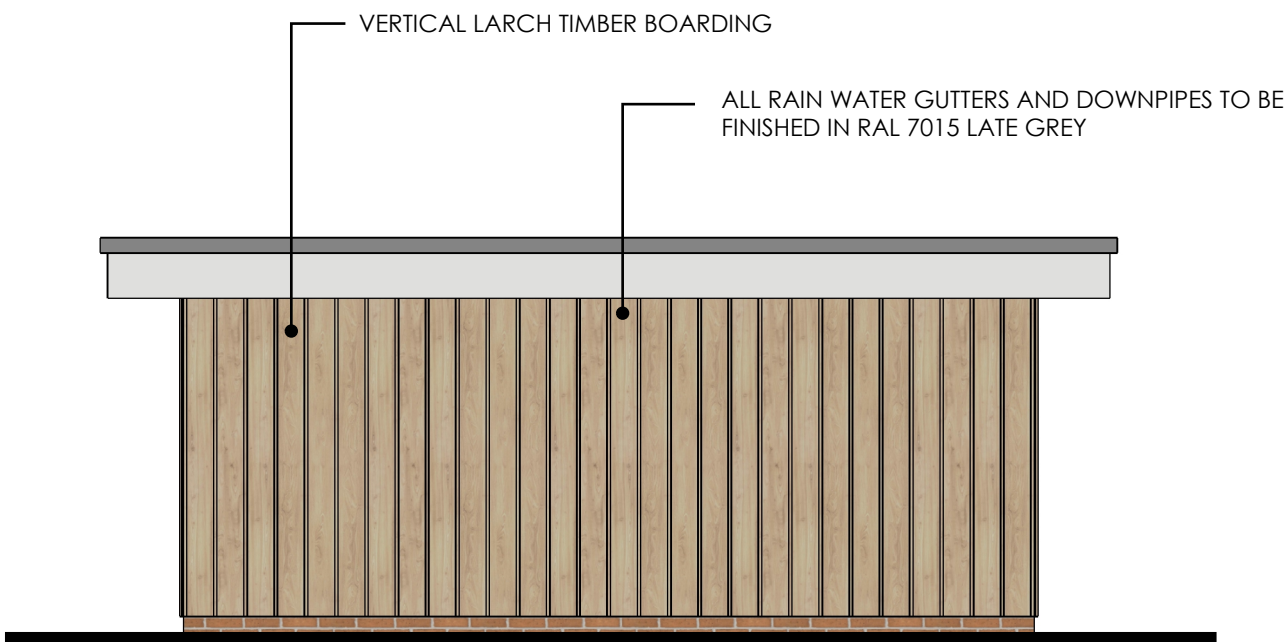

WEST ELEVATION - 1:50

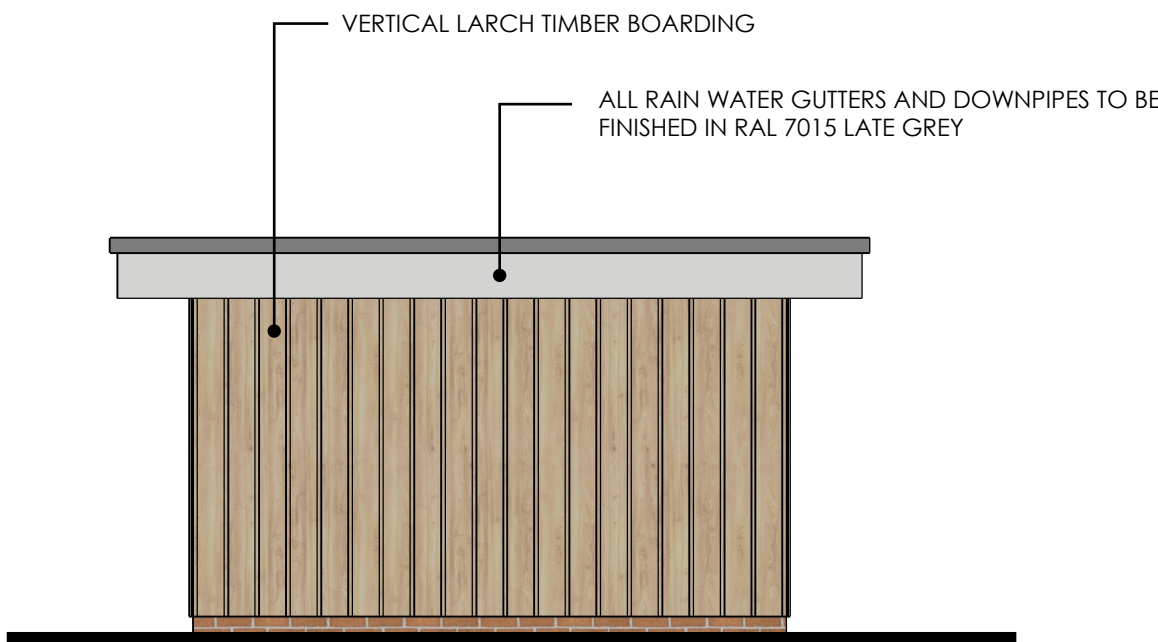


NORTH ELEVATION - 1:50



ROOF PLAN - 1:50

Notes:

THIS DRAWING IS THE COPYRIGHT OF THE SOUTHERN CO-OPERATIVE LIMITED AND MAY NOT BE COPIED, ALTERED OR REPRODUCED IN ANY FORM, OR PASSED TO A THIRD PARTY WITHOUT THE WRITTEN CONSENT OF THE SOUTHERN CO-OPERATIVE LIMITED.
DIMENSIONS SHOULD BE CHECKED AND VERIFIED ON SITE AND ANY DISCREPANCIES SHOULD BE REPORTED TO THE DESIGNER.
DO NOT SCALE FROM THIS DRAWING, EXCEPT FOR PLANNING PURPOSES.
USE FIGURED DIMENSIONS ONLY.
IF IN DOUBT ASK FOR CONFIRMATION.

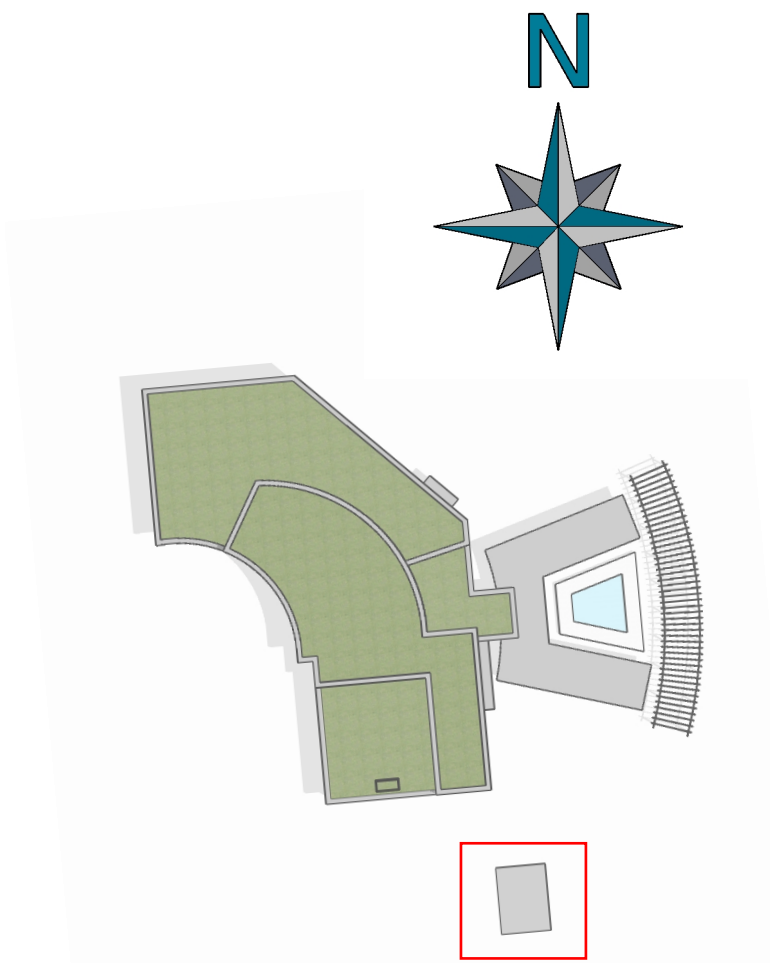

ORIENTATION OF BUILDING AS PER SITE
PLAN DRG NO:
SC-CLMPG-V1-XX-DR-K-0500

1st	FIRST ISSUE	ML	25/01/2019
REV:	DESCRIPTION:	BY:	DATE:
STATUS: PLANNING			



CLIENT:	SOUTHERN CO-OP END OF LIFE SERVICES
DESIGNER:	SOUTHERN CO-OP 1000 LAKESIDE, WESTERN ROAD PORTSMOUTH, HAMPSHIRE PO6 3FE

SITE:	GREVATTS LANE WEST SUSSEX. BN17 5RX		
TITLE:	BOOK ROOM ELEVATIONS		
SCALE AT A0:	DATE:	DRAWN:	CHECKED:
1:50	25/01/2019	ML	ML
DRAWING NO:	REVISION:		
SC-CLMPG-V1-XX-DR-K-0508	1ST		