


Notes:

THIS DRAWING IS THE COPYRIGHT OF THE SOUTHERN CO-OPERATIVE LIMITED AND MAY NOT BE COPIED, ALTERED OR REPRODUCED IN ANY FORM, OR PASSED TO A THIRD PARTY WITHOUT THE WRITTEN CONSENT OF THE SOUTHERN CO-OPERATIVE LIMITED.

DIMENSIONS SHOULD BE CHECKED AND VERIFIED ON SITE AND ANY DISCREPANCIES SHOULD BE REPORTED TO THE DESIGNER.

DO NOT SCALE FROM THIS DRAWING, EXCEPT FOR PLANNING PURPOSES. USE FIGURED DIMENSIONS ONLY.

IF IN DOUBT ASK FOR CONFIRMATION.

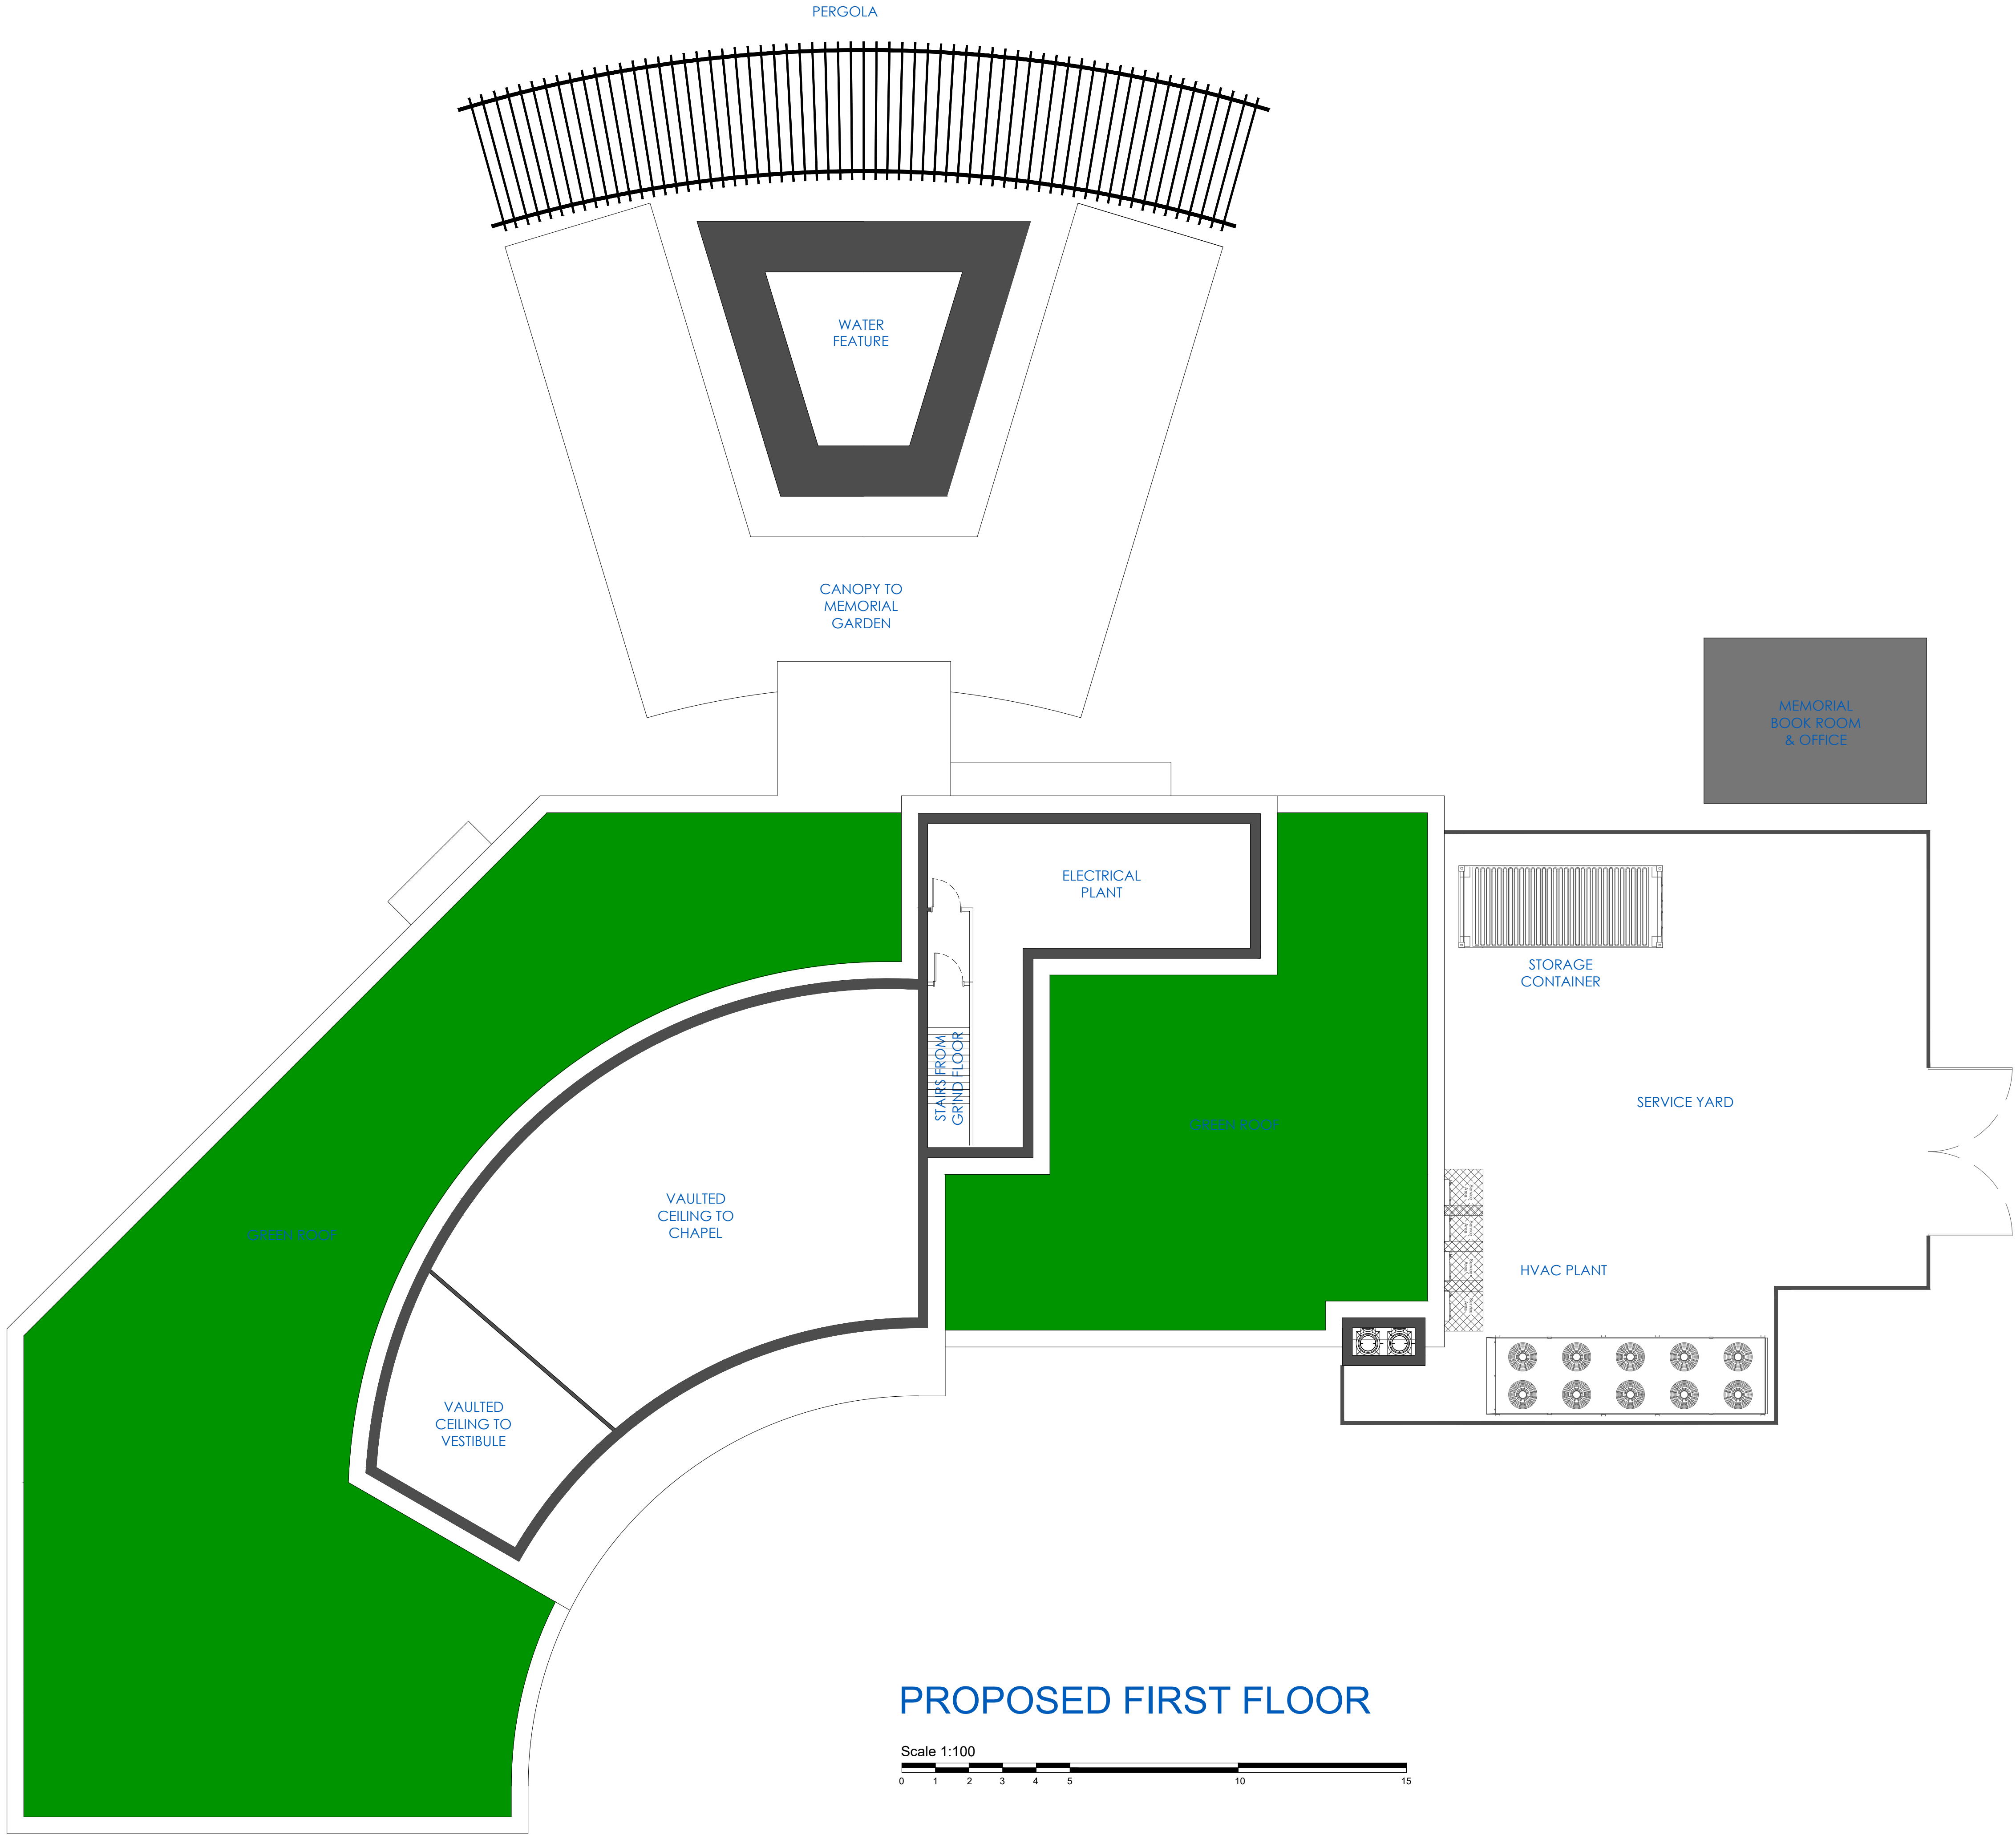

A	CHIMNEY POSITION AMENDED, SCALE BAR ADJUSTED, ROOF LINES ADJUSTED, ELECTRICAL PLANT ROOM ADJUSTED	ML	15/03/19
1ST	FIRST ISSUE	ML	15/01/19
REV:	DESCRIPTION:	BY:	DATE:
STATUS:		PLANNING	

southern coop

CLIENT:	SOUTHERN CO-OP END OF LIFE SERVICES
DESIGNER:	SOUTHERN CO-OPERATIVE 1000 LAKESIDE, WESTERN ROAD PORTSMOUTH, HAMPSHIRE PO6 3FE

SITE:		GREVATTS LANE WEST SUSSEX. BN17 5RX	
TITLE:		MAIN BUILDING FF PLAN	
SCALE AT A1: 1:100	DATE: 09/01/2019	DRAWN: ML	CHECKED:
DRAWING NO: SC-CLMPG-V1-01-DR-K-0502			REVISION: A