



NORTH ELEVATION

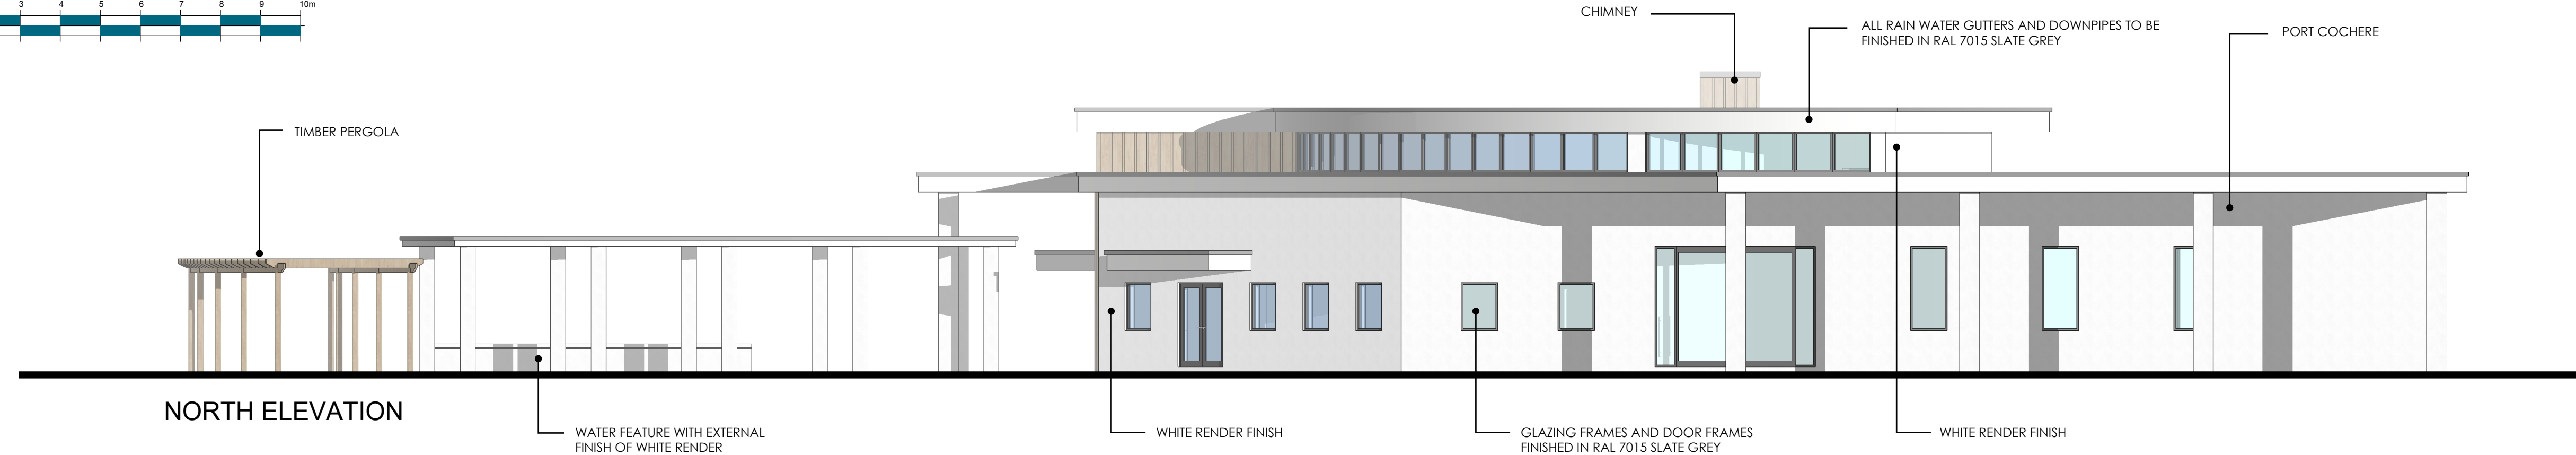


NORTH EAST ELEVATION




EAST ELEVATION

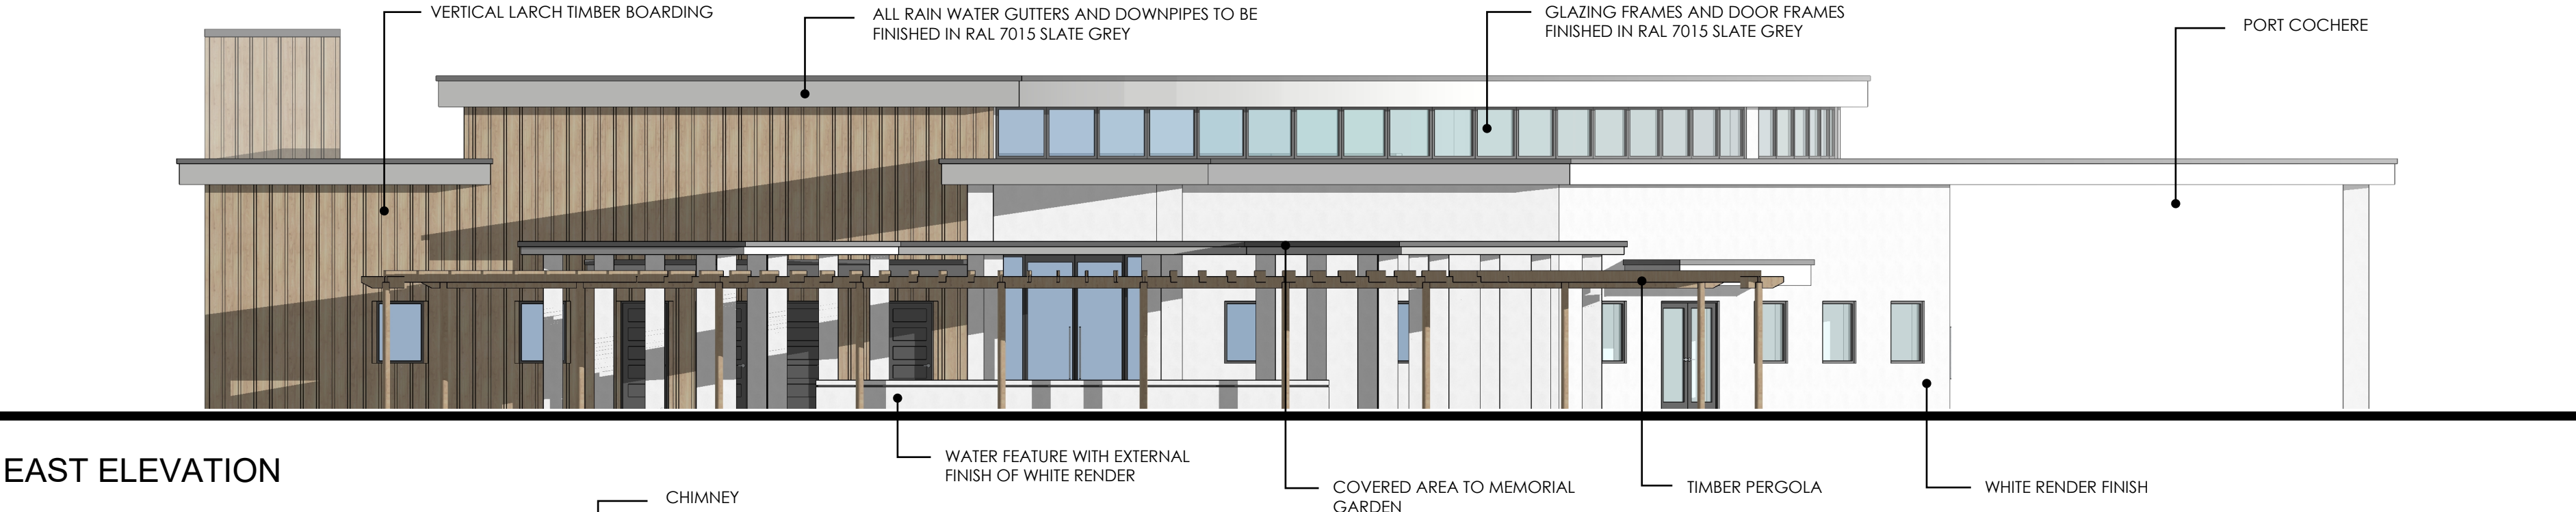

SOUTH ELEVATION

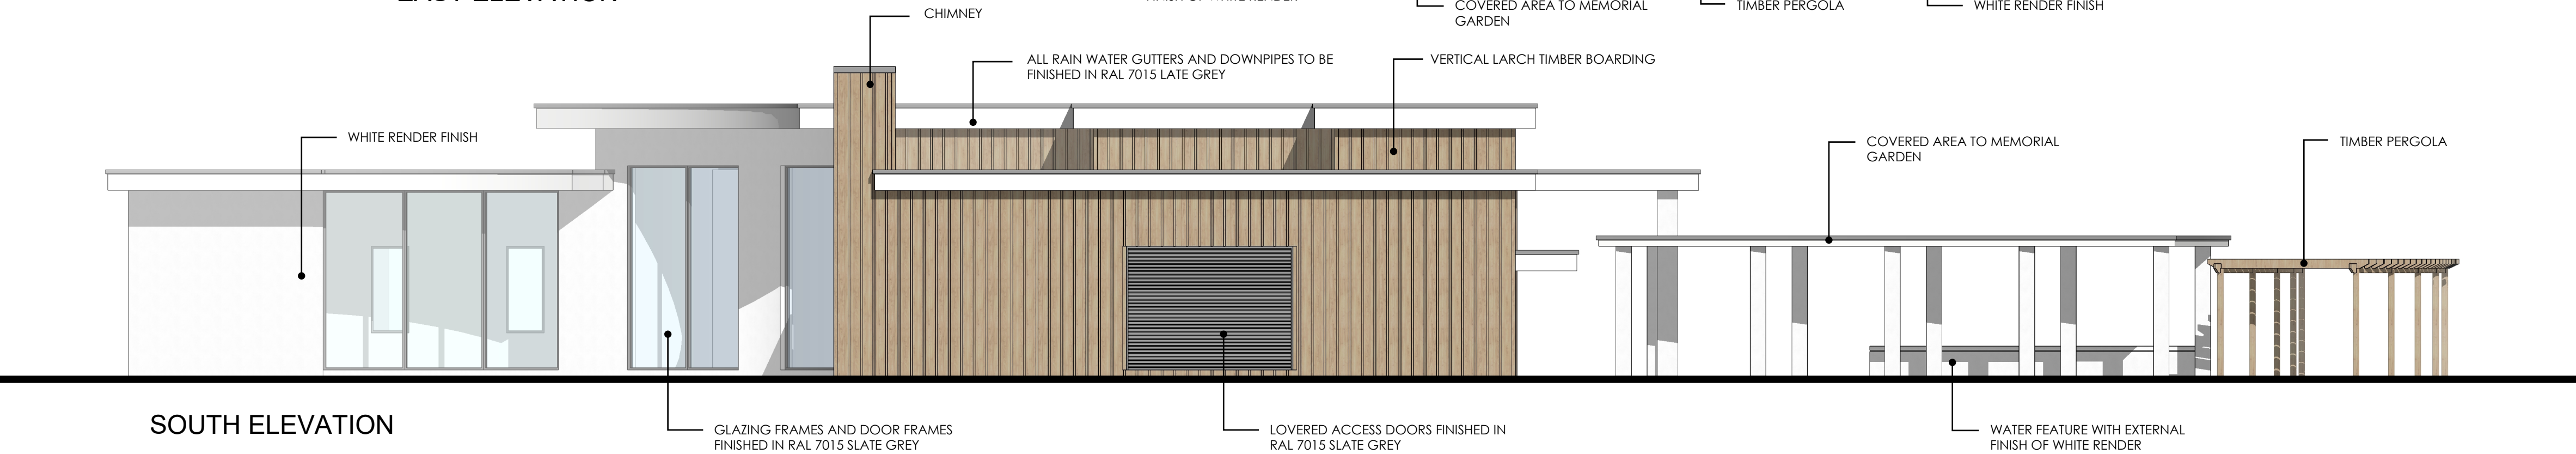


WEST ELEVATION

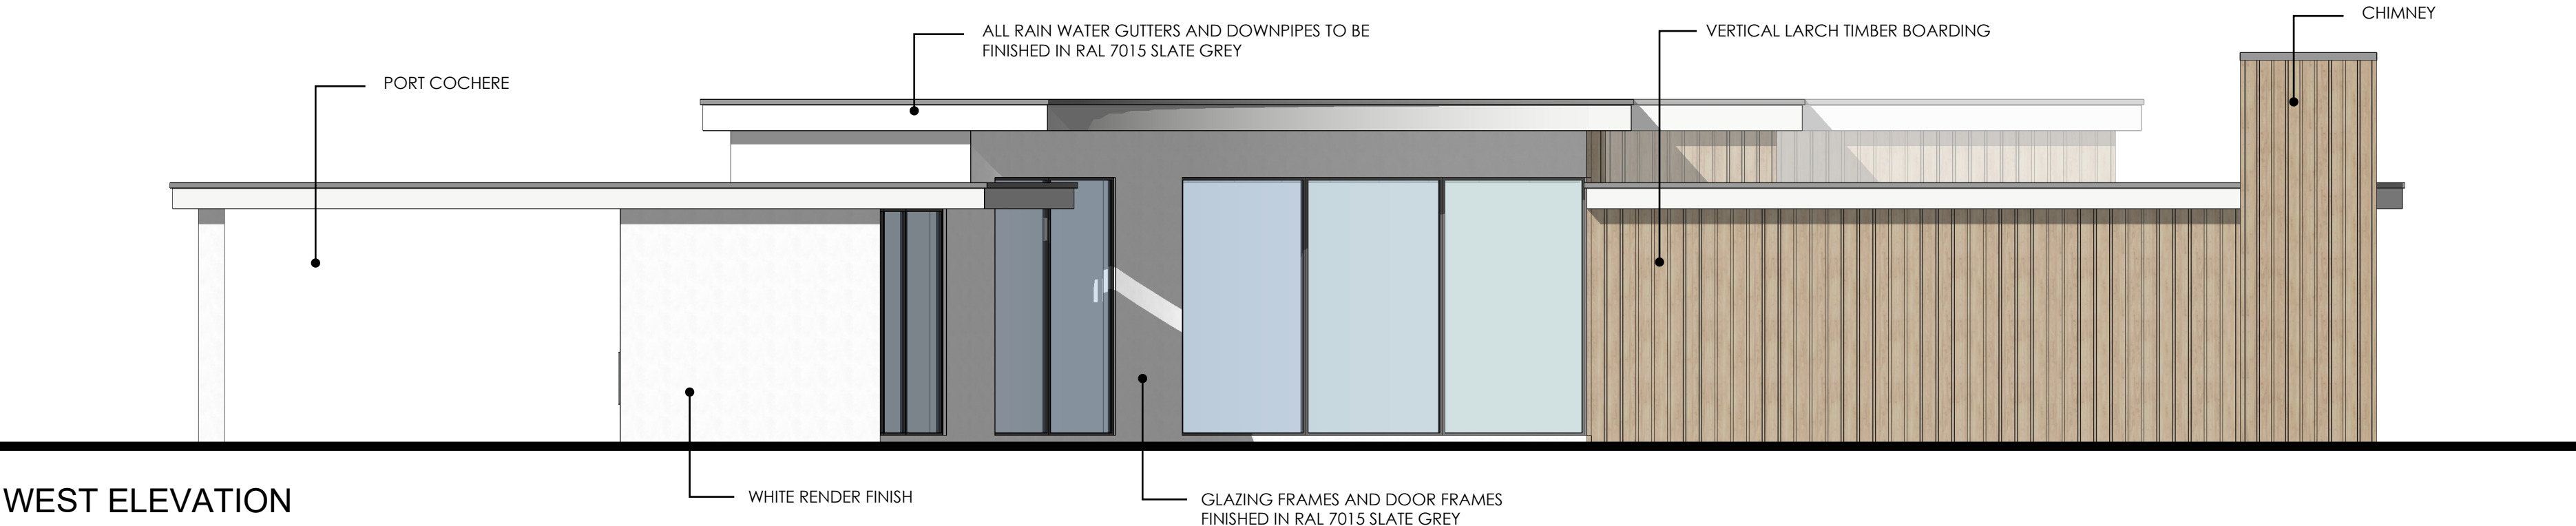

Notes:

THIS DRAWING IS THE COPYRIGHT OF THE SOUTHERN CO-OPERATIVE LIMITED AND MAY NOT BE COPIED, ALTERED OR REPRODUCED IN ANY FORM, OR PASSED TO A THIRD PARTY WITHOUT THE WRITTEN CONSENT OF THE SOUTHERN CO-OPERATIVE LIMITED.
DIMENSIONS SHOULD BE CHECKED AND VERIFIED ON SITE AND ANY DISCREPANCIES SHOULD BE REPORTED TO THE DESIGNER.
DO NOT SCALE FROM THIS DRAWING, EXCEPT FOR PLANNING PURPOSES.
USE FIGURED DIMENSIONS ONLY.
IF IN DOUBT ASK FOR CONFIRMATION.

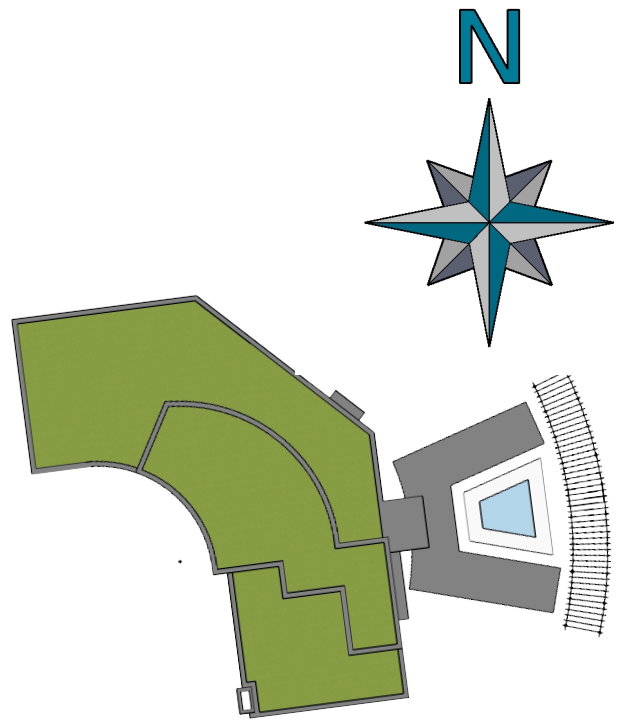

ORIENTATION OF BUILDING AS PER SITE
PLAN DRG NO:
SC-CLMPG-V1-XX-DR-K-0500

C	CHANGING PLACES ROOM ADDED TO PROPOSAL AS PER GUIDANCE PROVIDED BY LA	ML	08/04/2019
B	ELEVATIONS UPDATED DUE TO CHIMNEY REPOSITIONING. NOTES AMENDED	ML	13/03/2019
A	ANNOTATION AMENDMENTS	ML	25/01/2019
1st	FIRST ISSUE	ML	15/01/2019
REV:	DESCRIPTION:	BY:	DATE:
STATUS: PLANNING			



CLIENT:	SOUTHERN CO-OP END OF LIFE SERVICES
DESIGNER:	SOUTHERN CO-OP 1000 LAKESIDE, WESTERN ROAD PORTSMOUTH, HAMPSHIRE PO6 3FE

SITE:	GREVATTS LANE WEST SUSSEX. BN17 5RX		
TITLE:	MAIN BUILDING ELEVATIONS		
SCALE AT A1: 1:100	DATE: 15/01/2019	DRAWN: ML	CHECKED: ML
DRAWING NO: SC-CLMPG-V1-XX-DR-K-0504	REVISION: C		