


Material Legend
Roof - Slate
Upper Walls - Painted timber cladding
Lower Walls - Render




PLOTS 5
FRONT - WEST ELEVATION

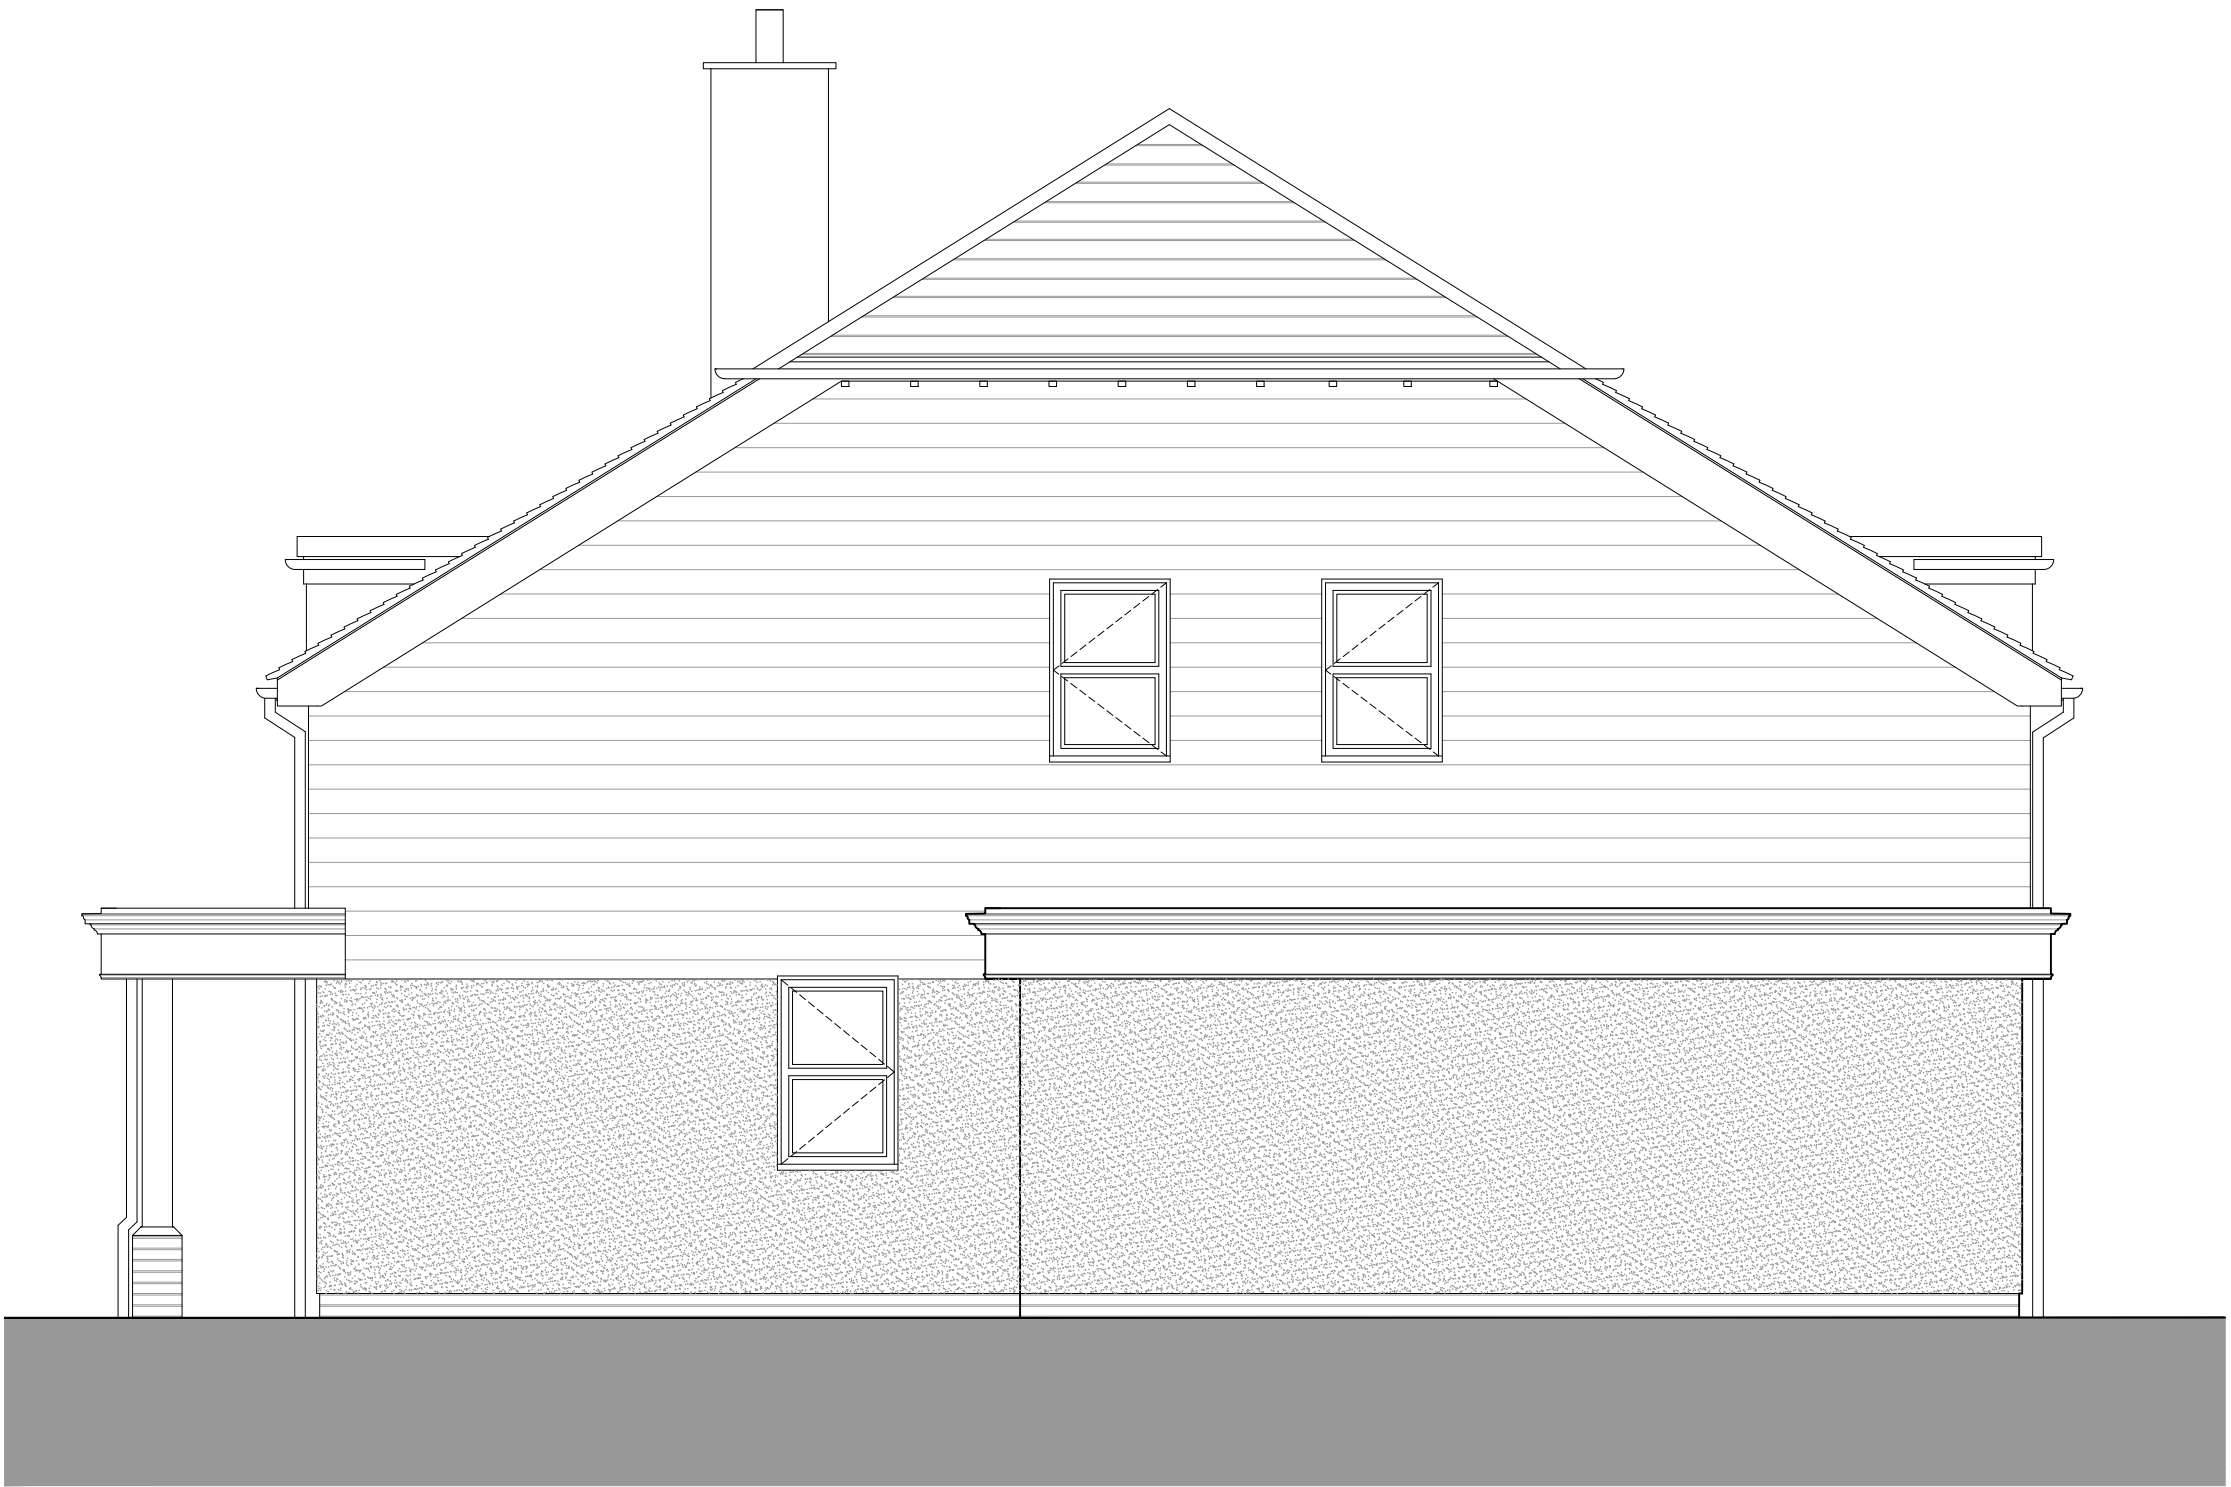

PLOTS 5
SIDE - SOUTH ELEVATION




PLOTS 5
REAR - EAST ELEVATION

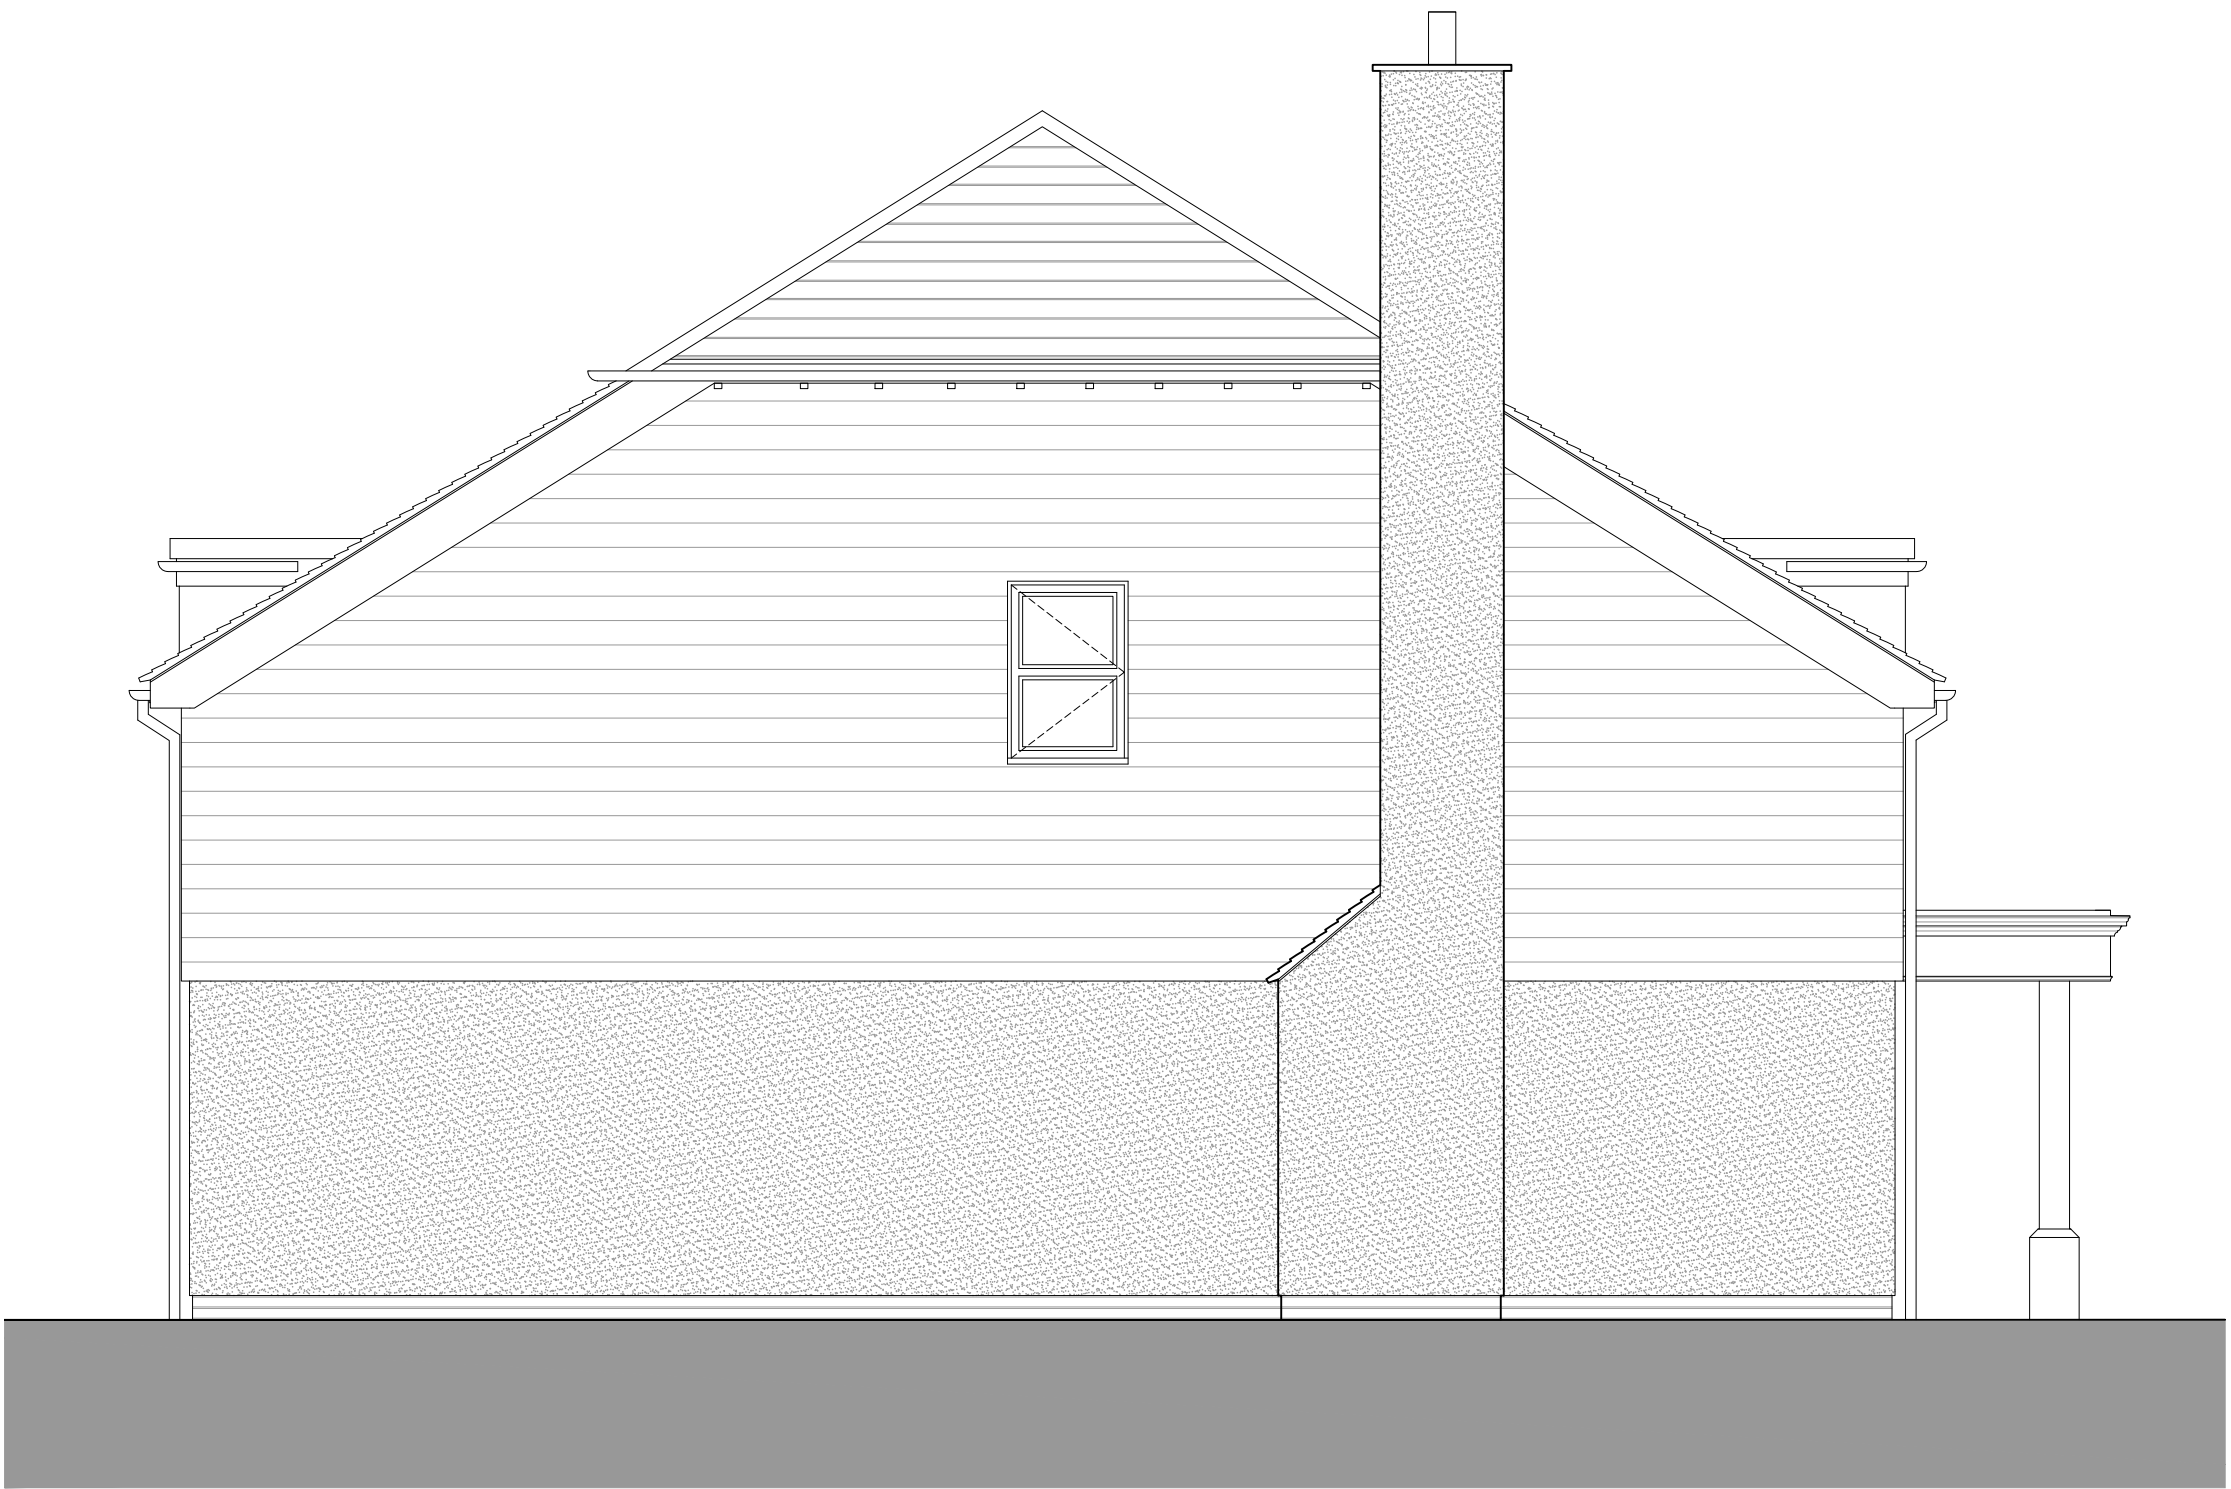

PLOTS 5
SIDE - NORTH ELEVATION

notes:

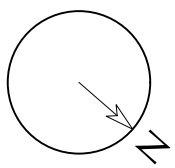

revisions: A | 18.12.2020 GR | Issued for Planning

-
-
-
-
-
-

100mm @A1


NOTE: The contractor is responsible for checking all site dimensions and levels. These should be checked prior to the ordering of any components and before the commencement of the works. All discrepancies should be brought to the attention of the Contract Administrator

Herringgate
Land South of Scyld
Horsmere Green Lane

drawing information

Plot 5
Proposed Elevations

status: Planning
date: December 2020
scale: 1:50 @A1
drawn: GR
chk'd: SCR

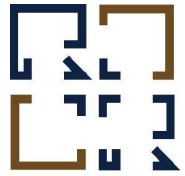

R&R DESIGN
STUDIO LTD

job: 1104 dwg: 112 rev: A