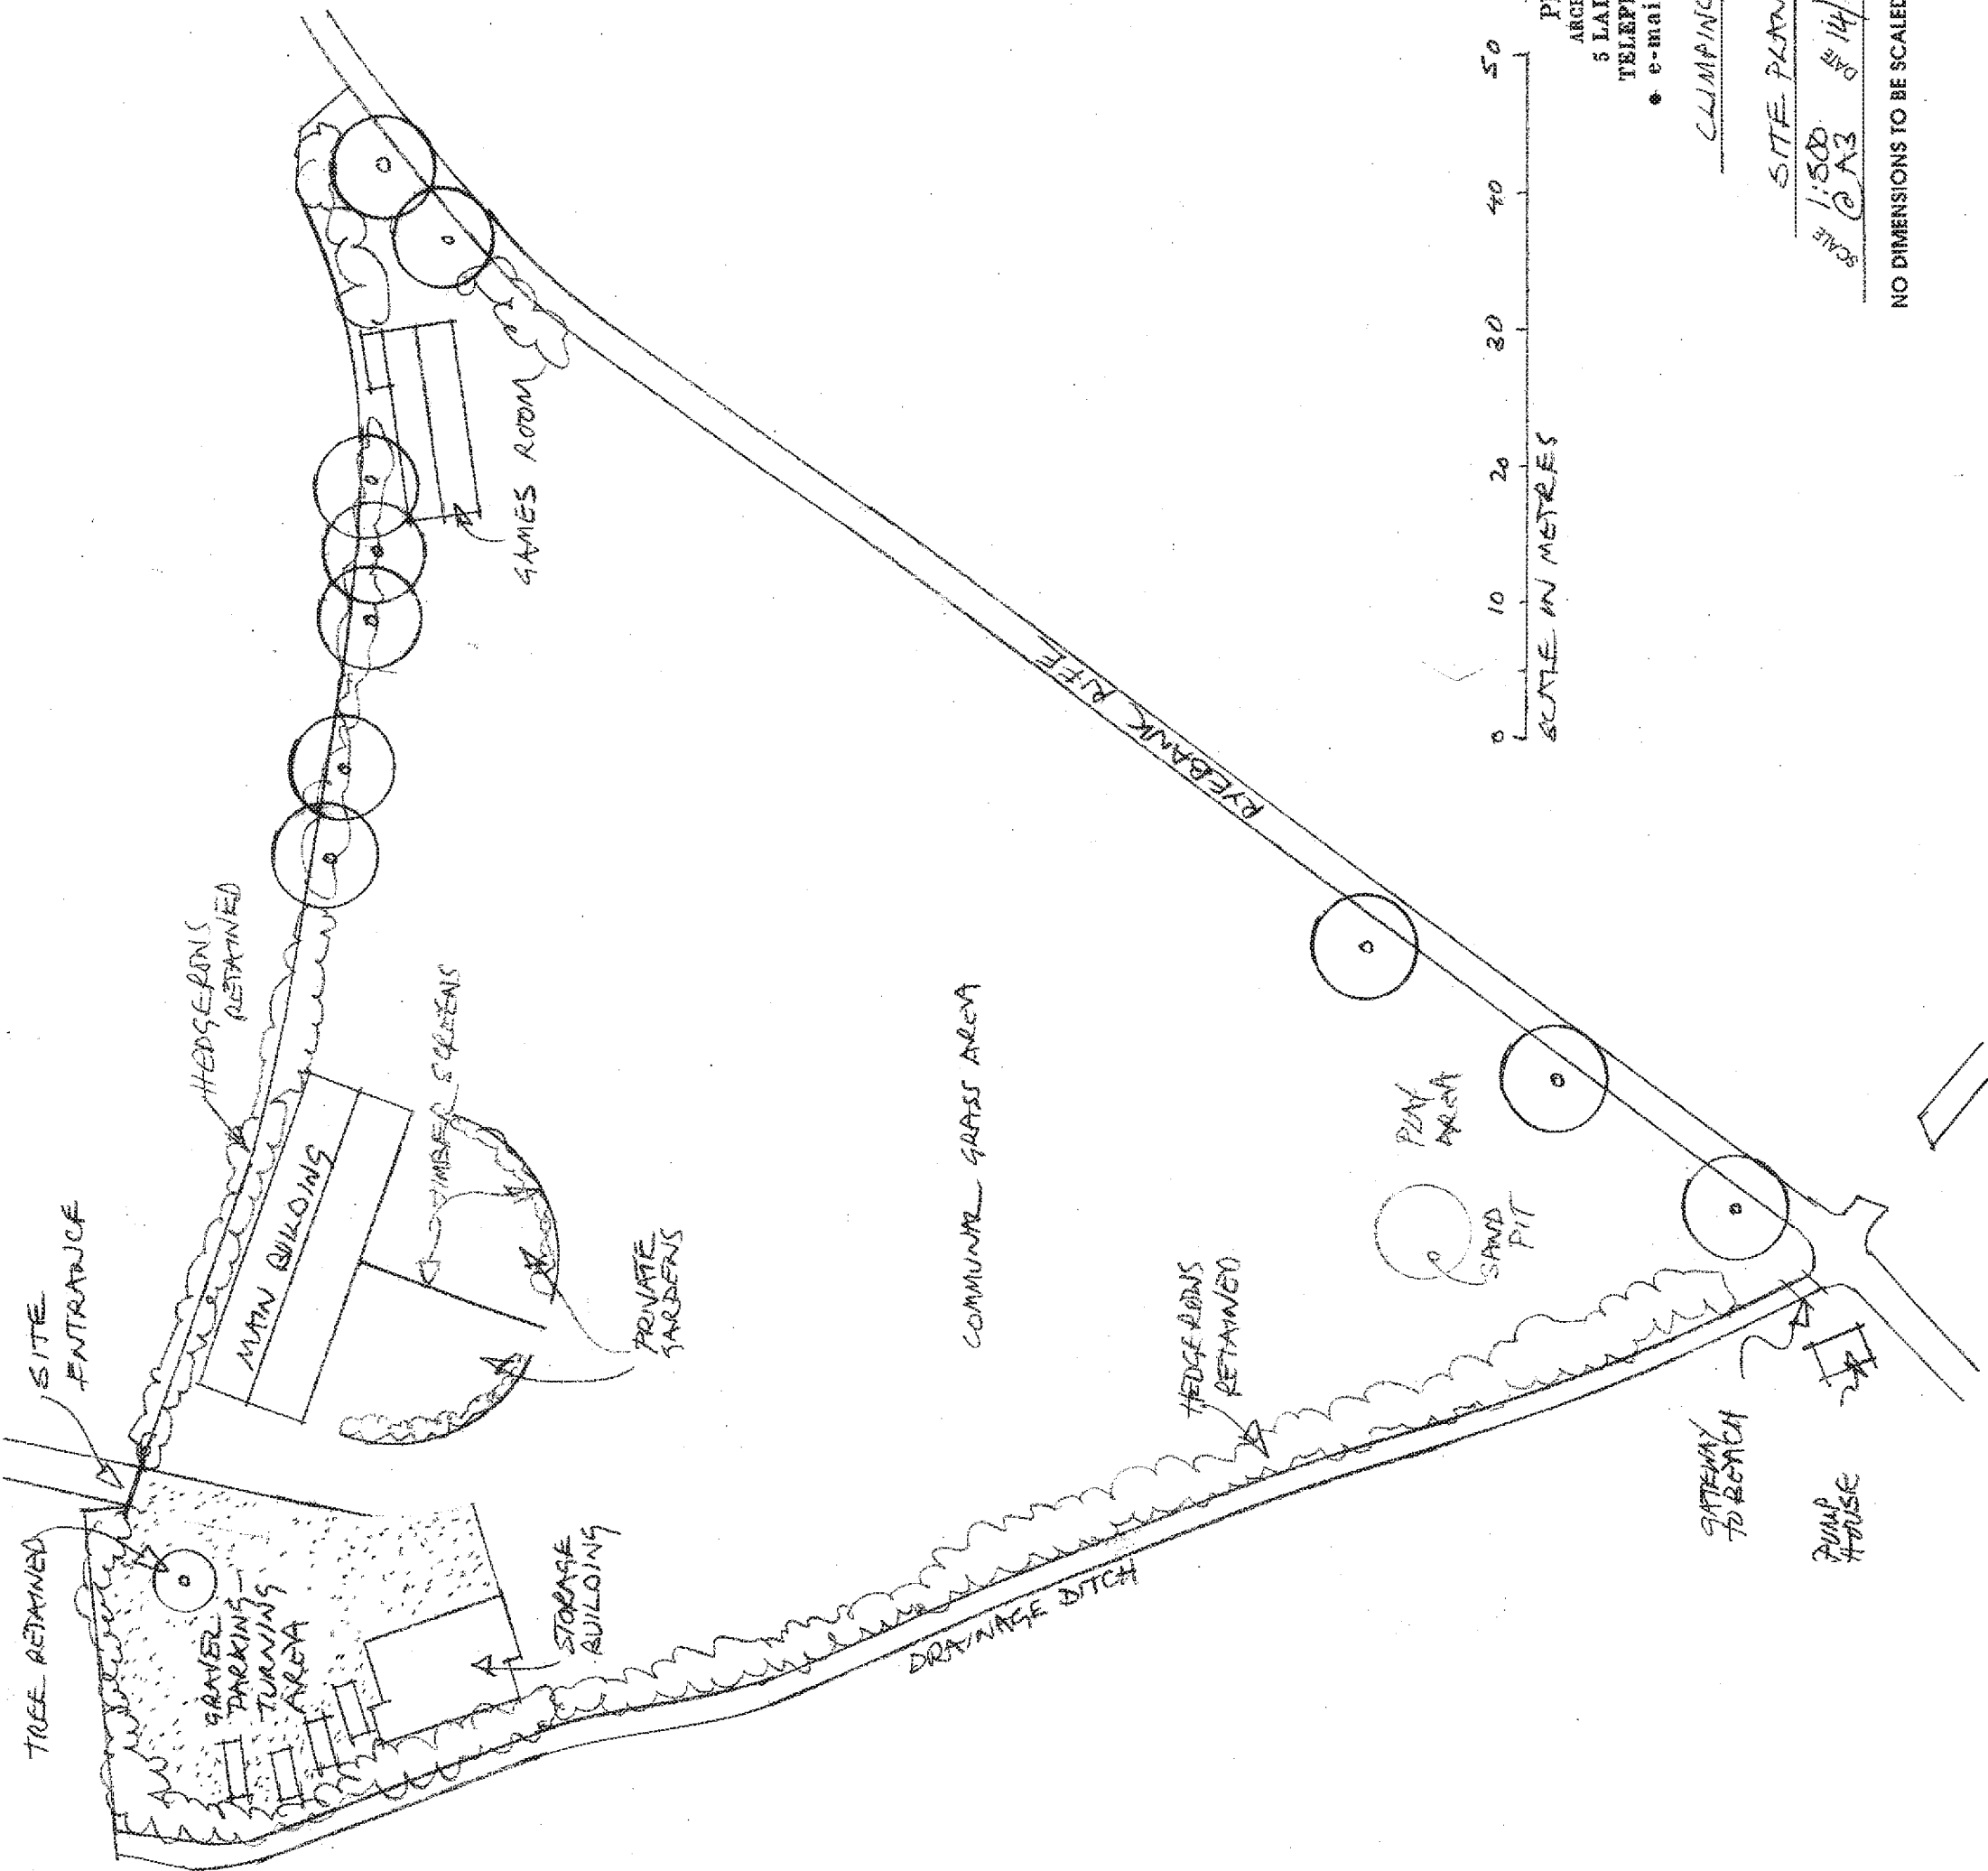


PHILIP WAGNER ARCHITECTS
ARCHITECTURE PLANNING INTERIOR DESIGN
5 LADBROKE ROAD LONDON W11 3PA
TELEPHONE 020 7221 3219 FAX 020 7229 1445
• e-mail mailbox@philipwagner.co.uk •

CLIMPING CAMPSITE, CLIMPING, BN17 5QV

SITE PLAN AS PROPOSED

SCALE 1:500
DATE 14/09/21
DRAWN 721 / 13

NO DIMENSIONS TO BE SCALED FROM THIS DRAWING, ALL DIMENSIONS TO BE CHECKED ON SITE