


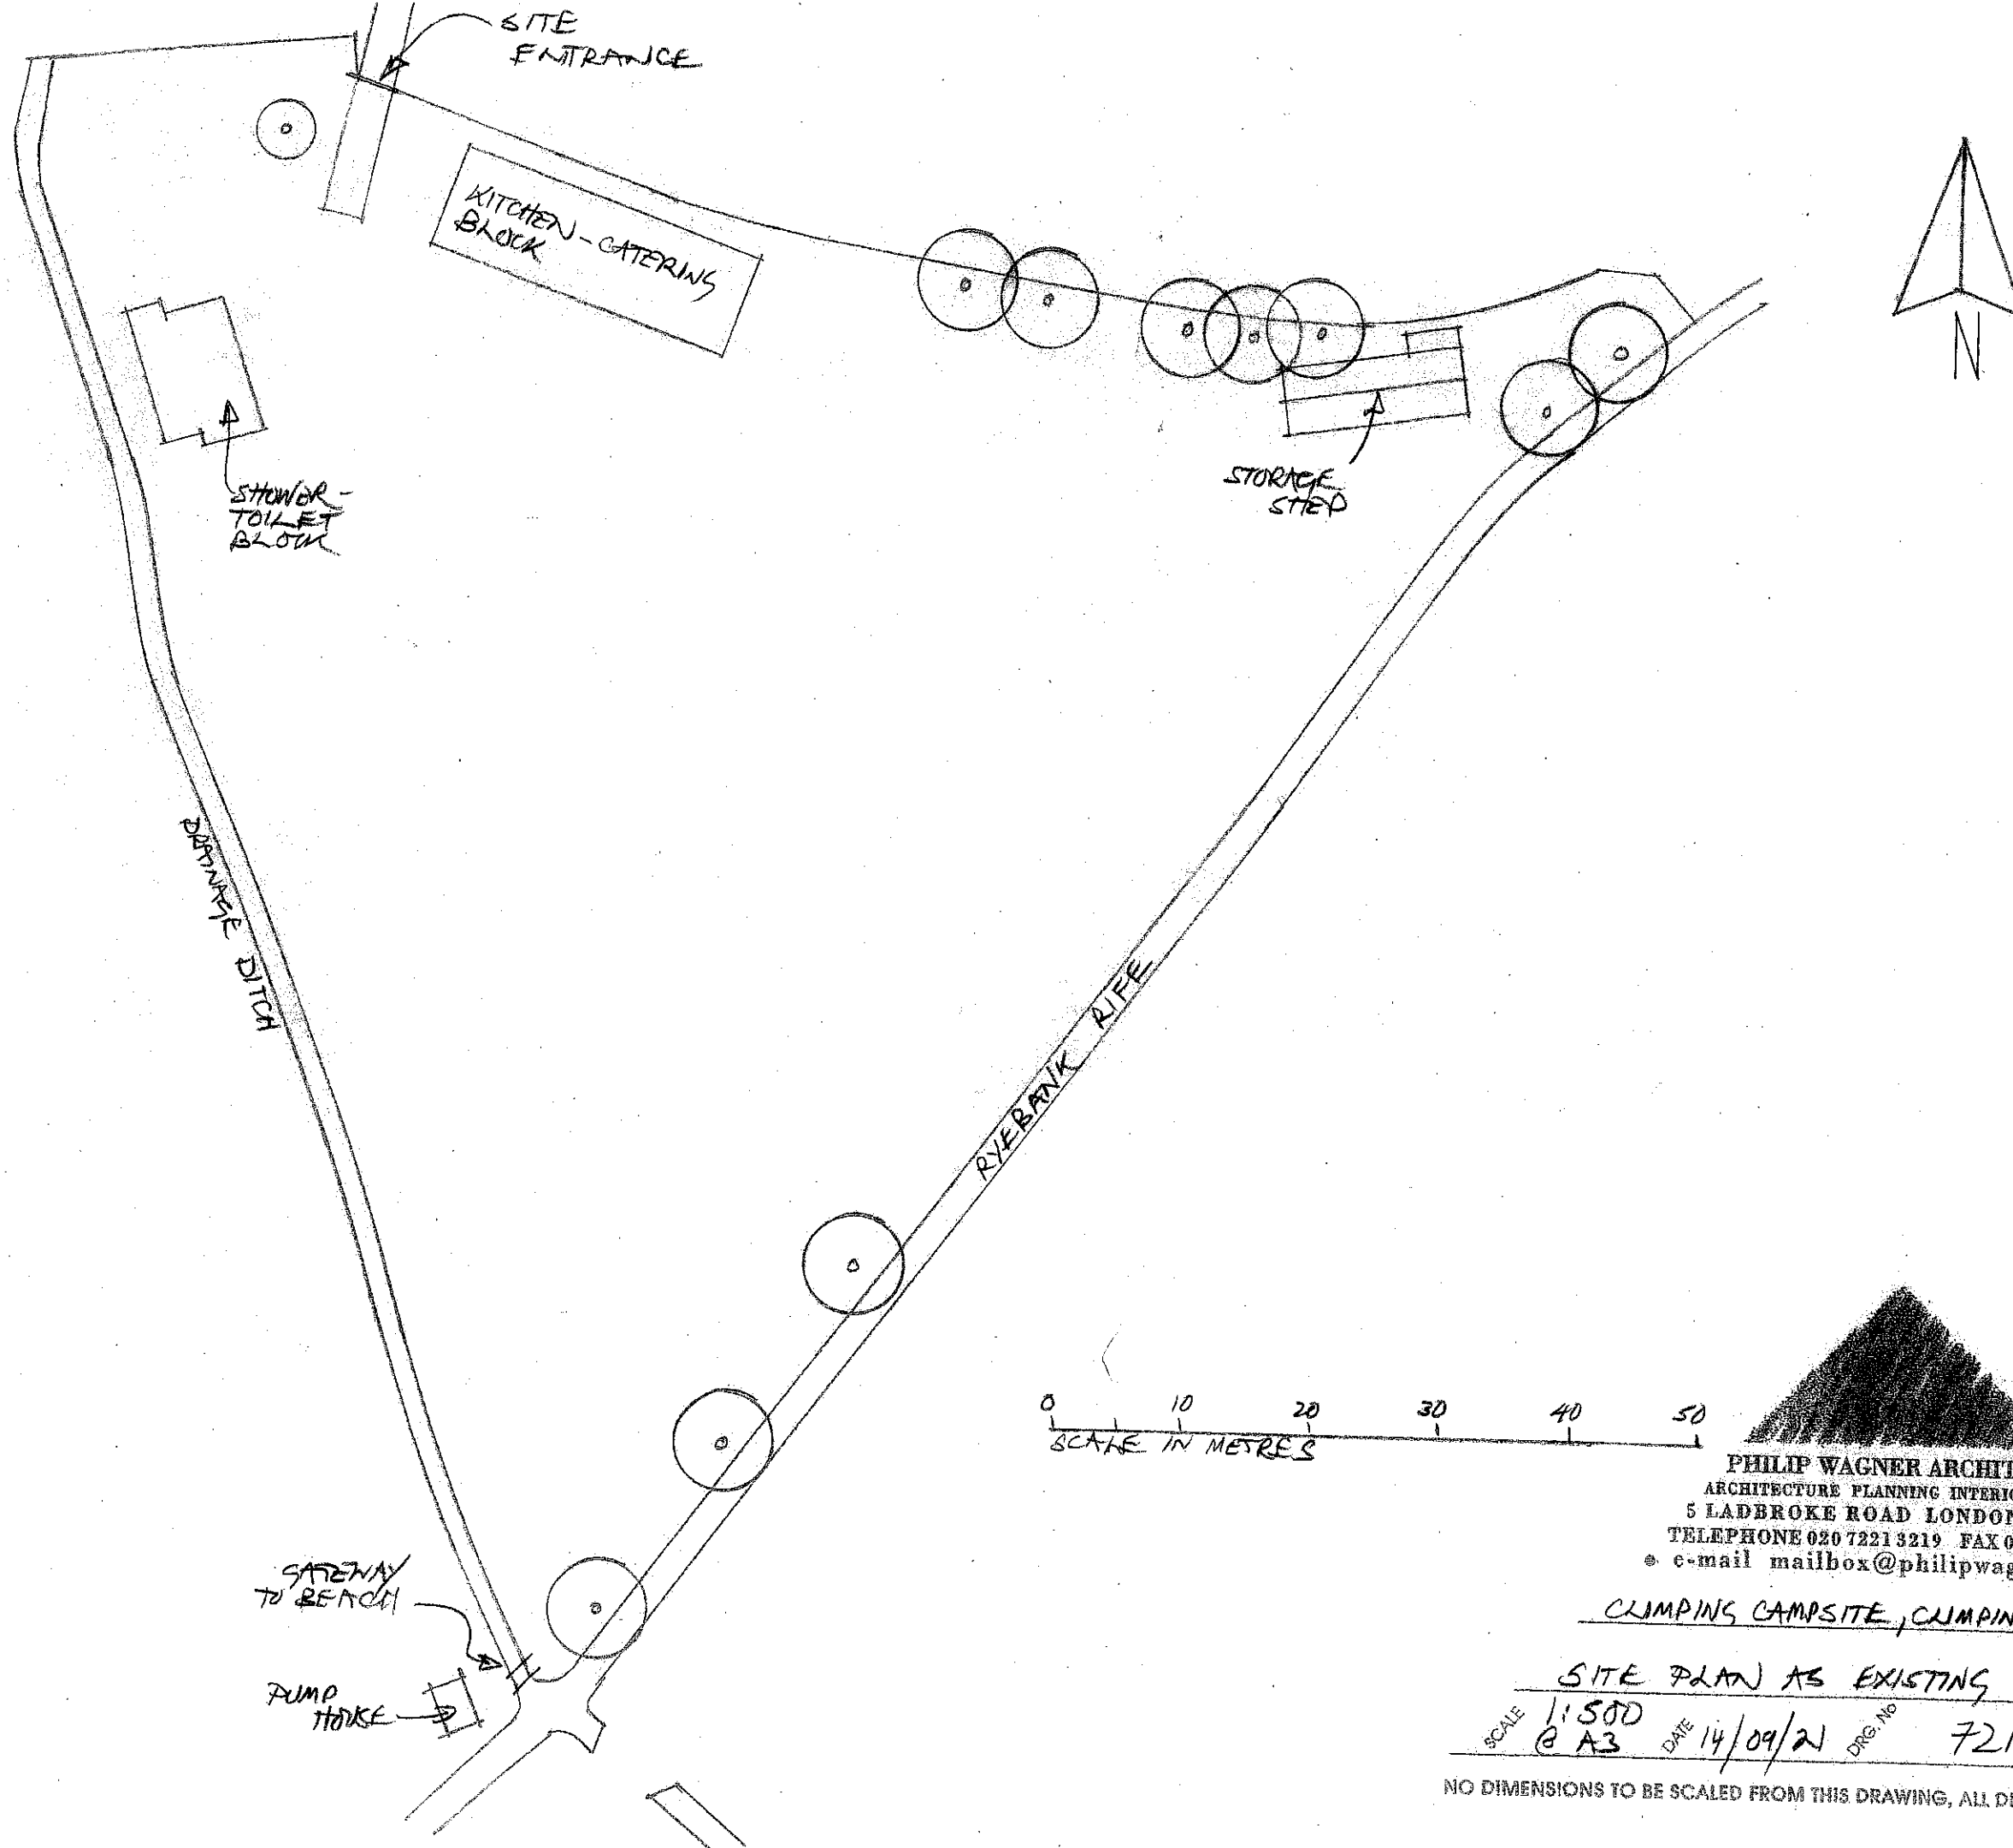



PHILIP WAGNER ARCHITECTS
 ARCHITECTURE PLANNING INTERIOR DESIGN
 5 LADBROKE ROAD LONDON W113PA
 TELEPHONE 020 7221 3219 FAX 020 7229 1445
 • e-mail mailbox@philipwagner.co.uk •

CLIPPING CAMPSITE, CLIPPING BN17 5QU

SITE PLAN AS EXISTING

SCALE 1:500
 @ A3 DATE 14/09/21 DRG. NO 721 / 12 REV.

NO DIMENSIONS TO BE SCALED FROM THIS DRAWING, ALL DIMENSIONS TO BE CHECKED ON SITE

 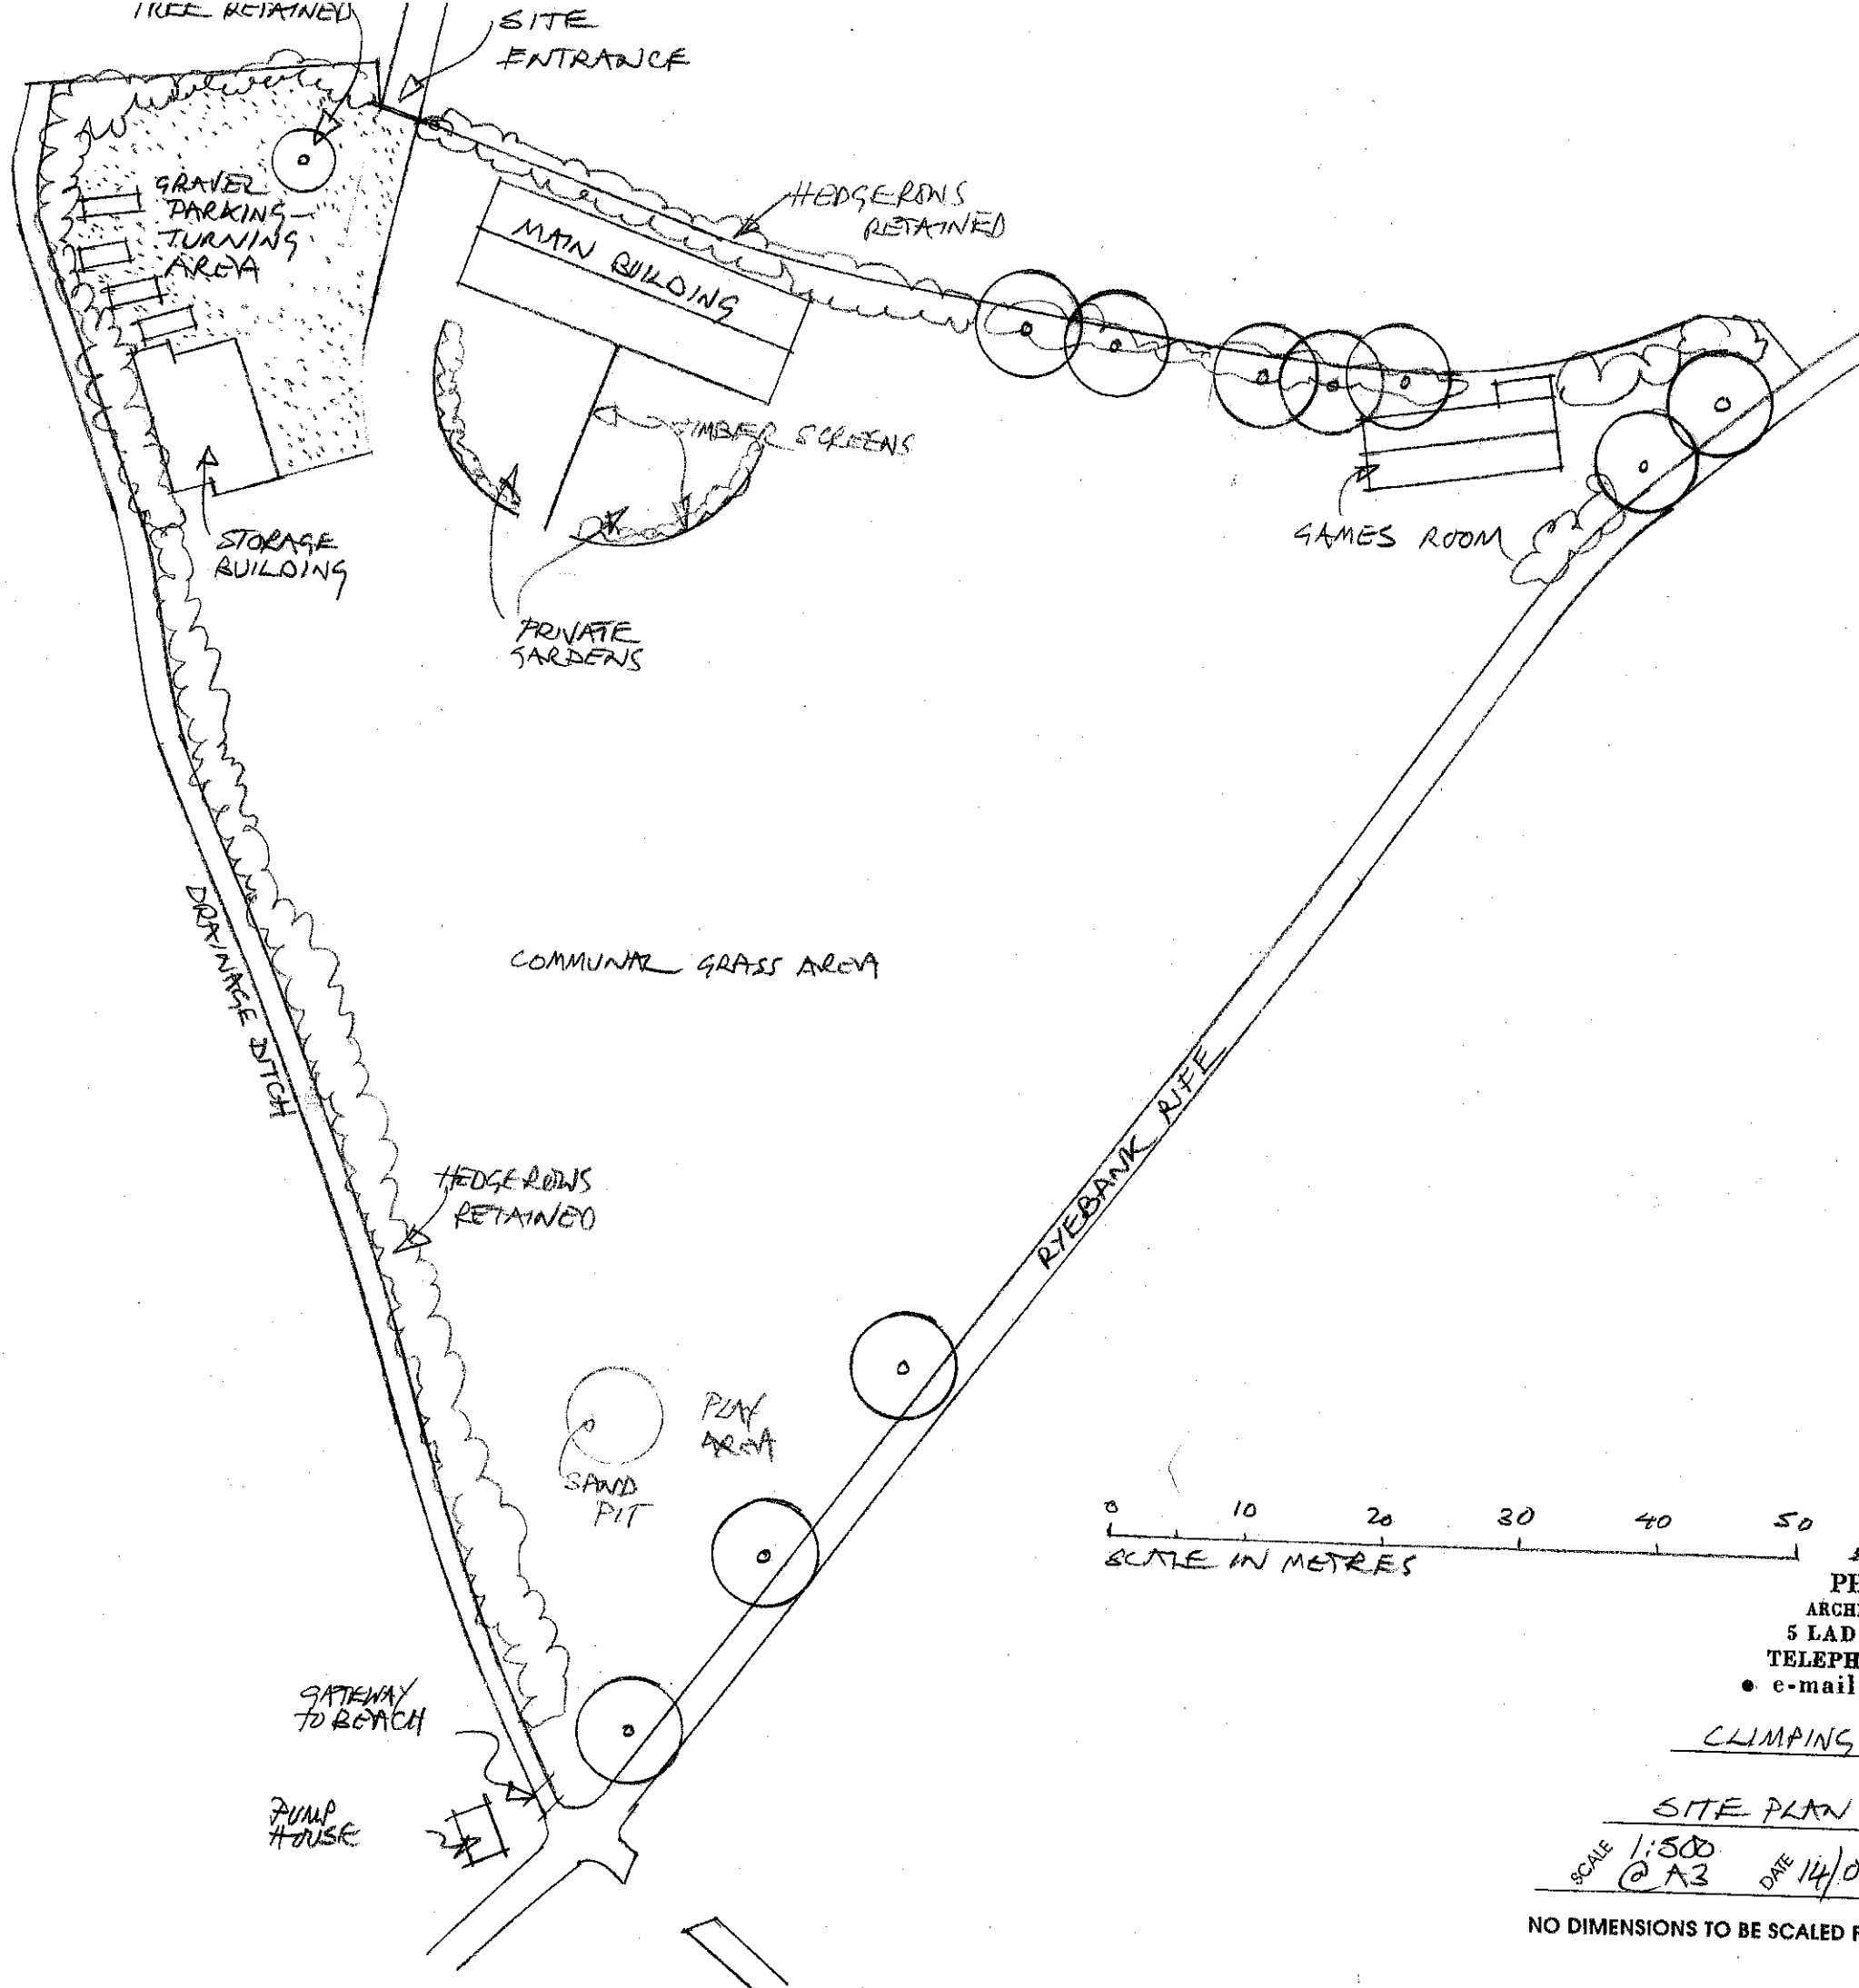

PHILIP WAGNER ARCHITECTS
 ARCHITECTURE PLANNING INTERIOR DESIGN
 5 LADBROKE ROAD LONDON W113PA
 TELEPHONE 020 7221 3219 FAX 020 7229 1445
 • e-mail mailbox@philipwagner.co.uk •

CLIMPING CAMPSITE, CLIMPING BN17 5QV

SITE PLAN AS PROPOSED

SCALE 1:500 @ A3 DATE 14/09/21 DRG. NO 721 / 13 REV.

NO DIMENSIONS TO BE SCALED FROM THIS DRAWING, ALL DIMENSIONS TO BE CHECKED ON SITE