



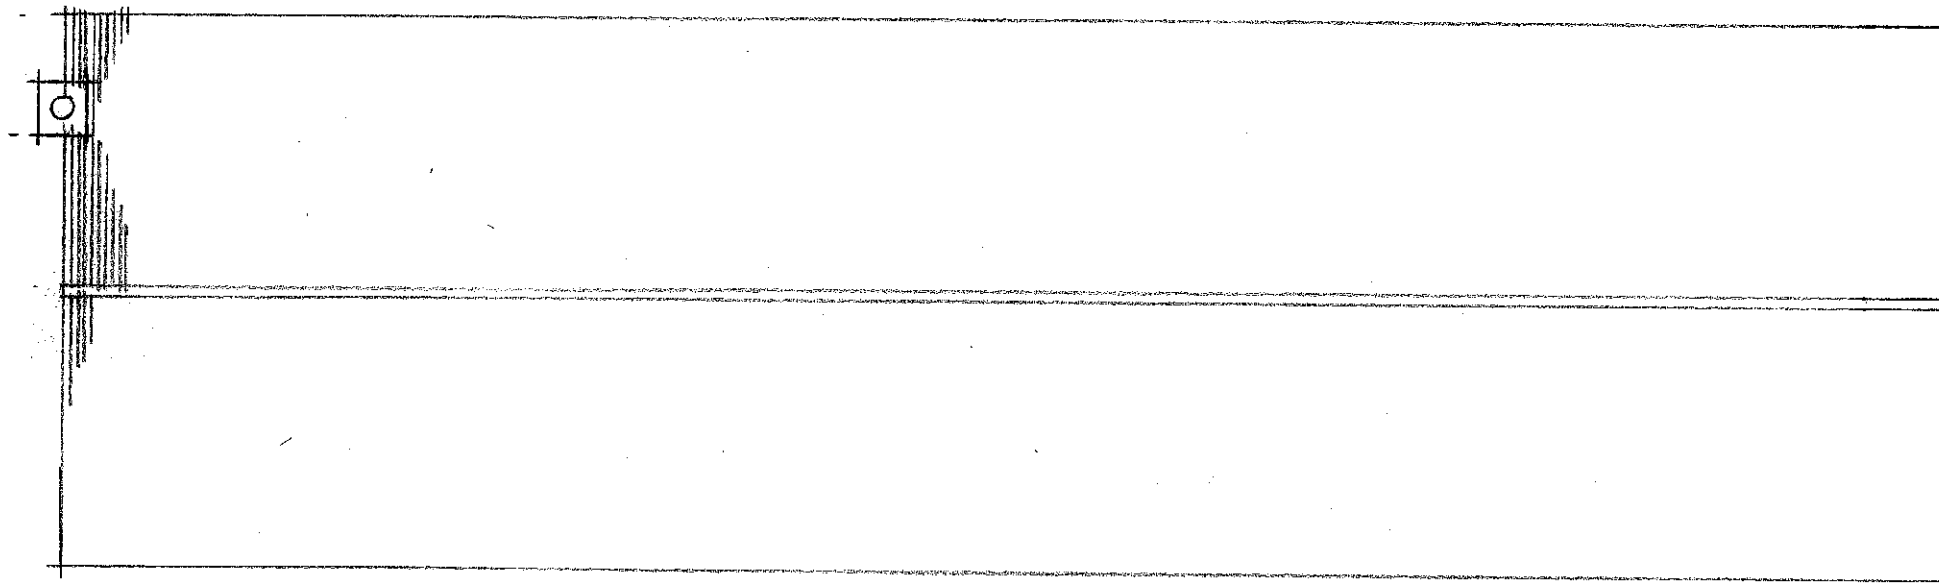

ROOF PLAN AS EXISTING

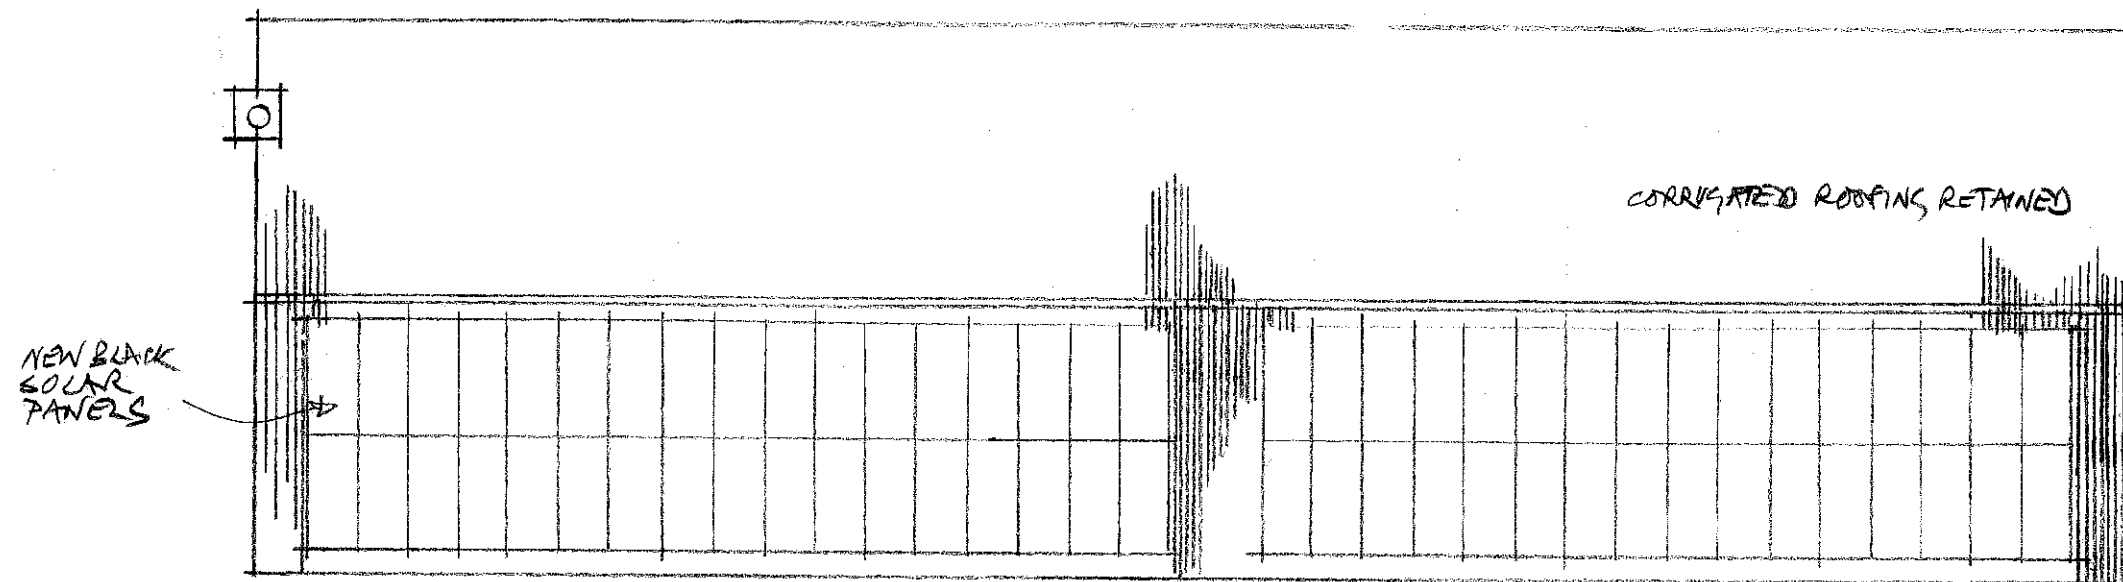

NEW BLACK
SOLAR
PANELS

CORRUGATED ROOFING RETAINED

ROOF PLAN AS PROPOSED

0 1 2 3 4 5 6
SCALE IN METRES

PHILIP WAGNER ARCHITECTS
ARCHITECTURE PLANNING INTERIOR DESIGN
5 LADBROKE ROAD LONDON W113PA
TELEPHONE 020 7221 3219 FAX 020 7229 1445
• e-mail mailbox@philipwagner.co.uk •

CLIMPING CAMPSITE, CLIMPING, BN17 5PU
MAIN BUILDING
EXISTING AND PROPOSED ROOF PLANS

SCALE 1:100
DATE 02/10/21
DRG. NO 721 / 24
REV.

NO DIMENSIONS TO BE SCALED FROM THIS DRAWING, ALL DIMENSIONS TO BE CHECKED ON SITE