




SOUTH ELEVATION

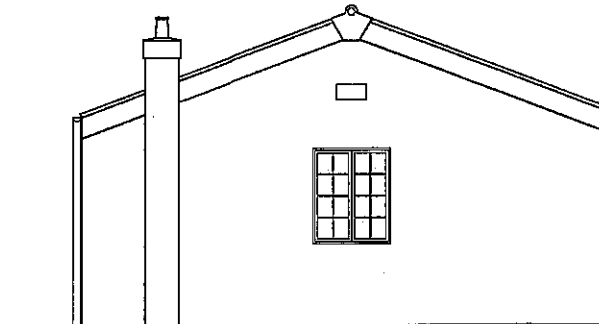


WEST ELEVATION

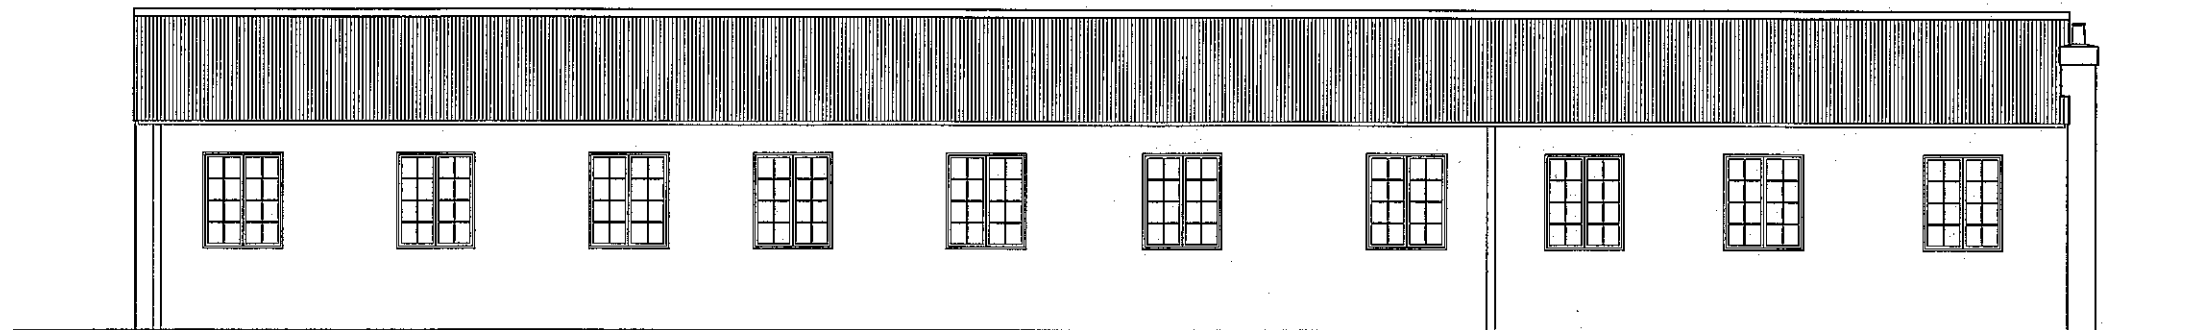


NORTH ELEVATION

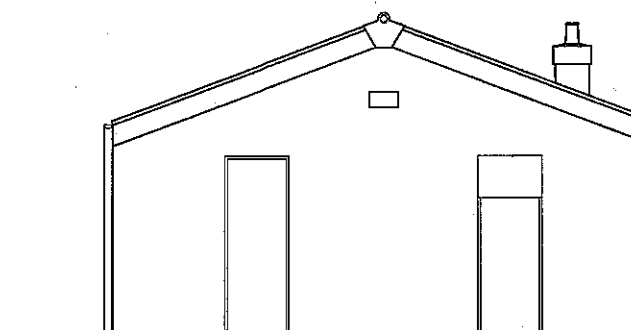

EAST ELEVATION

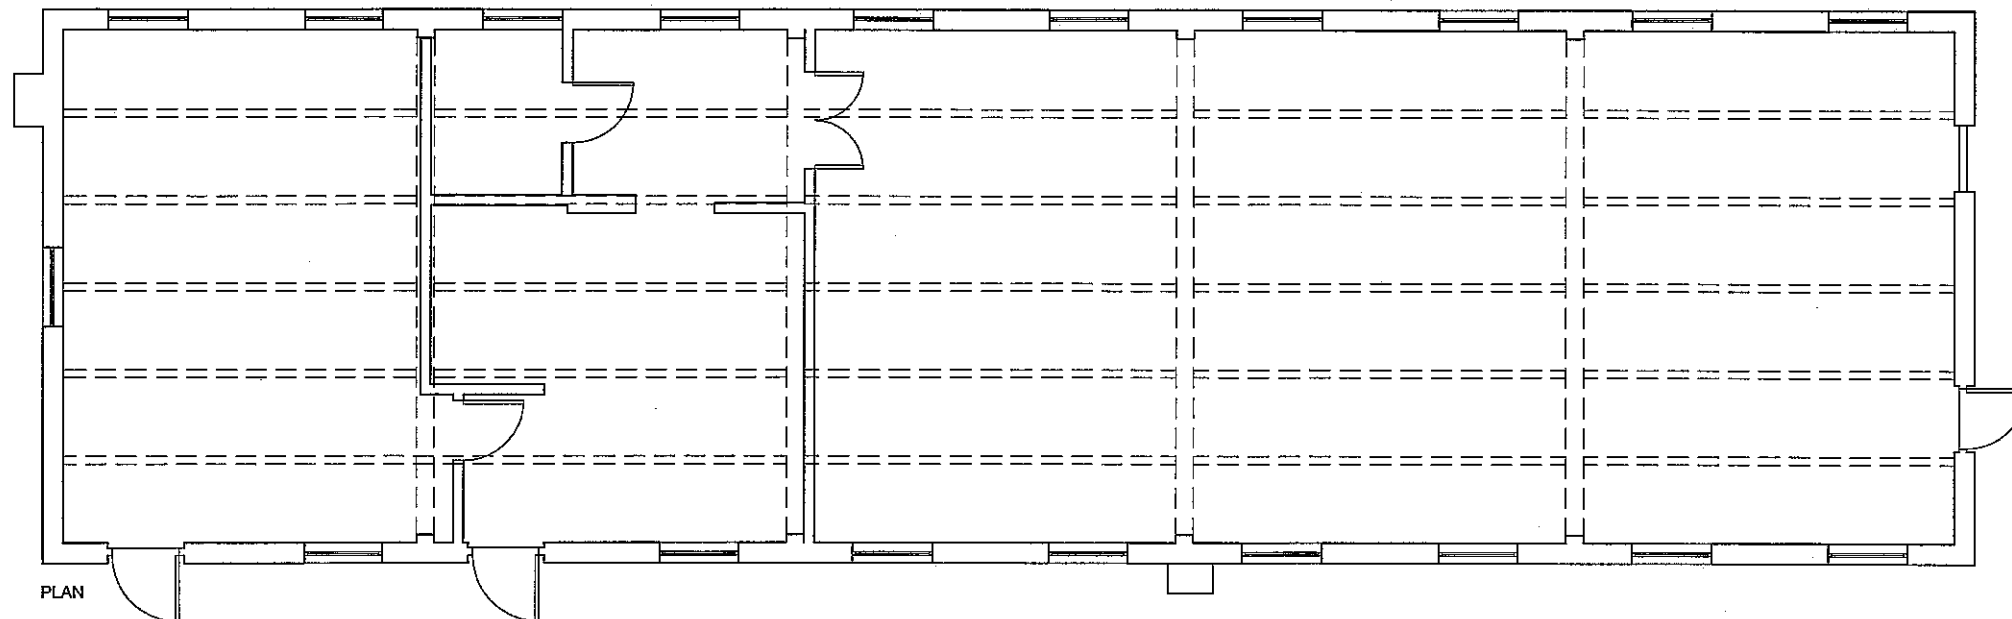

PLAN

 

NOTES
Do not scale from this drawing.
All dimensions must be checked on site prior to commencement of construction.
Philip Wagner Architects are to be informed of any discrepancies prior to commencement of construction.
This drawing is the property of Philip Wagner Architects and is not to be reproduced without written permission.
STATUS

PROJECT
CLIMBING CAMPSITE BN17 5QU
DRAWING TITLE
PLANS AS EXISTING
DATE
SEPTEMBER 2019
SCALE
1:50 @A-1, 1:100@A-3.

PHILIP
WAGNER
ARCHITECTS
STADING
TELEPHONE
721/01