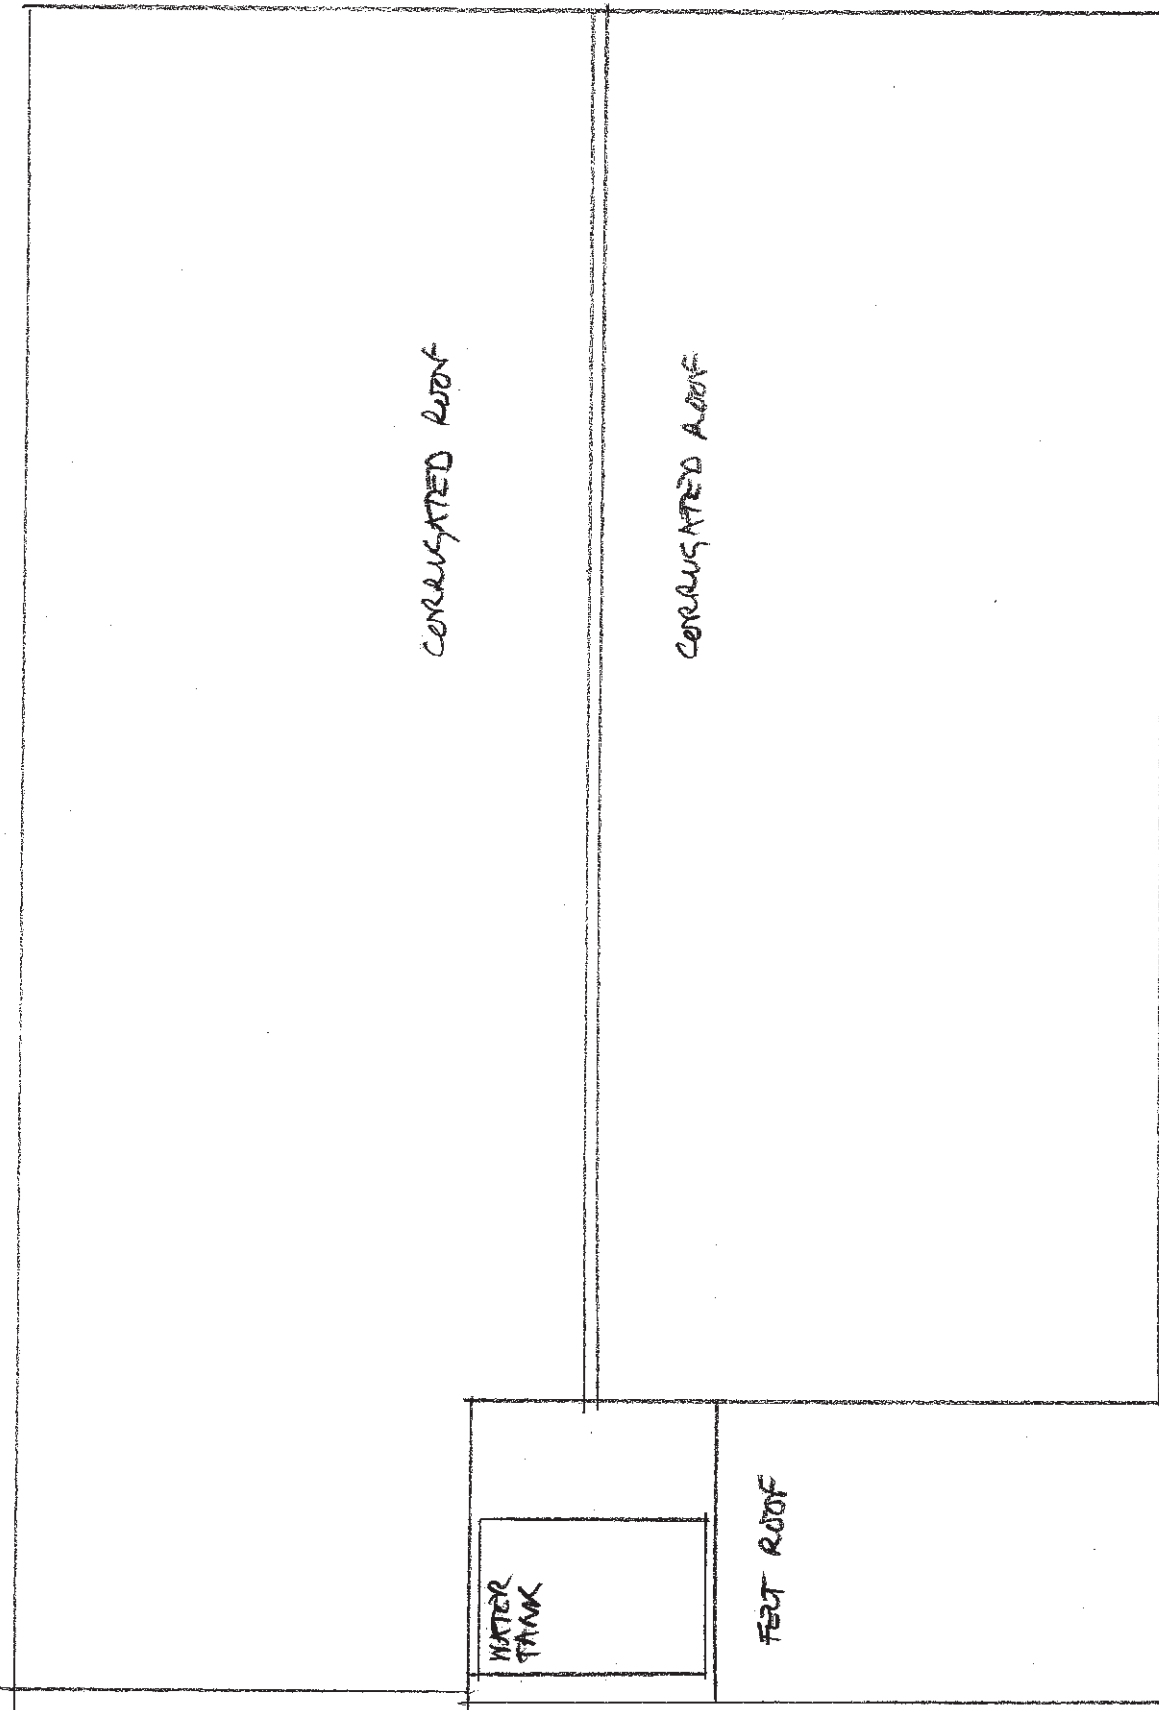
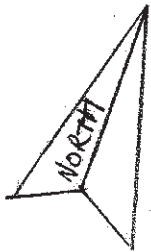


PHILIP WAGNER ARCHITECTS
ARCHITECTURE PLANNING INTERIOR DESIGN
5 LADBROKE ROAD LONDON W11 3PA
TELEPHONE 020 7231 3219 FAX 020 7229 1445
• e-mail mailbox@philipwagner.co.uk •

CLIMPING CAMPSTE, CLIMMING BN17 5QU

TOILET BLOCK - STORE
ROOF PLAN AS EXISTING

SCALE 1:50
DATE 02/10/24
Dwg. No 721 / 21
REV

NO DIMENSIONS TO BE SCALED FROM THIS DRAWING, ALL DIMENSIONS TO BE CHECKED ON SITE