



NORTH ELEVATION

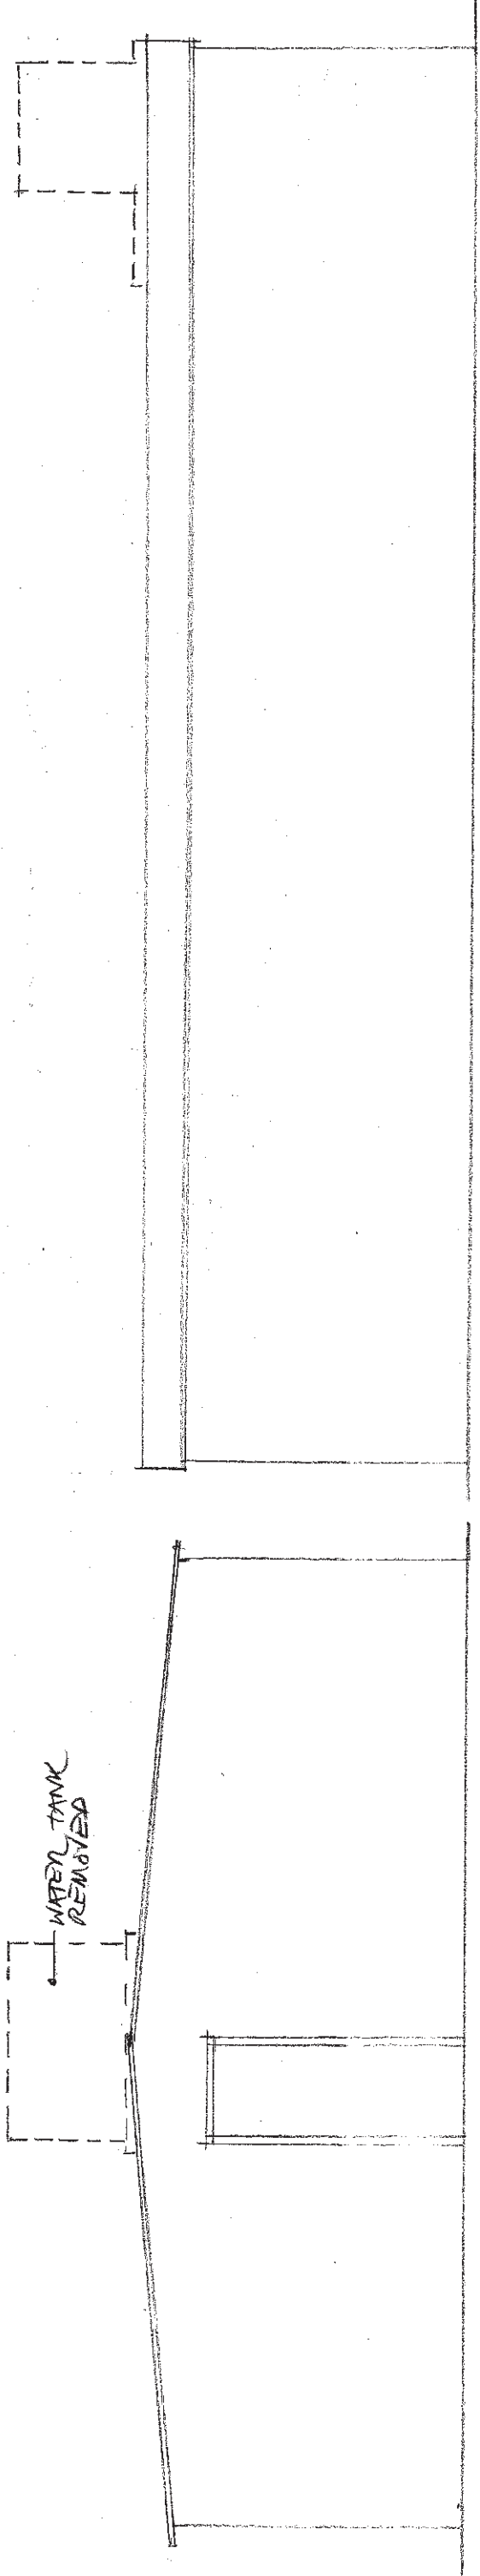

WEST ELEVATION

SOUTH ELEVATION

 

PHILIP WAGNER ARCHITECTS
 ARCHITECTURE PLANNING INTERIOR DESIGN
 5 LADBROKE ROAD LONDON W113PA
 TELEPHONE 020 7221 3219 FAX 020 7229 1445
 • e-mail mailbox@philipwagner.co.uk •

CLIMPING CAMPSITE, CLIMPING BN17 5QU

TOILET BLOCK - STORE
ELEVATIONS AS PROPOSED

SCALE 1:50
 C A3
 DATE 14/09/21
 ORG. NO. 721 / 15
 REV.