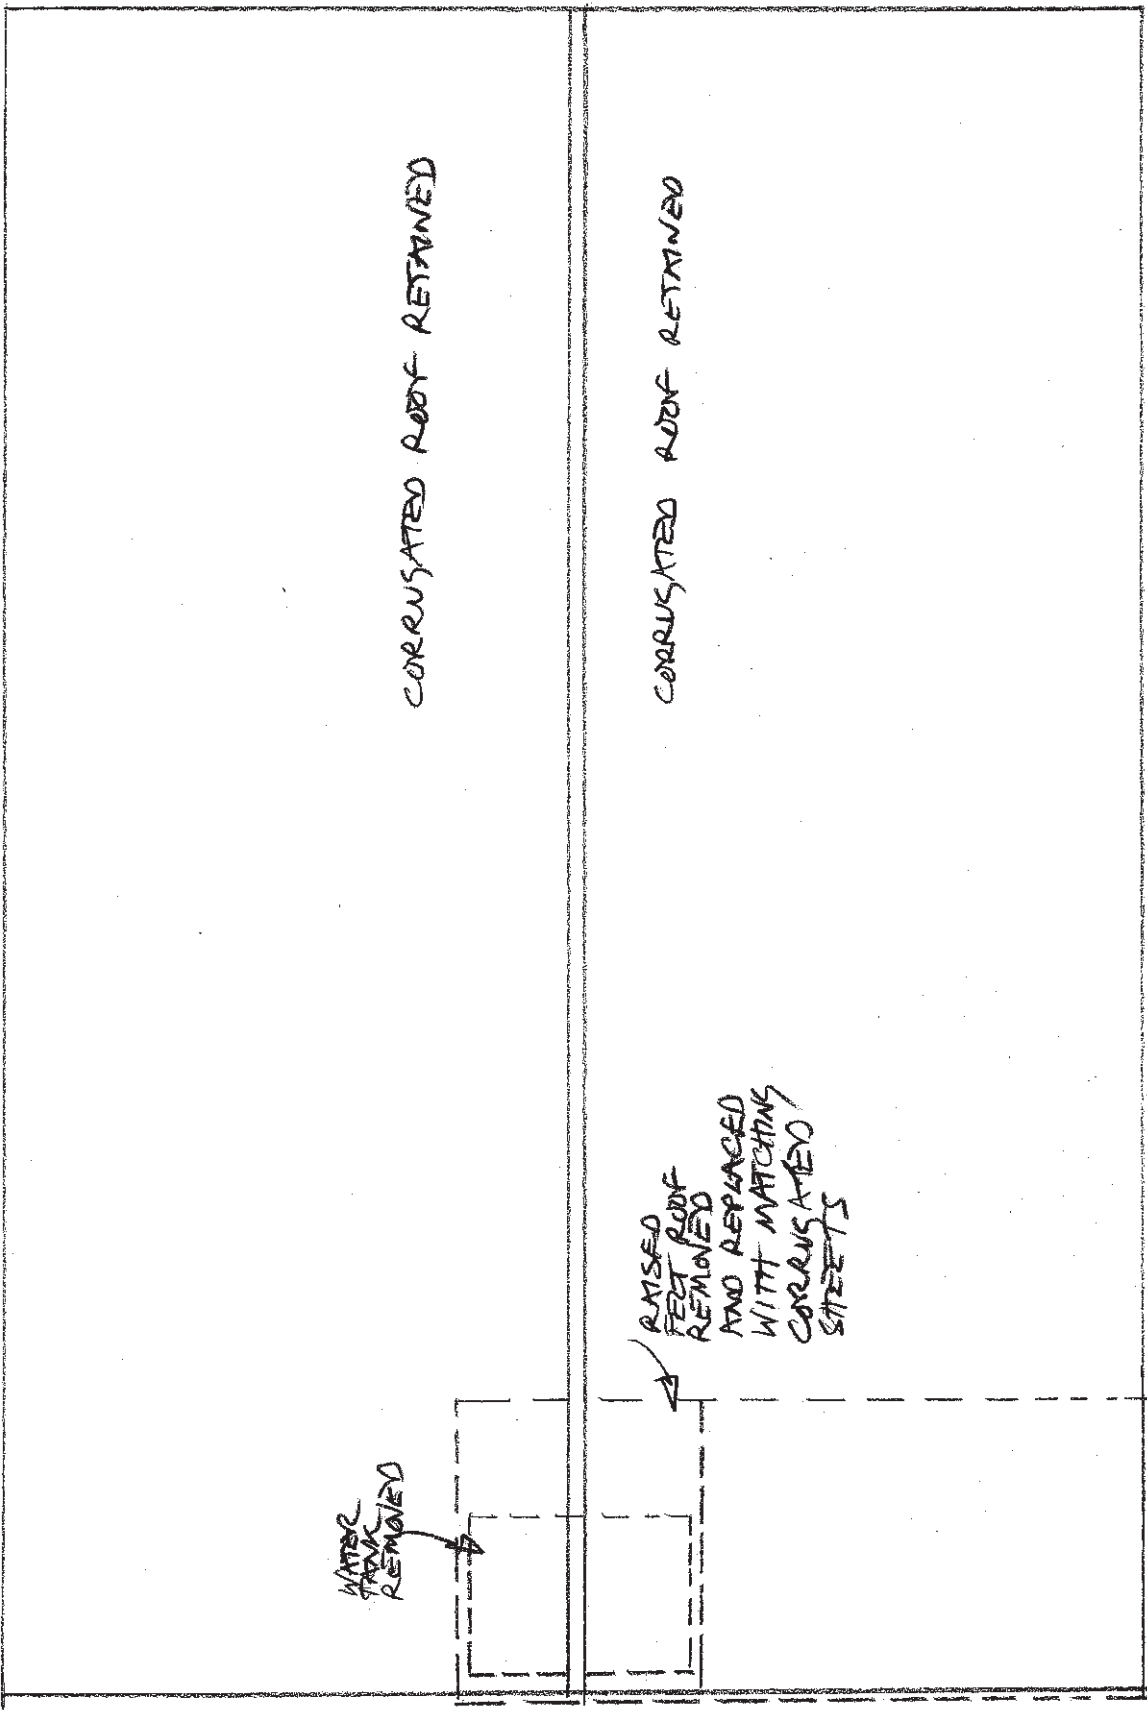
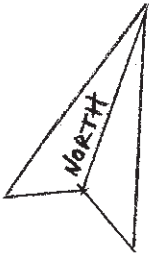


PHILIP WAGNER ARCHITECTS
ARCHITECTURE PLANNING INTERIOR DESIGN
5 LADBROKE ROAD LONDON W113PA
TELEPHONE 020 7221 3219 FAX 020 7229 1445
• e-mail mailbox@philipwagner.co.uk •

CLIMPING CAMPSITE, CLIMPING BN17 5QJ

TOILET BLOCK - STORE
ROOF PLAN AS PROPOSED

SCALE 1:50
C/A3
DATE 02/10/21
REV. 721 / 23

NO DIMENSIONS TO BE SCALED FROM THIS DRAWING, ALL DIMENSIONS TO BE CHECKED ON SITE