



EAST ELEVATION

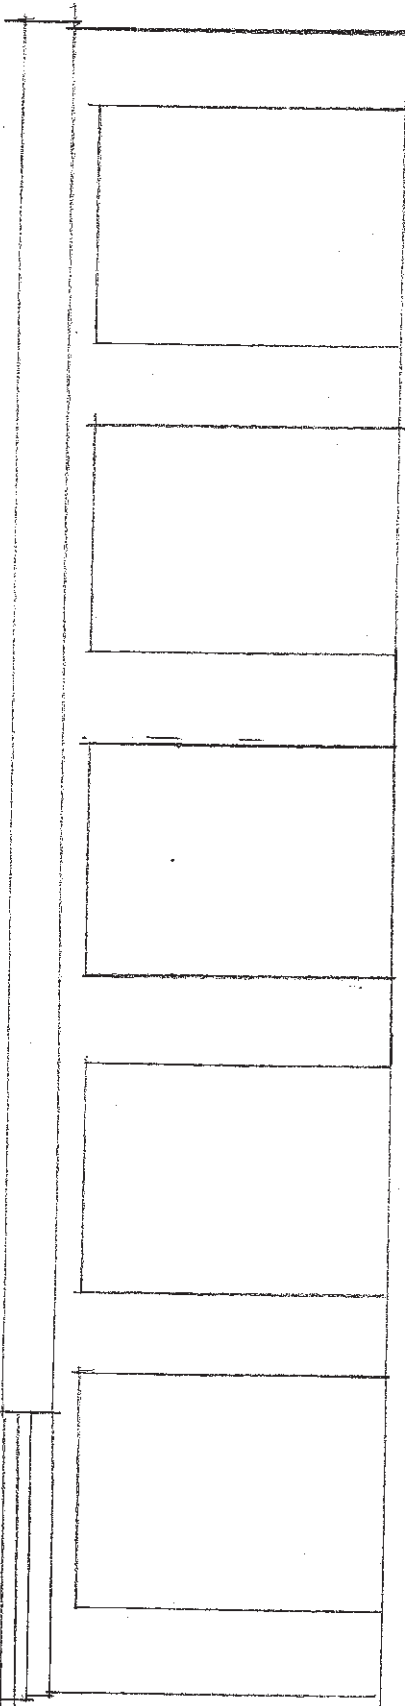



NORTH ELEVATION



SOUTH ELEVATION

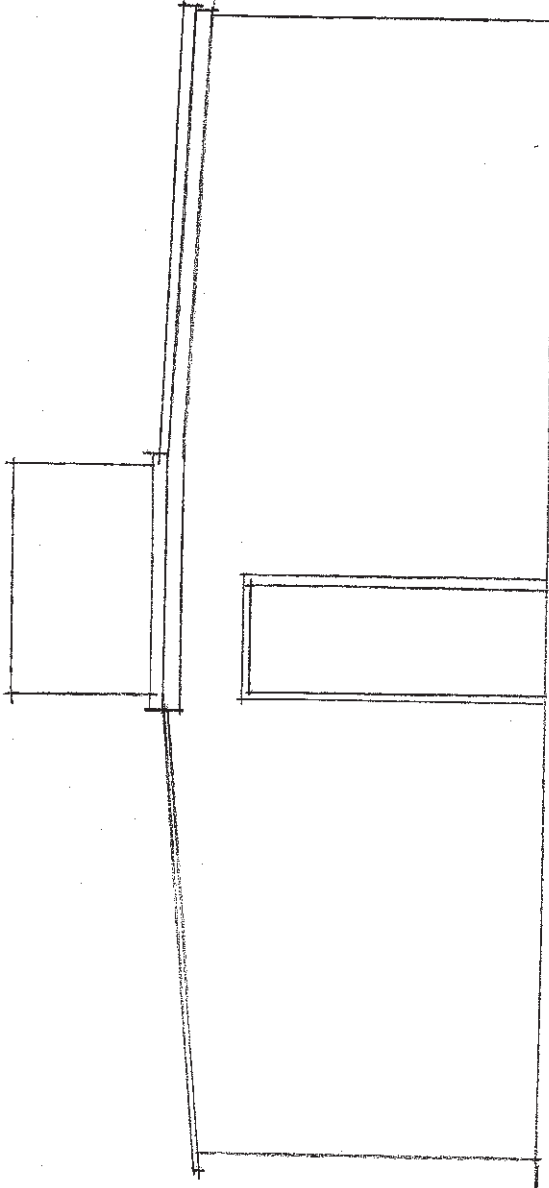

WEST ELEVATION

 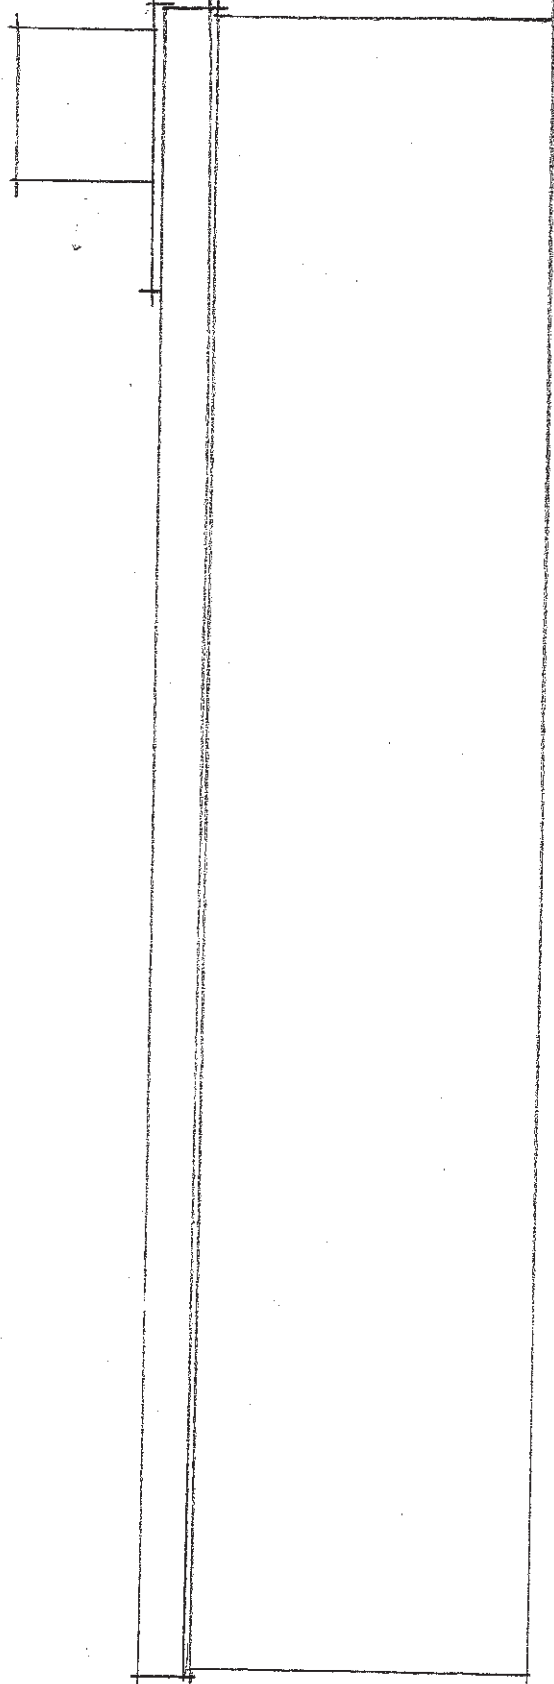

PHILIP WAGNER ARCHITECTS
ARCHITECTURE PLANNING INTERIOR DESIGN
5 LADBROKE ROAD LONDON W11 3PA
TELEPHONE 020 7221 3219 FAX 020 7229 1445
• e-mail mailbox@philipwagner.co.uk •

CLIMPING CAMPSITE, CLIMPING BN17 5QU

TOWER BLOCK
ELEVATIONS AS EXISTING

SCALE
1:50
@ A3

DATE
14/09/21

DWG. NO.

721 / 14

REV.