



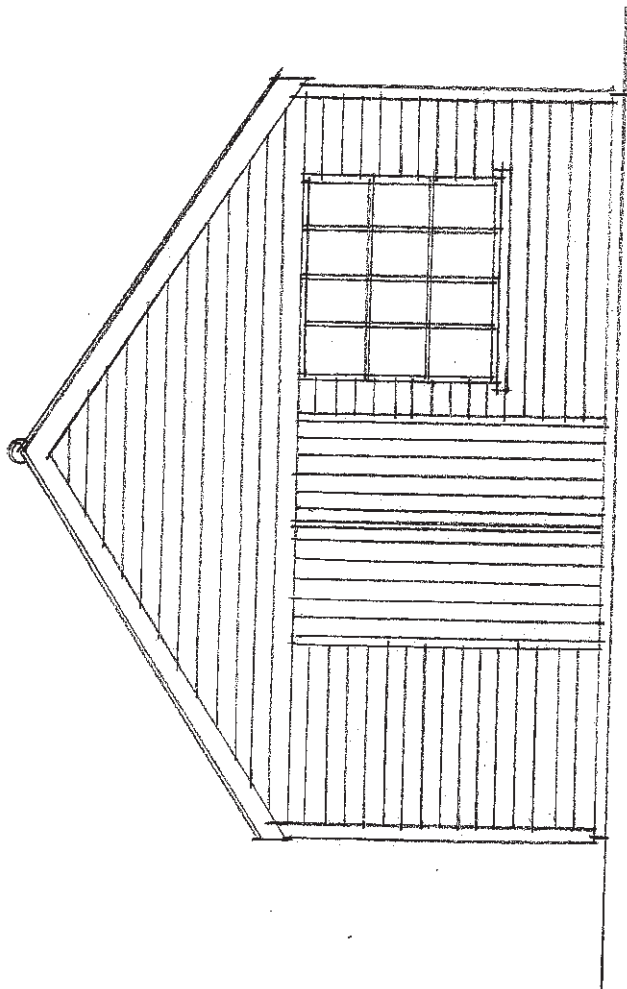

WEST ELEVATION

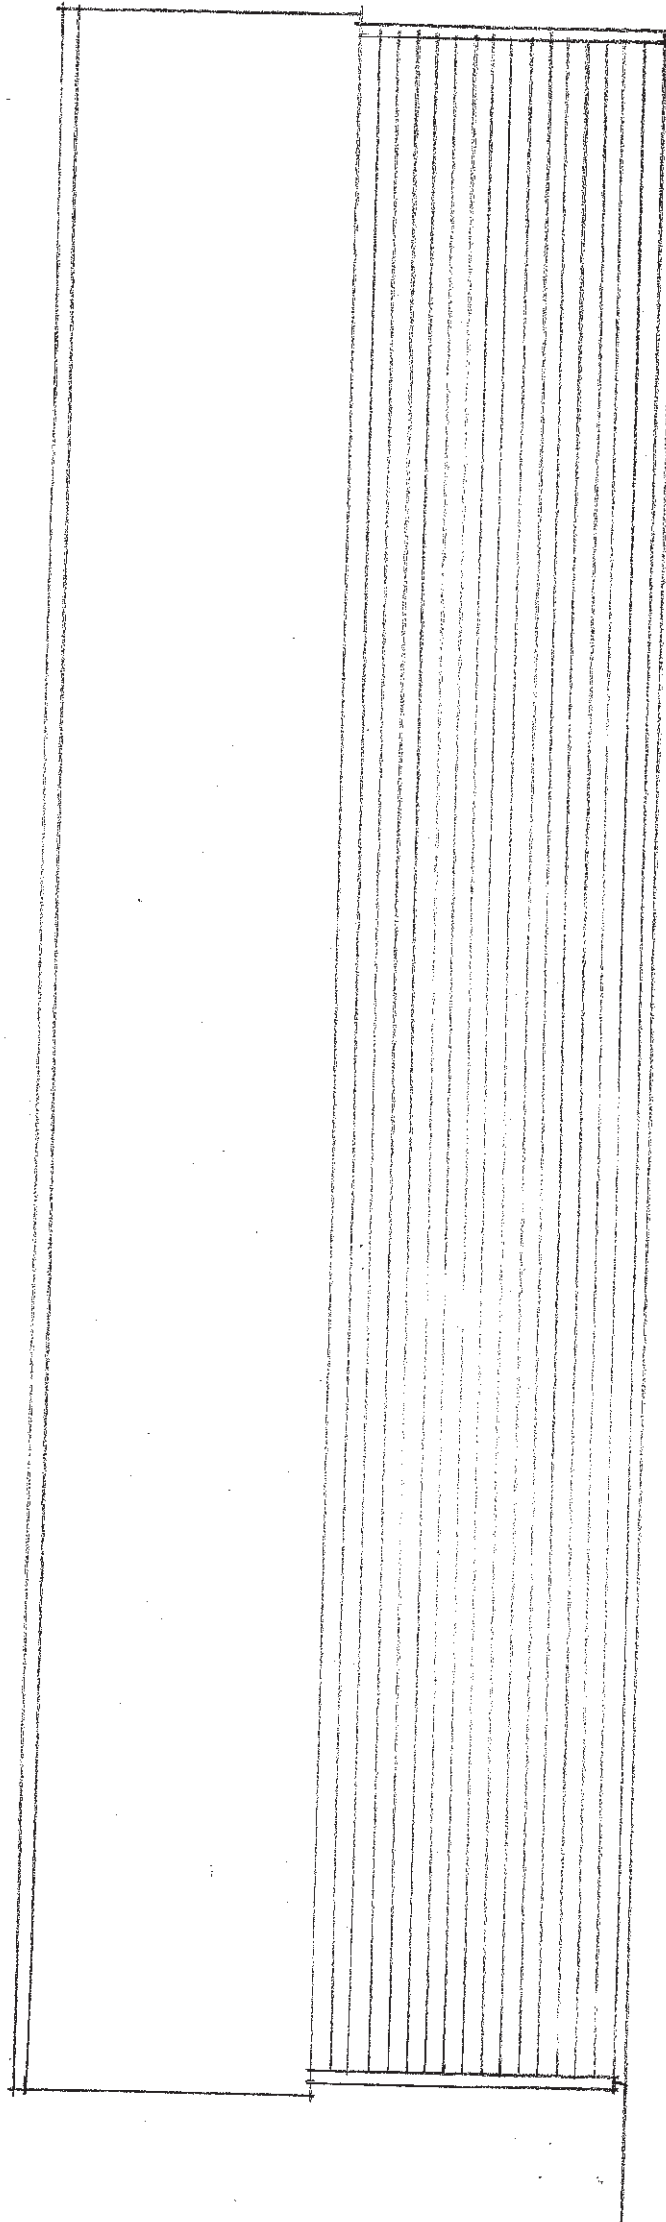

SOUTH ELEVATION

0 1 2 3 4 5 6 7
SCALE IN METRES

PHILIP WAGNER ARCHITECTS

ARCHITECTURE PLANNING INTERIOR DESIGN

5 LADBROKE ROAD LONDON W113PA

TELEPHONE 020 7221 3219 FAX 020 7229 1445

• e-mail mailbox@philipwagner.co.uk •

CLIPPING CAMP SITE, CLIPPING BN17 5QU

TIMBER SHED - ELEVATIONS AS EXISTING

SCALE 1:50
@ A3

DATE 14/09/21

721 / 16

REV

NO DIMENSIONS TO BE SCALED FROM THIS DRAWING, ALL DIMENSIONS TO BE CHECKED ON SITE