
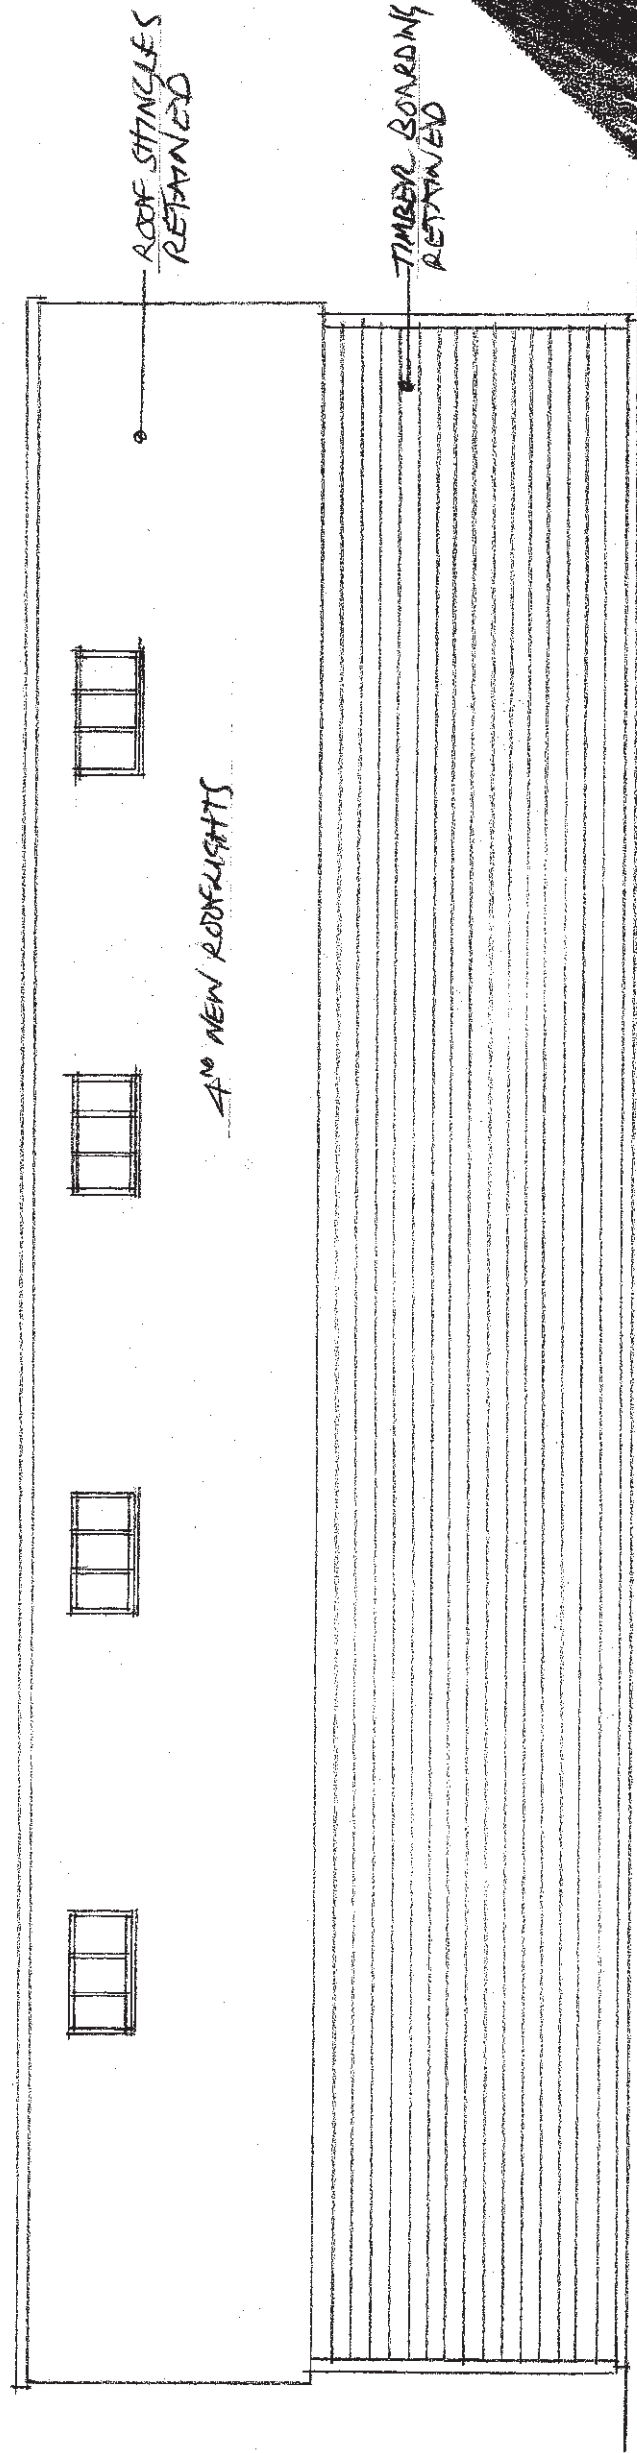


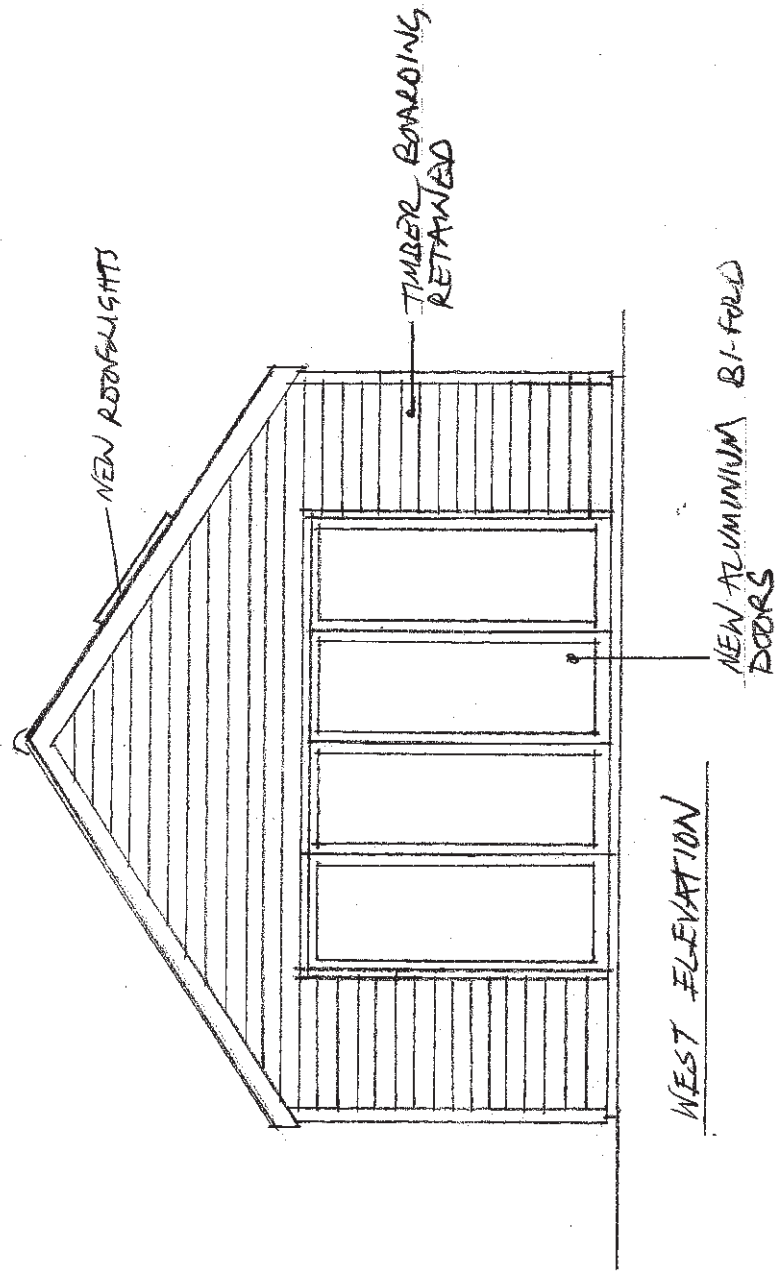

SOUTH ELEVATION

0 1 2 3 4 5 6 7
SCALE IN METRES

PHILIP WAGNER ARCHITECTS
ARCHITECTURE PLANNING INTERIOR DESIGN
5 LADBROKE ROAD LONDON W11 3PA
TELEPHONE 020 7221 3219 FAX 020 7229 1445
• e-mail mailbox@philipwagner.co.uk •

CLIMPING CAMPSITE, CLIMPING BN17 5PU

TIMBER SHED -

GAMES ROOM - ELEVATIONS AS PROPOSED

SCALE 1:50
C/A3

DATE 14/07/21

DWG. No

REV 721 / 17

NO DIMENSIONS TO BE SCALED FROM THIS DRAWING, ALL DIMENSIONS TO BE CHECKED ON SITE