




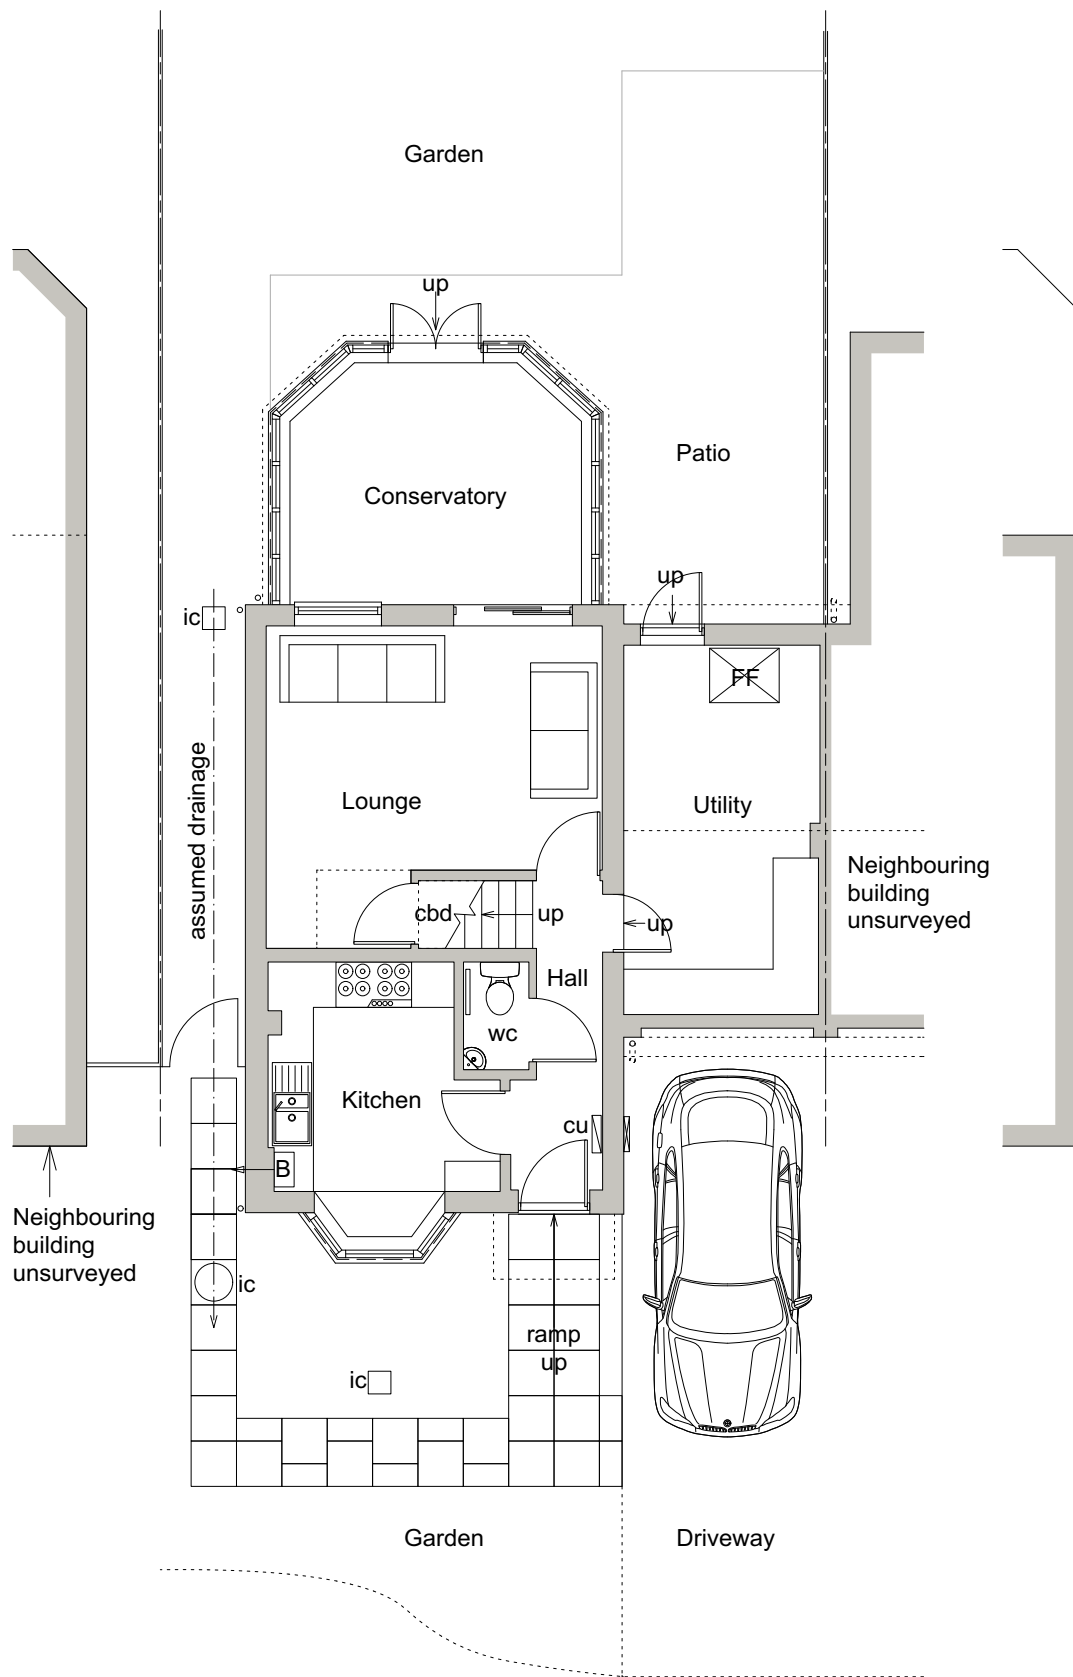


Existing Ground Floor Plan  
1:100

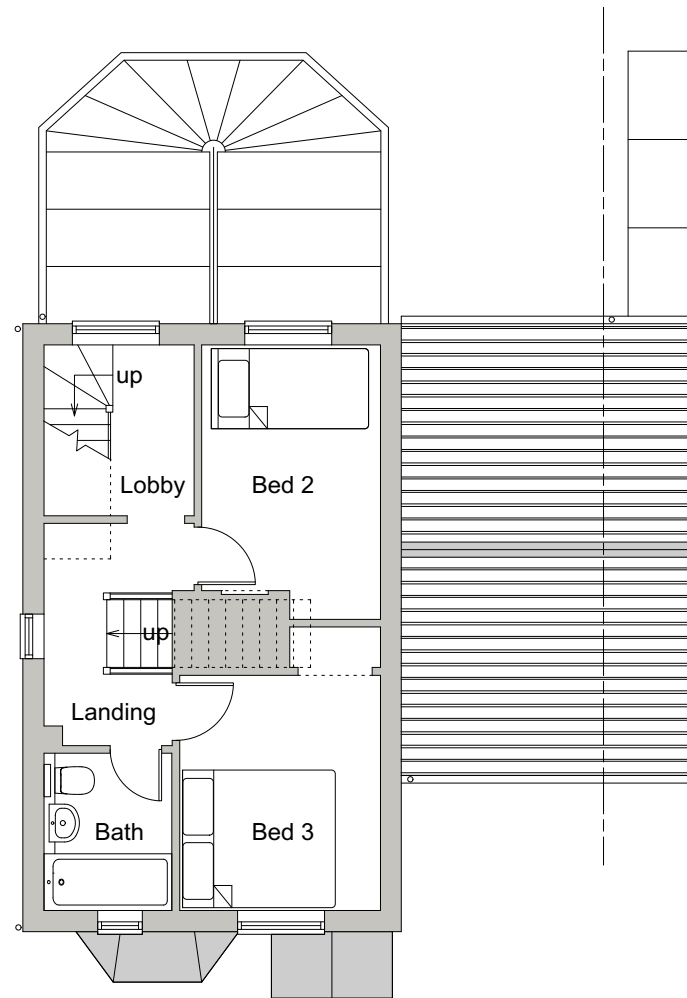


Existing First Floor Plan  
1:100

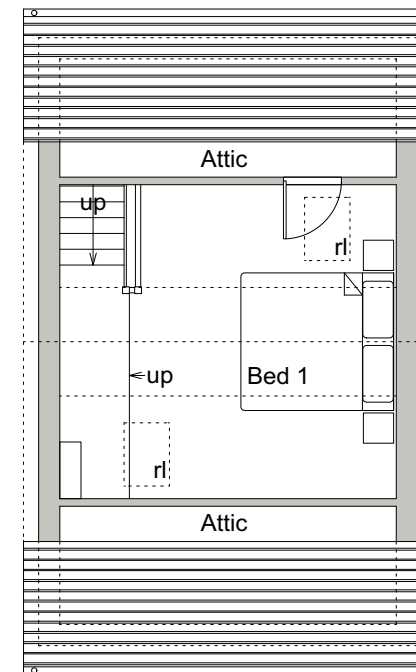


Existing Second Floor Plan  
1:100

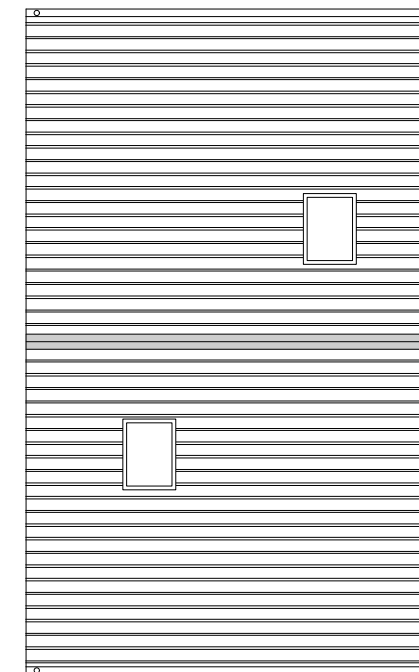

Existing Roof Plan  
1:100

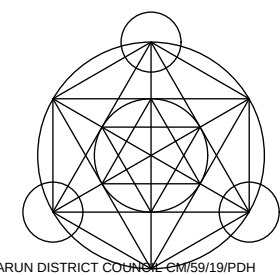

Dwg No. E-001  
 Drawing Title: Existing Plans  
 Address: 6 May Close, Clymping, BN17 5TF  
 Client: Joanne Gooding and David Cane  
 Scale: 1:100@A3  
 Stage: PLANNING  
 Drawn: PS

 

PENDING APPROVAL

