




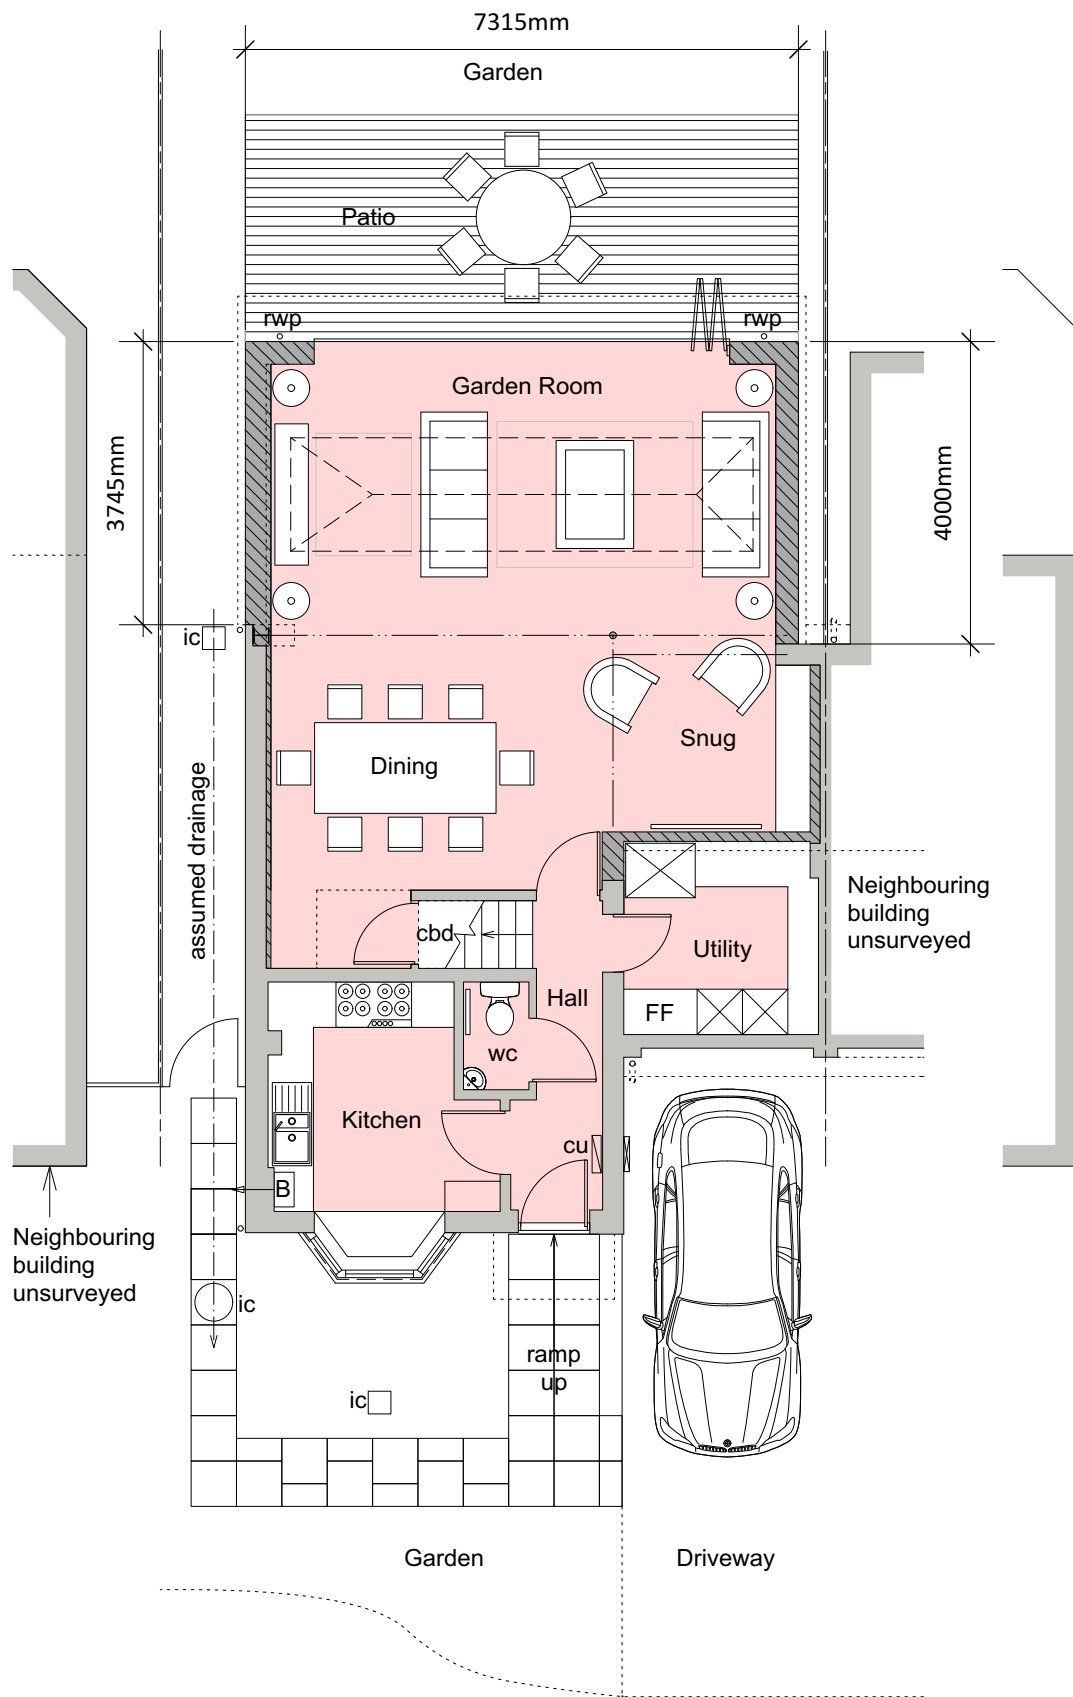


Proposed Ground Floor Plan
1:100

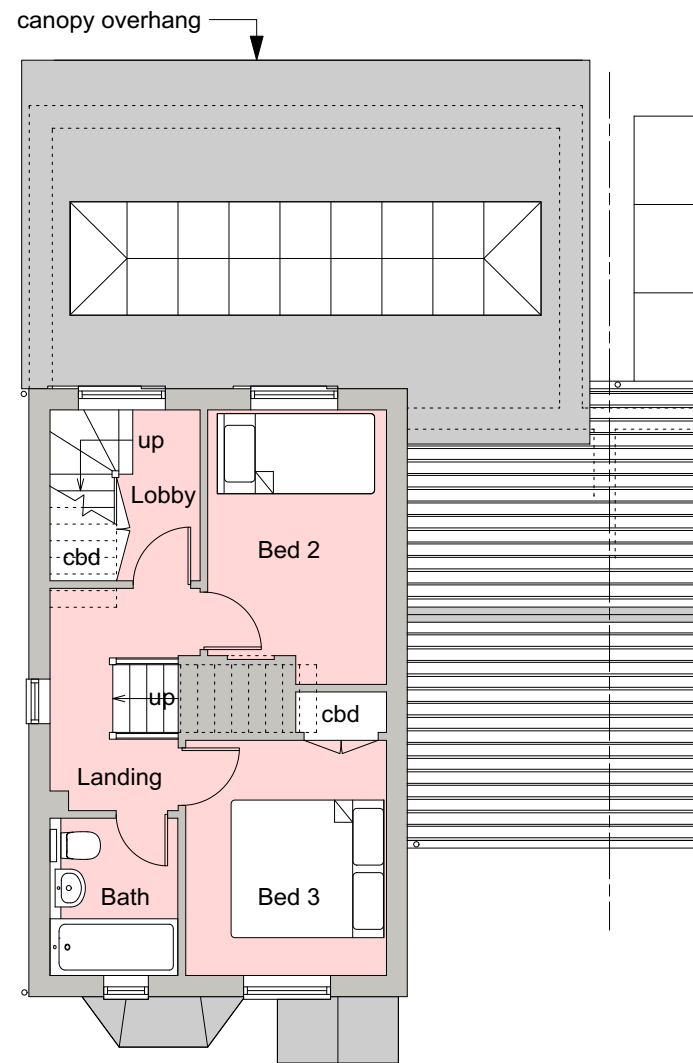


Proposed First Floor Plan
1:100

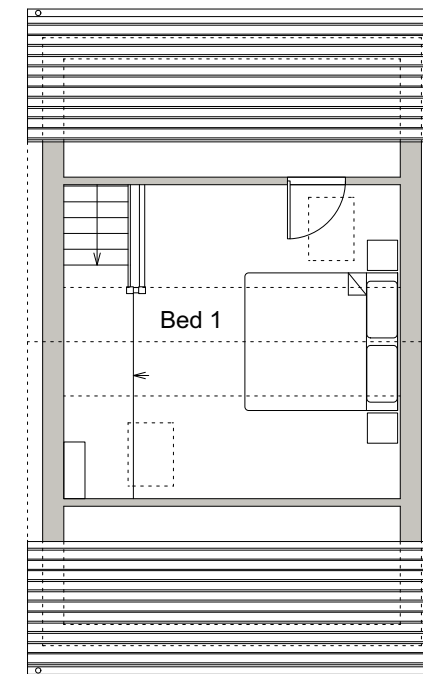


Proposed Second Floor Plan
1:100

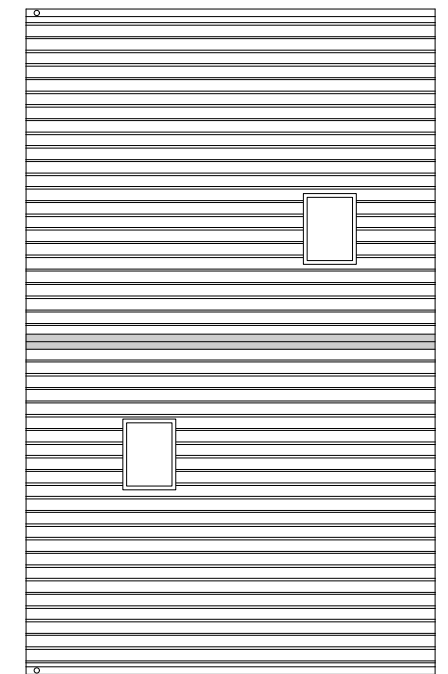

Proposed Roof Plan
1:100

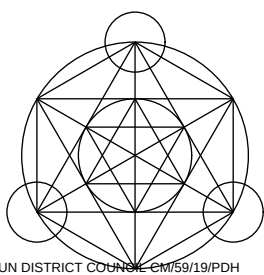

Dwg No. P-001
Drawing Title: Proposed Plans
Address: 6 May Close, Clymping, BN17 5TF
Client: Joanne Gooding and David Cane
Scale: 1:100@A3
Stage: PLANNING
Drawn: PS

 

PENDING APPROVAL

