





Proposed Front Elevation  
1:100

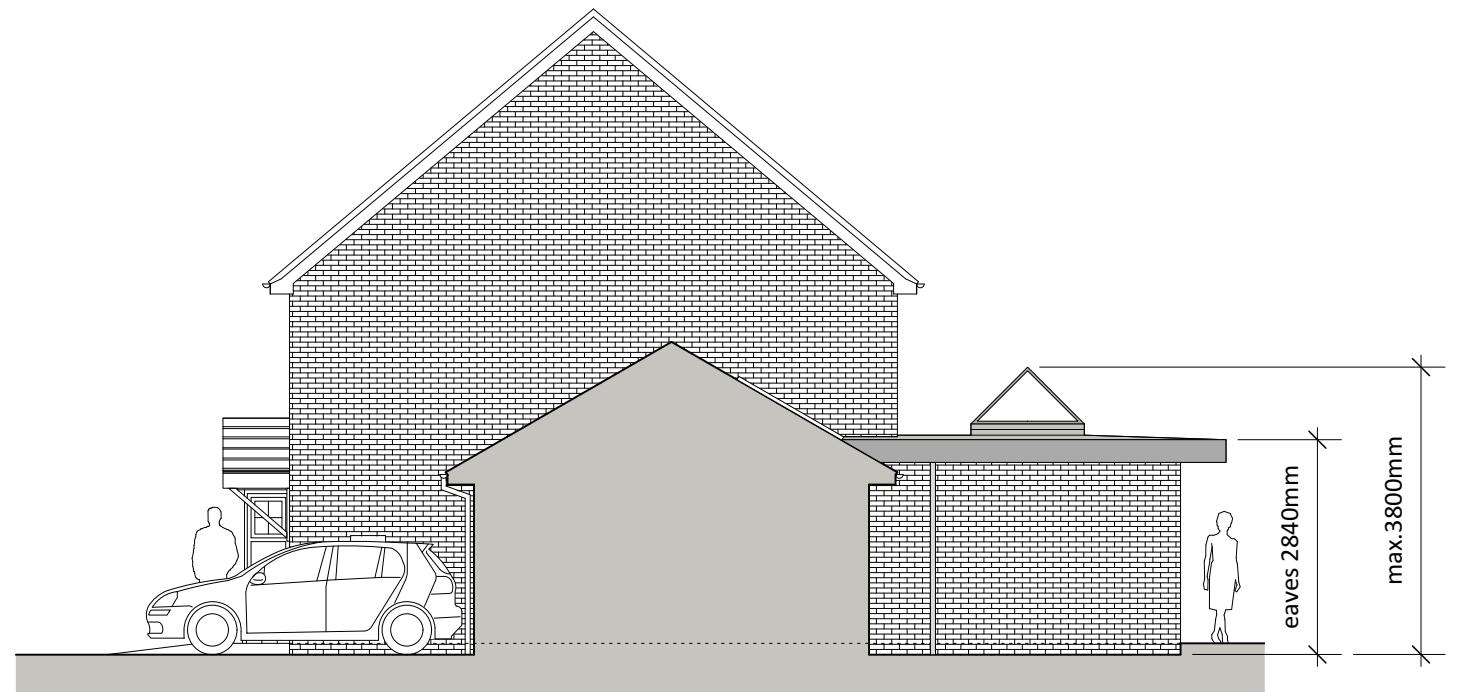


Proposed Side (South) Elevation  
1:100




Proposed Rear Elevation  
1:100

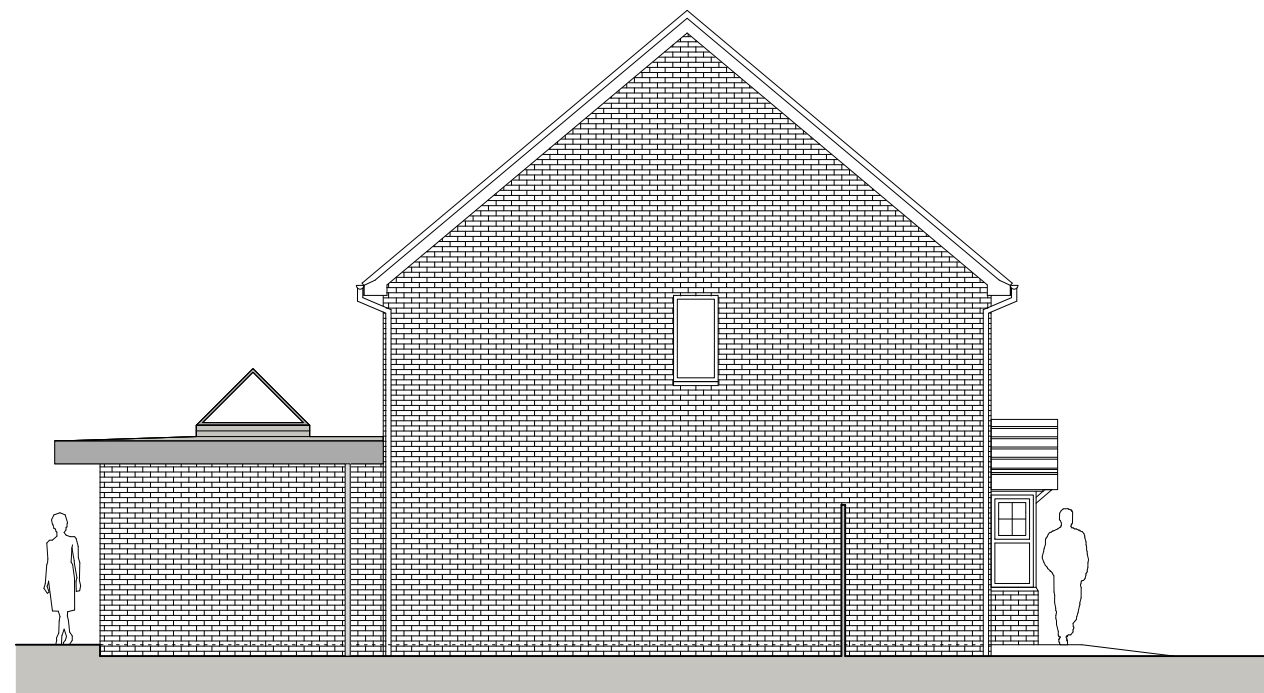

Proposed Side (North) Elevation  
1:100

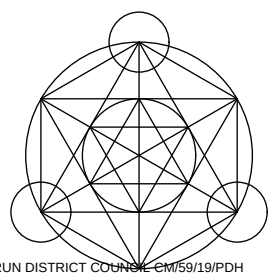

**Dwg No.** P-002  
**Drawing Title:** Proposed Elevations  
**Address:** 6 May Close, Clymping, BN17 5TF  
**Client:** Joanne Gooding and David Cane  
**Scale:** 1:100@A3  
**Stage:** PLANNING  
**Drawn:** PS

 

\*\*\*

**PENDING APPROVAL**

