





Existing Front Elevation
1:100

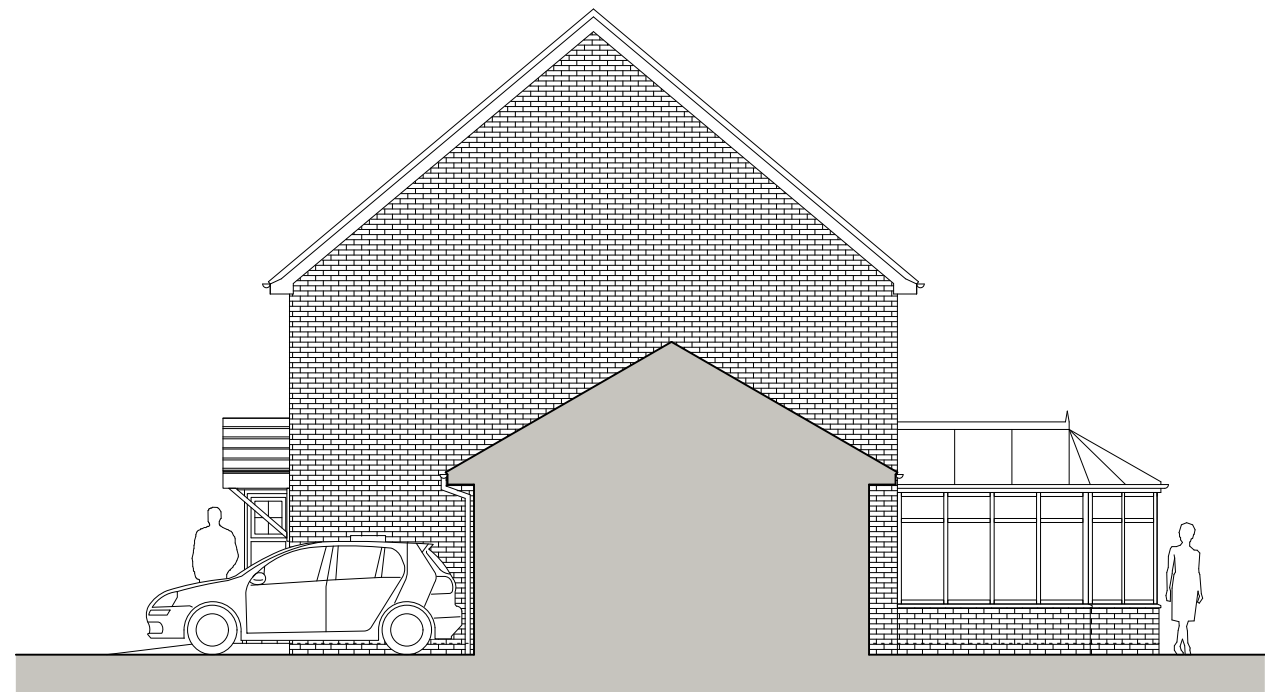

Existing Side (South) Elevation
1:100




Existing Rear Elevation
1:100

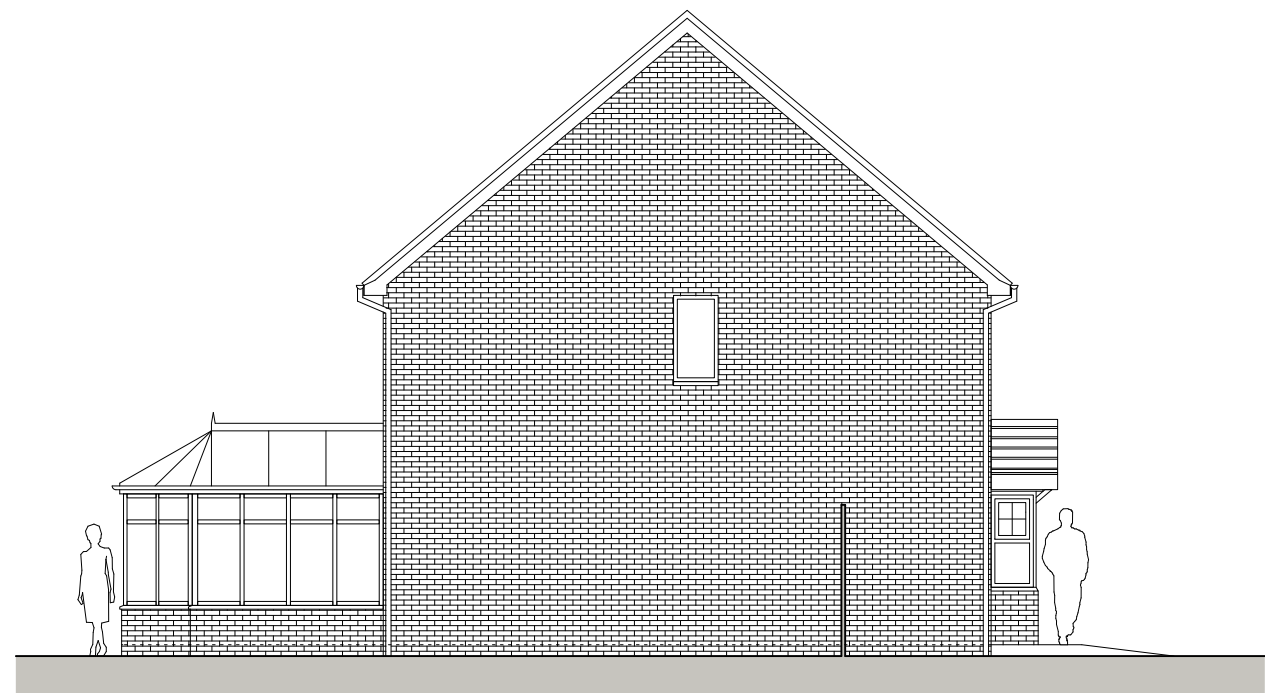

Existing Side (North) Elevation
1:100

Dwg No. E-002
Drawing Title: Existing Elevations
Address: 6 May Close, Clymping, BN17 5TF
Client: Joanne Gooding and David Cane
Scale: 1:100@A3
Stage: PLANNING
Drawn: PS

 

PENDING APPROVAL

