


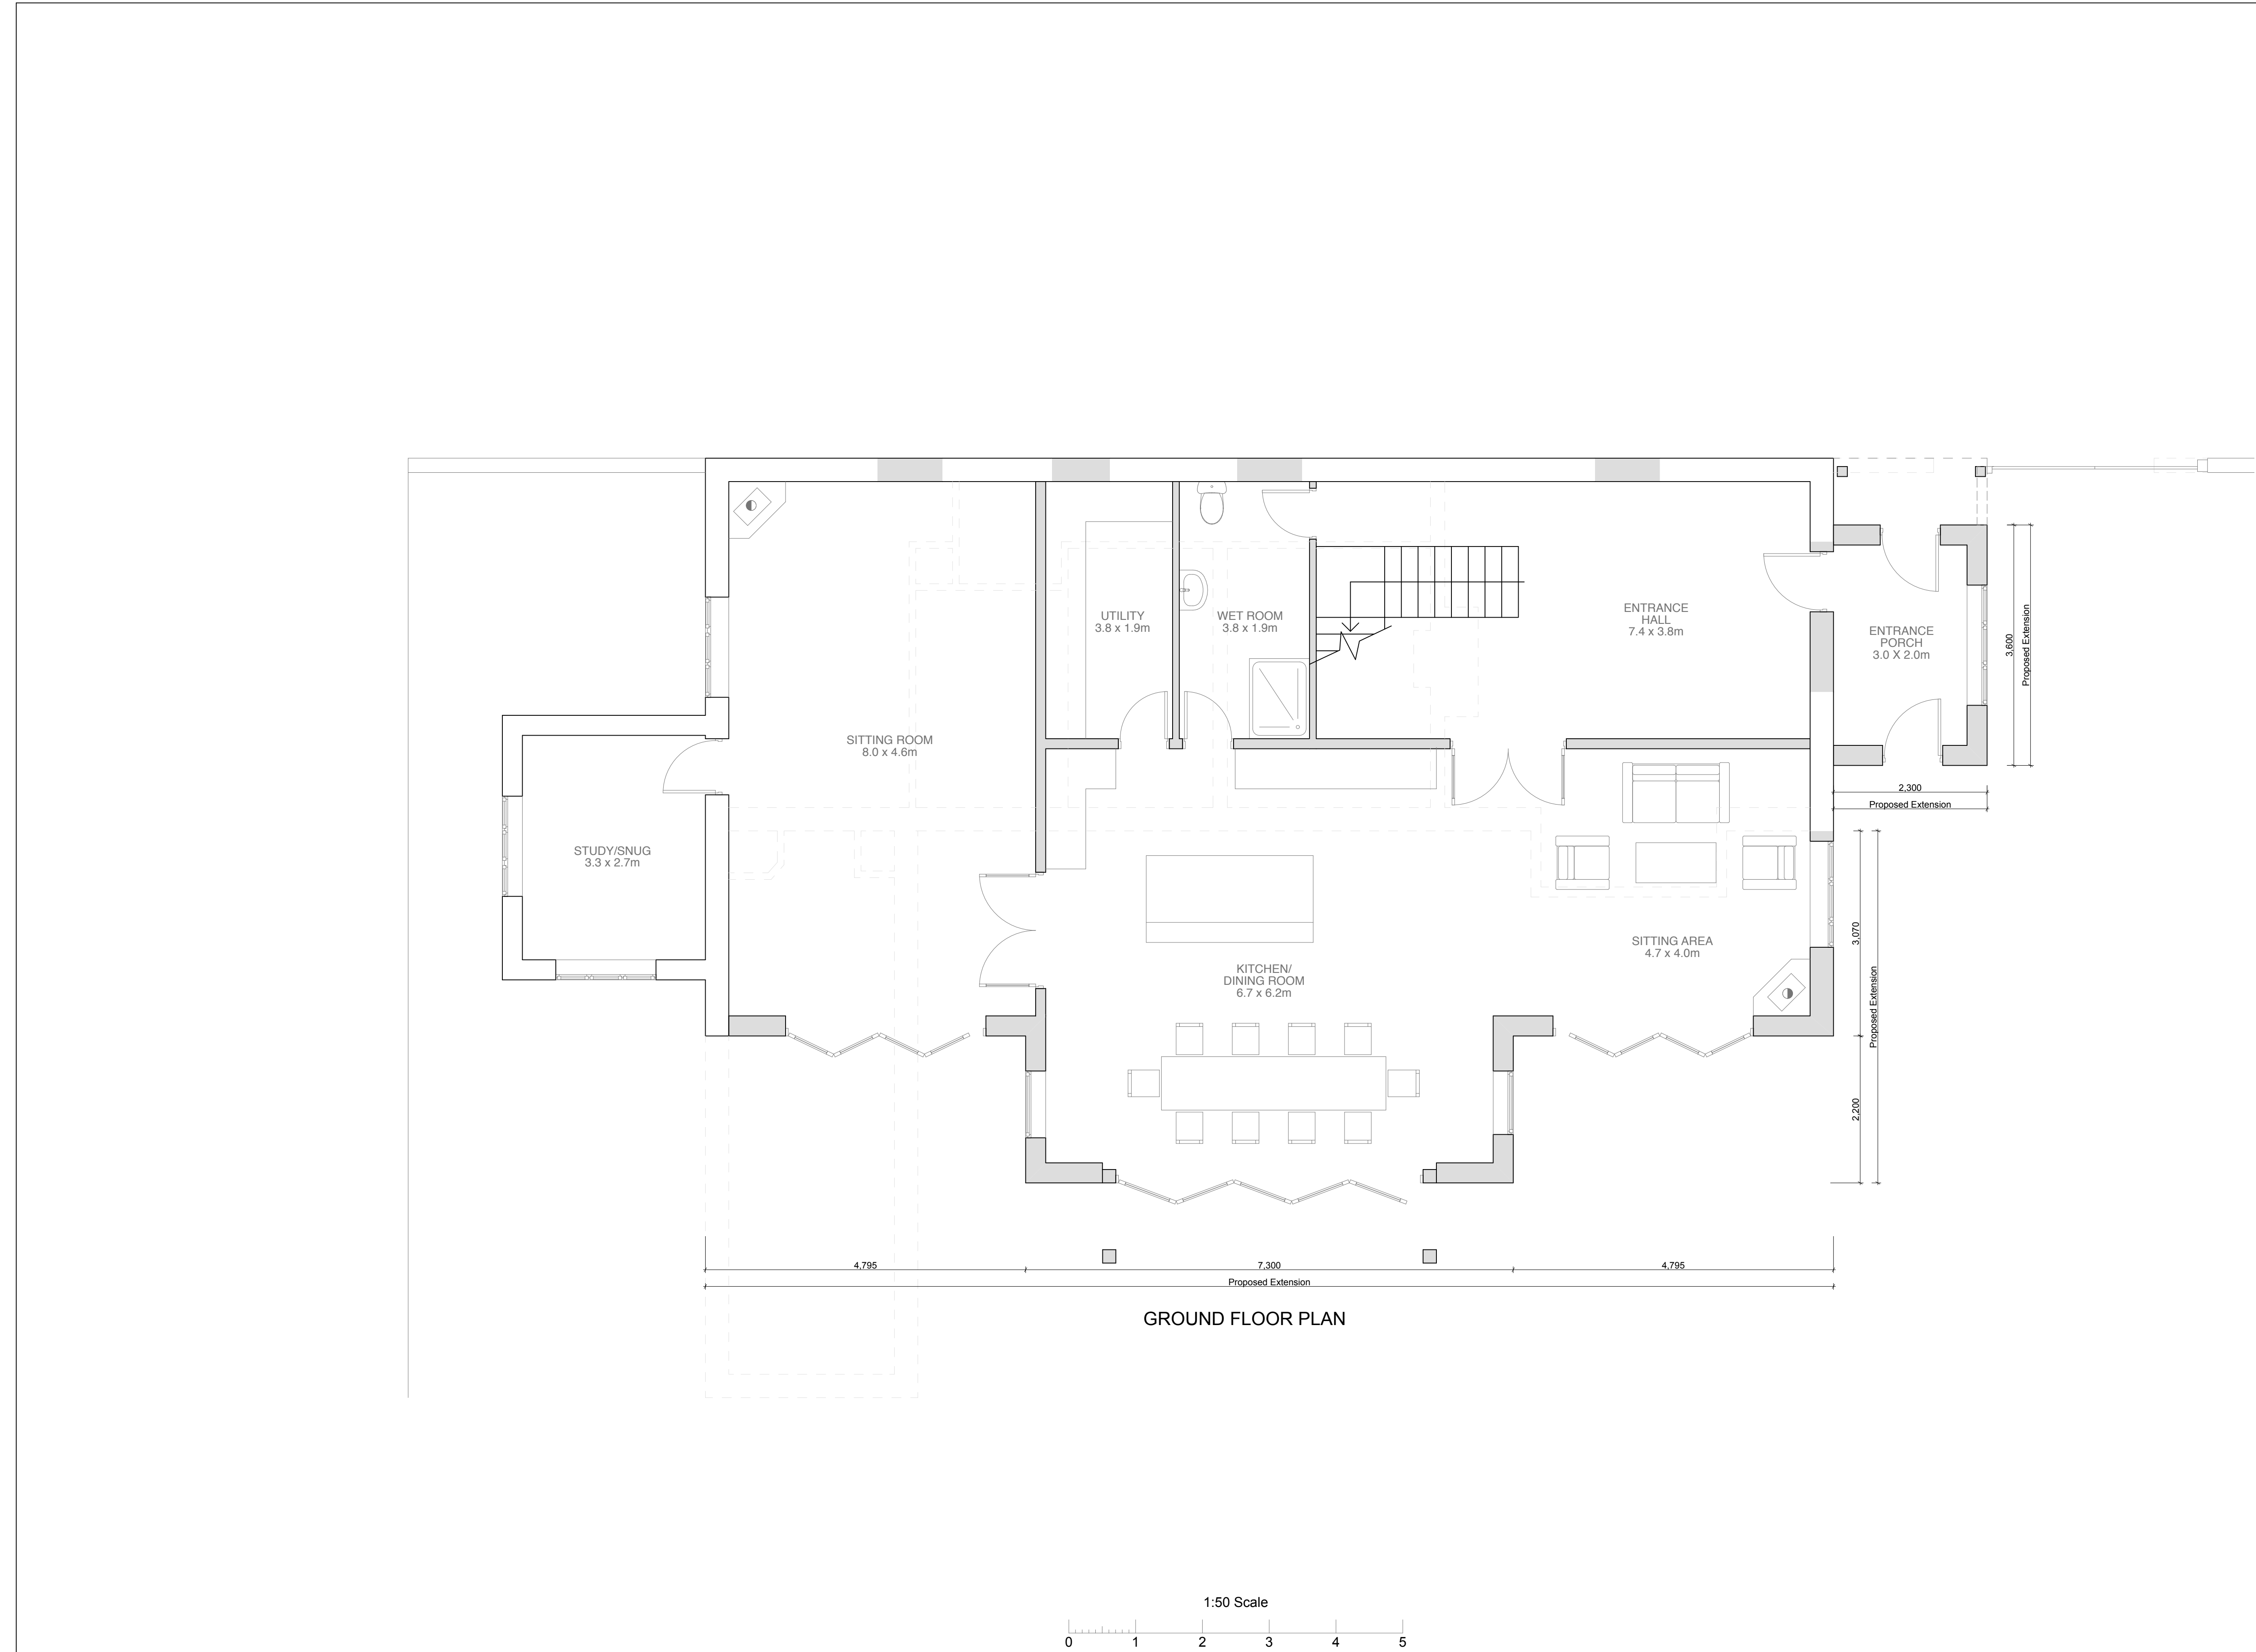

Notes:

Materials Schedule:

Walls - Softwood featheredge weatherboard on 2 course brick plinth

Roof covering - Natural slate

Windows - Powder coated aluminium clad timber casements, double glazed

Bifold doors - Powder coated aluminium double glazed

Rainwater - Powder coated aluminium

Eaves - Decorated softwood

Balcony structure and South Elevation gable end - Oak frame

Balustrading - Laminate glass

Key

- New Walls
- Existing Walls
- Outline of demolished walls
- Dotted outline of roof above

Revisions:

This drawing is the property of Fuller Associates and is not to be copied reproduced, retained or disclosed to any unauthorised person either wholly or in part without prior consent. Do not scale from this drawing except for Planning purposes. Use all figured dimensions only. All figured dimensions to be checked on site prior to construction. All discrepancies, errors and omissions to be reported to Fuller Associates prior to construction. Layout and dimensions of existing building to be checked on site.

Chartered Surveyors • Architectural Design



Norton Studio, School Lane
Arundel, West Sussex
BN18 9DR
tel: 01903 885444
email: info@fuller.co.uk
www.andrewfuller.co.uk

Job Title

Apple Barn Cottage

Client

Mr & Mrs A Stephens

Drawing Name

Proposed Ground Floor Plan

Drawing Status

Planning

Drawn by

DF

Date

Jan 19

Checked by

Date

Drawing Scale

1:50 at A1

Drawing No

181434/ 02

Status

Revision