




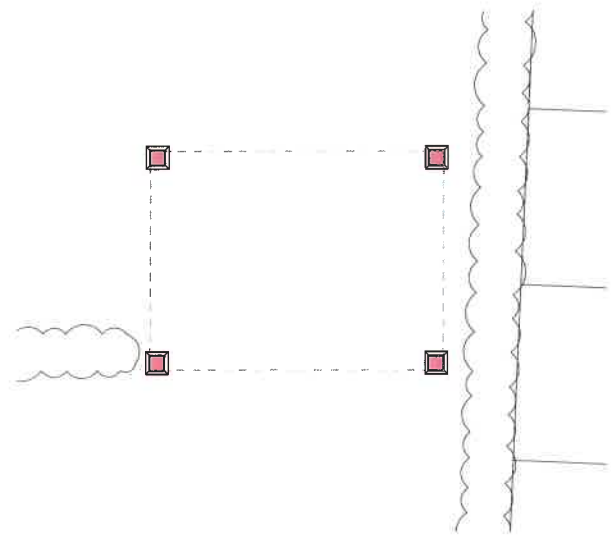


PROPOSED GROUND FLOOR PLAN
Scale 1:100

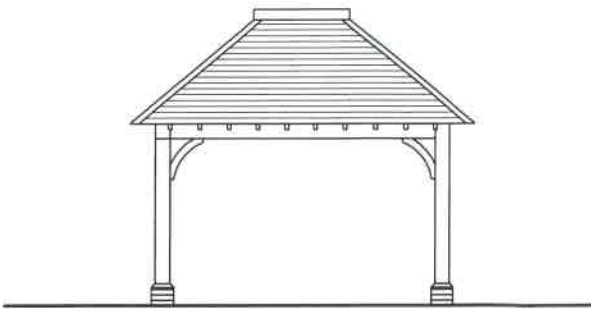


PROPOSED NORTH ELEVATION
Scale 1:100

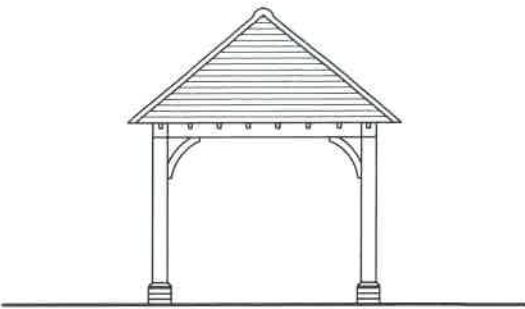

PROPOSED WEST ELEVATION
Scale 1:100

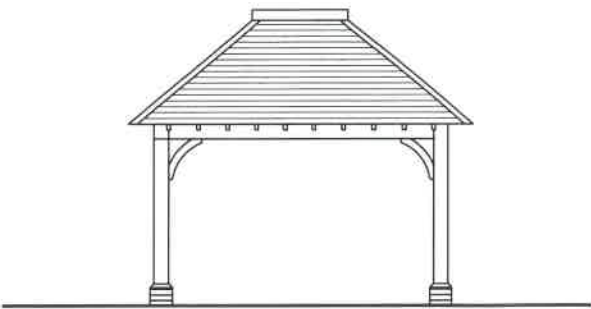

PROPOSED SOUTH ELEVATION
Scale 1:100

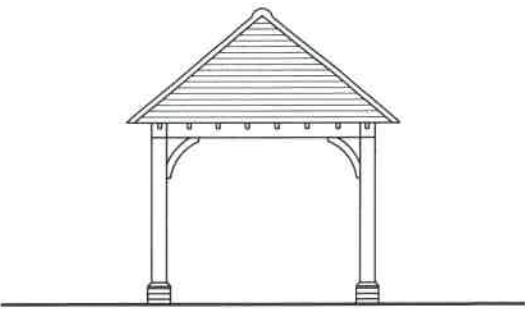

PROPOSED EAST ELEVATION
Scale 1:100

Notes

© Copyright
This drawing is the property of James Wells Architects /
James Wells Commercial Architects. No disclosure or
copy of it may be made without the written permission of
James Wells Architects.

Revisions			
Date	Rev	Details	
29/08/2019	-	Issued for Planning	
26/02/2020	A	Issued for Planning	



James Wells Architects
Sussex House, 12 Cane Street,
Chichester, West Sussex, PO19 1LJ
T: 01243 940020
E: admin@jameswellsarchitects.co.uk

Project Title & Address
Proposed Restoration
The Black Horse Public House, Climping Street,
Atherington, Climping, West Sussex, BN17 5RL

Drawing Title
Garden Outbuilding
As Proposed

Scale 1:100@A3	Creation Date Aug 2019	Status PLAN
Project No. 600	Drawing No. 799	Revision A