


NOTES

ORIGINAL A1


DO NOT SCALE FROM THIS DRAWING.
(DRAWING MAY BE SCALED FOR LOCAL AUTHORITY & PLANNING PURPOSES ONLY)
ALL DIMENSIONS TO BE CHECKED ON SITE.
COPYRIGHT PROTECTED.

REFERENCED DRAWINGS:
TOPOGRAPHICAL SURVEY:
DAVID J POWELL SURVEYS LTD. - DWG- 19033a

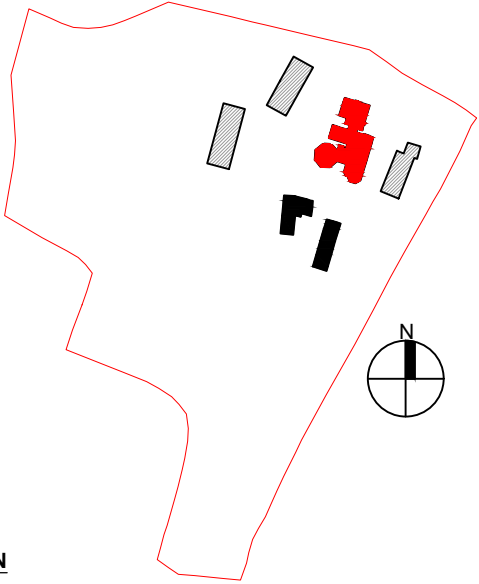

SITE PLAN

NOTE: LOCATION PLAN IS INDICATIVE ONLY

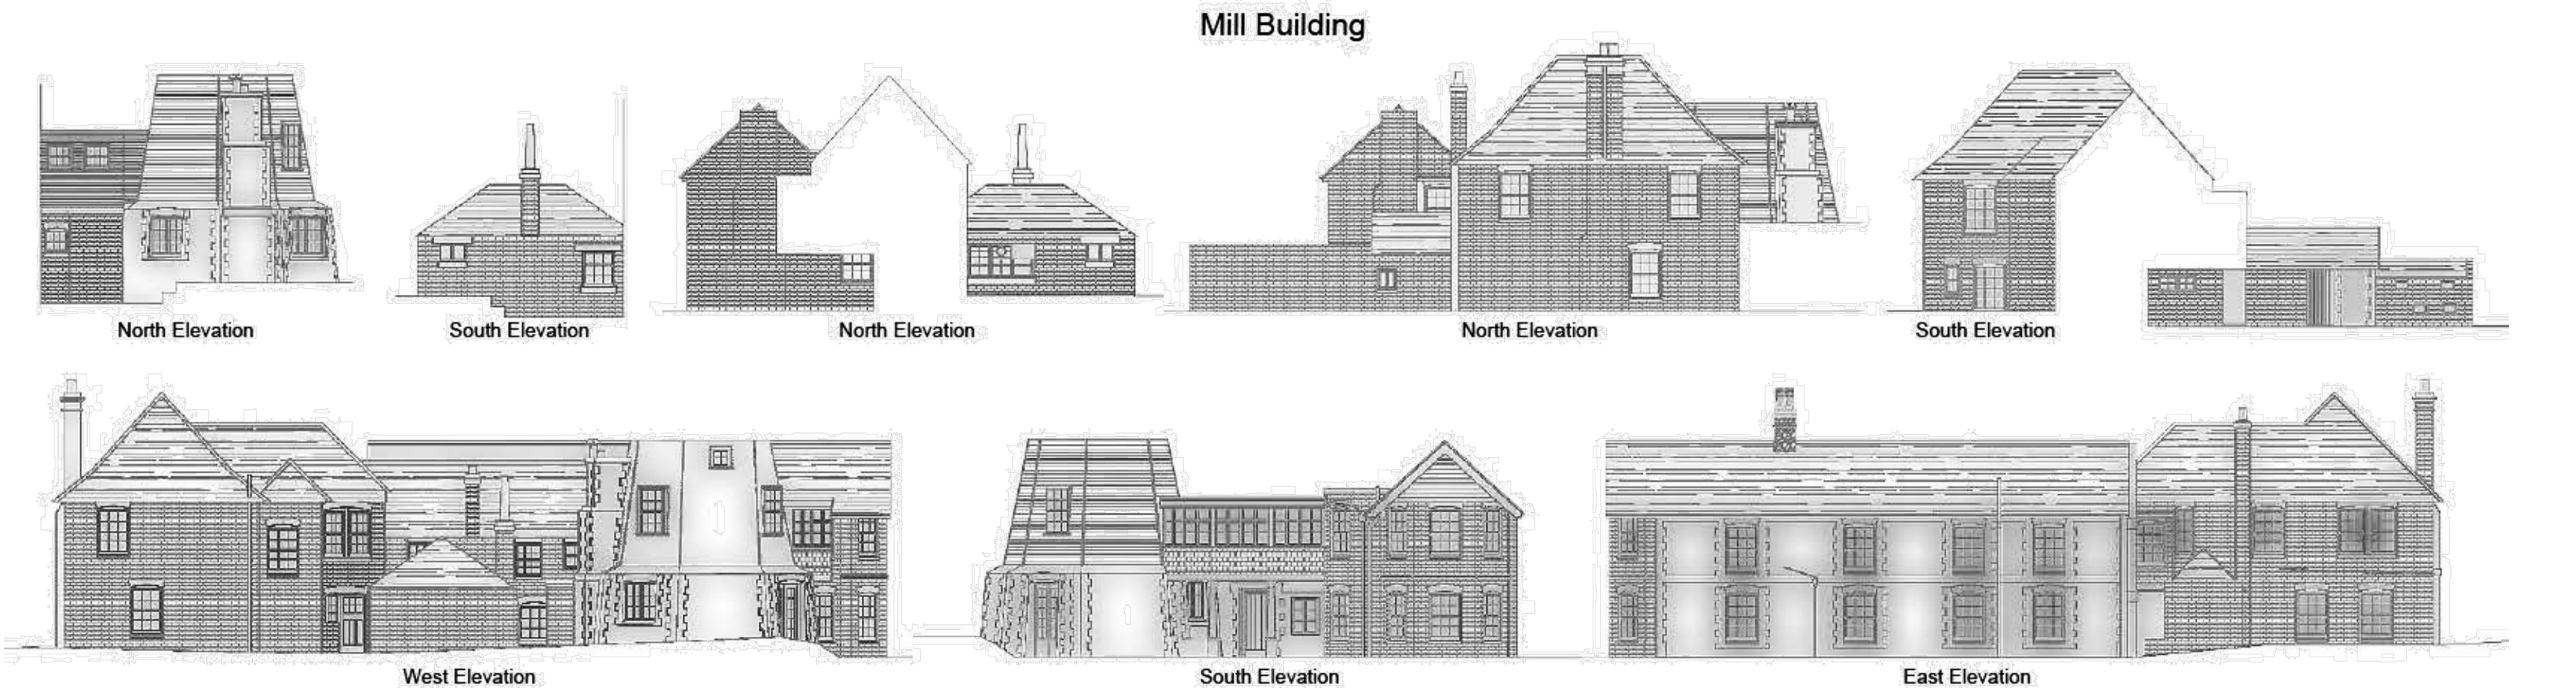

3.00	05.11.19	ISSUED FOR PLANNING	MN	RP
Rev	Date	Revision Description	Drawn	Checked

MR. G. LOVE

PROJECT
CLYMPING MILL
CLIMPING STREET
CLIMPING, BN17 5RN

DRAWING
PRE-EXISTING ELEVATIONS

IDL:ARCHITECTURE

LONDON
17 Black Friars Lane
St Paul's, London
EC4A 3DF
+44 (0)20 7248 1234

EDINBURGH
55, Oyle Crescent
City of Edinburgh
EH12 8EG
+44 (0)13 1334 5705

PRAGUE
Rmiska 20
Prague 2
120 00, Prague
+42 (0)2 9279 588

idl.eu.com
Registered in England No.5268275
RIBA Accreditation No.20014346

PROJECT No	SCALE	DATE	DRAWN	CHECKED
19-2092	NTS	21.10.19	MN	RP

FILE NAME

[STATUS-REV]

2092-IDL-CM-ZZ-DR-A-06000 [3-00]