




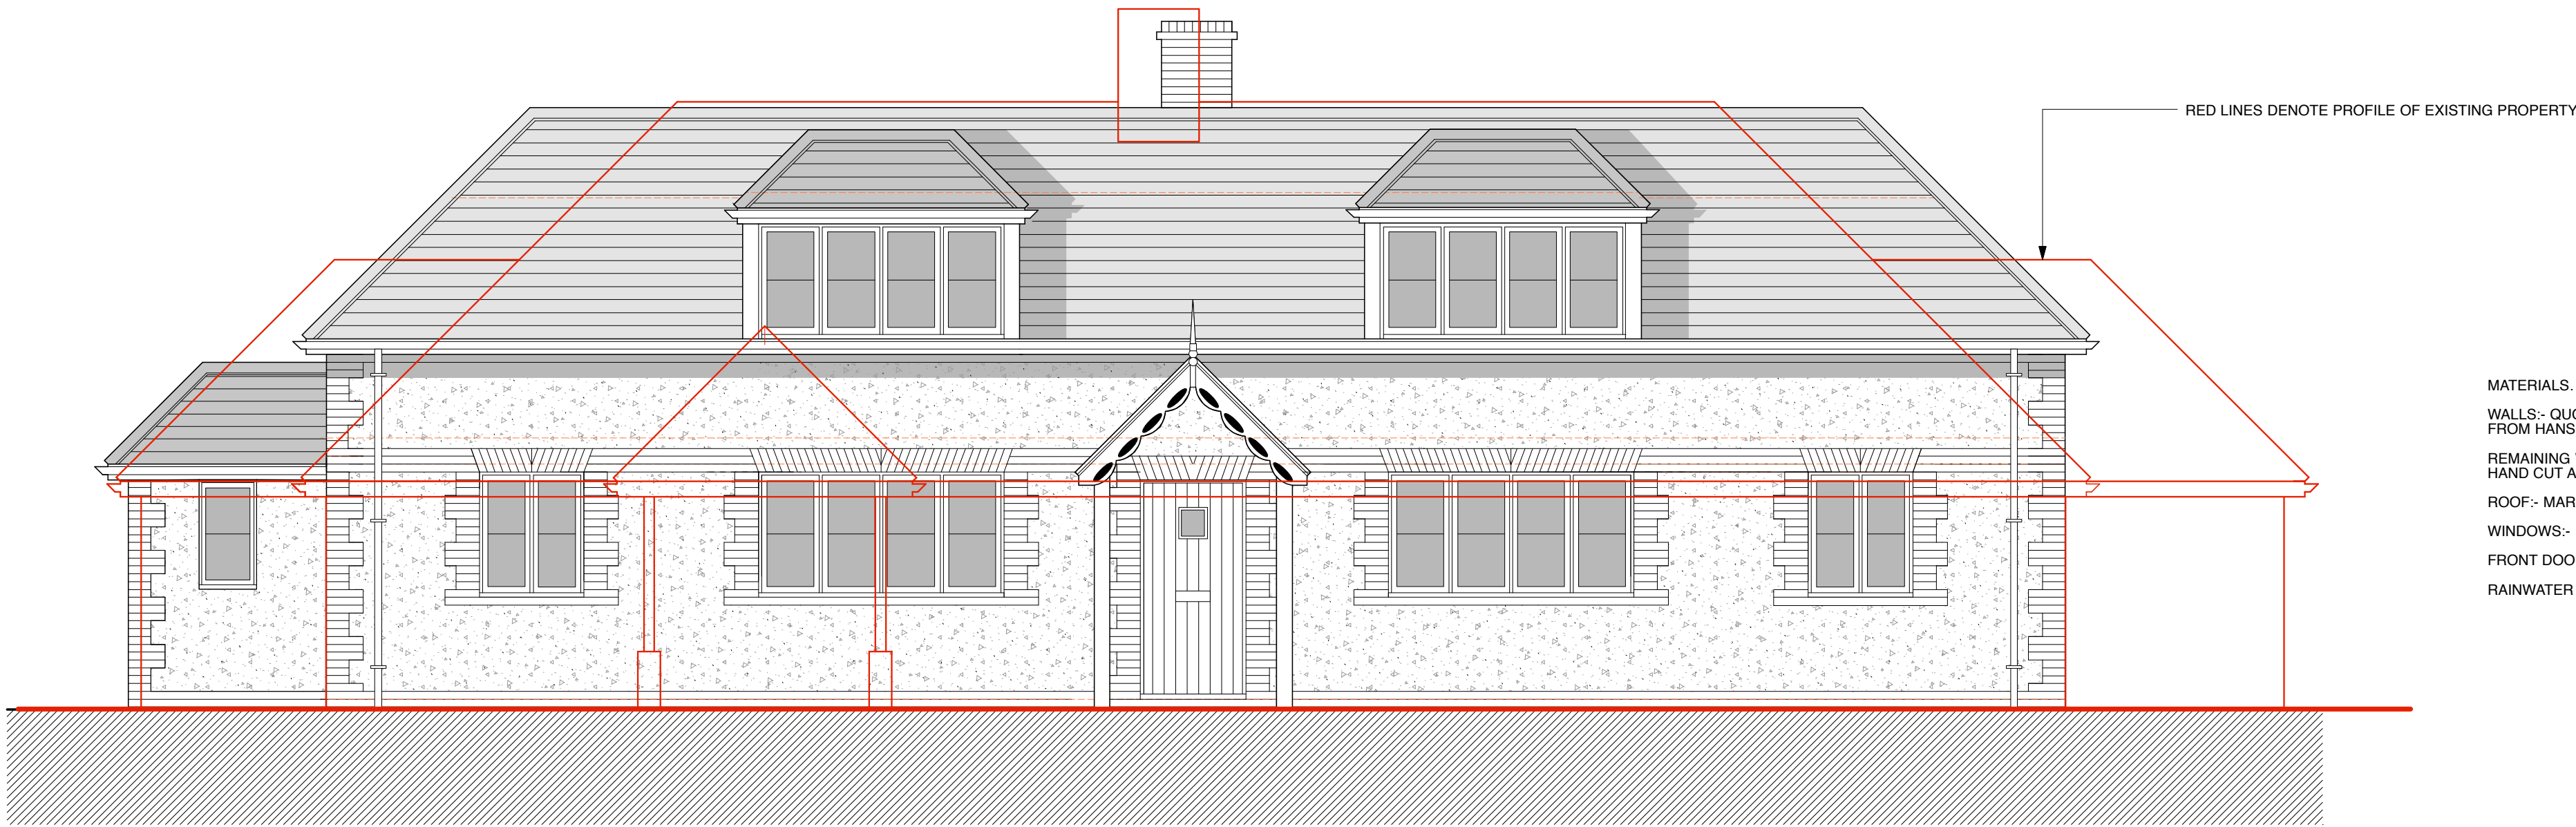


FRONT ELEVATION

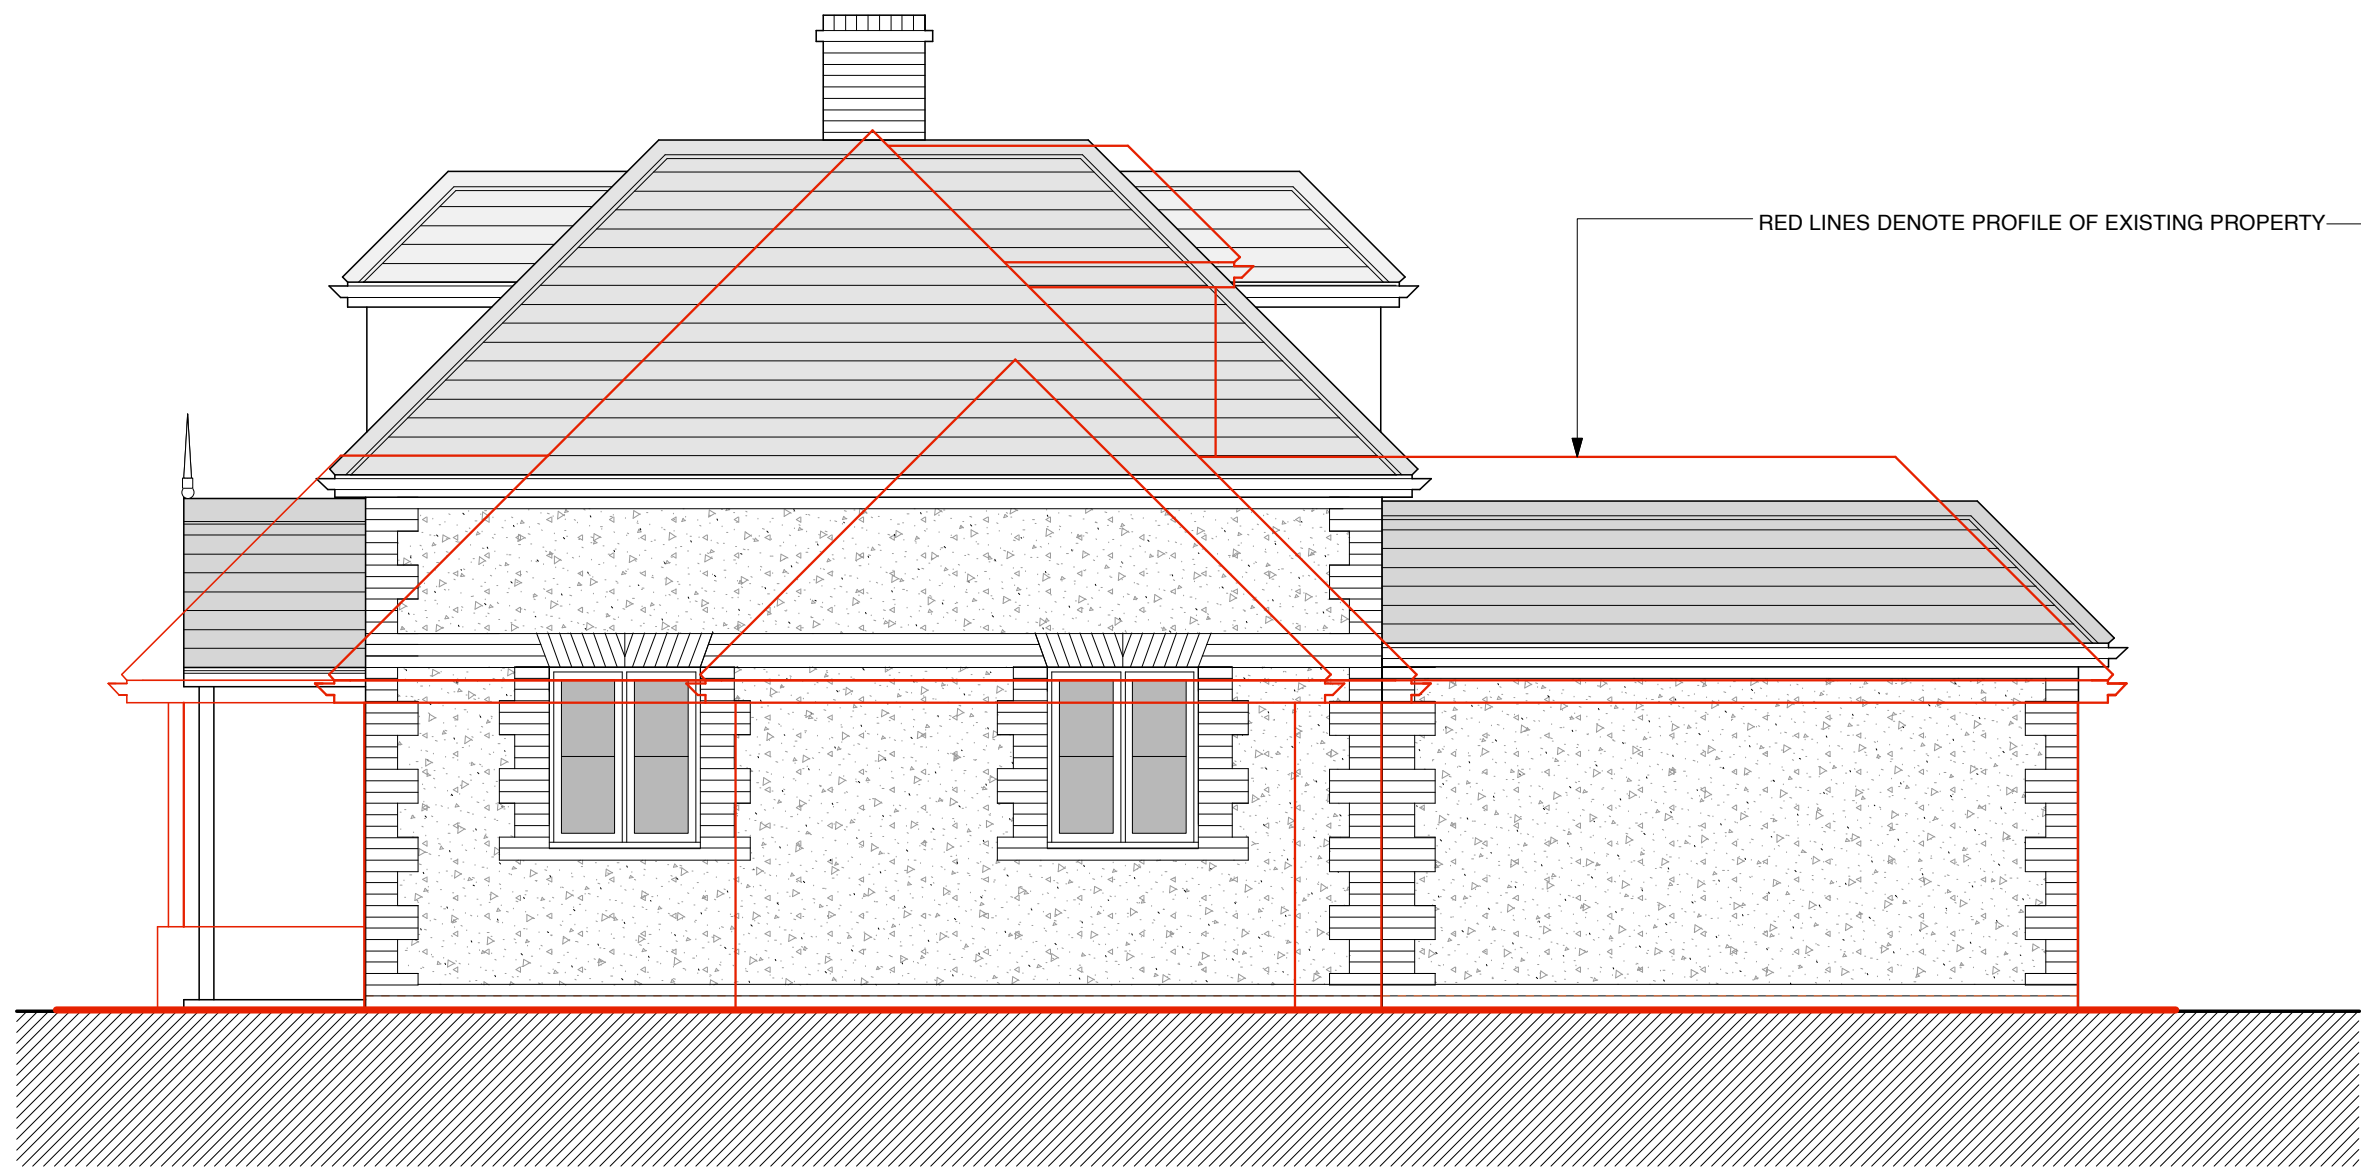

SIDE ELEVATION

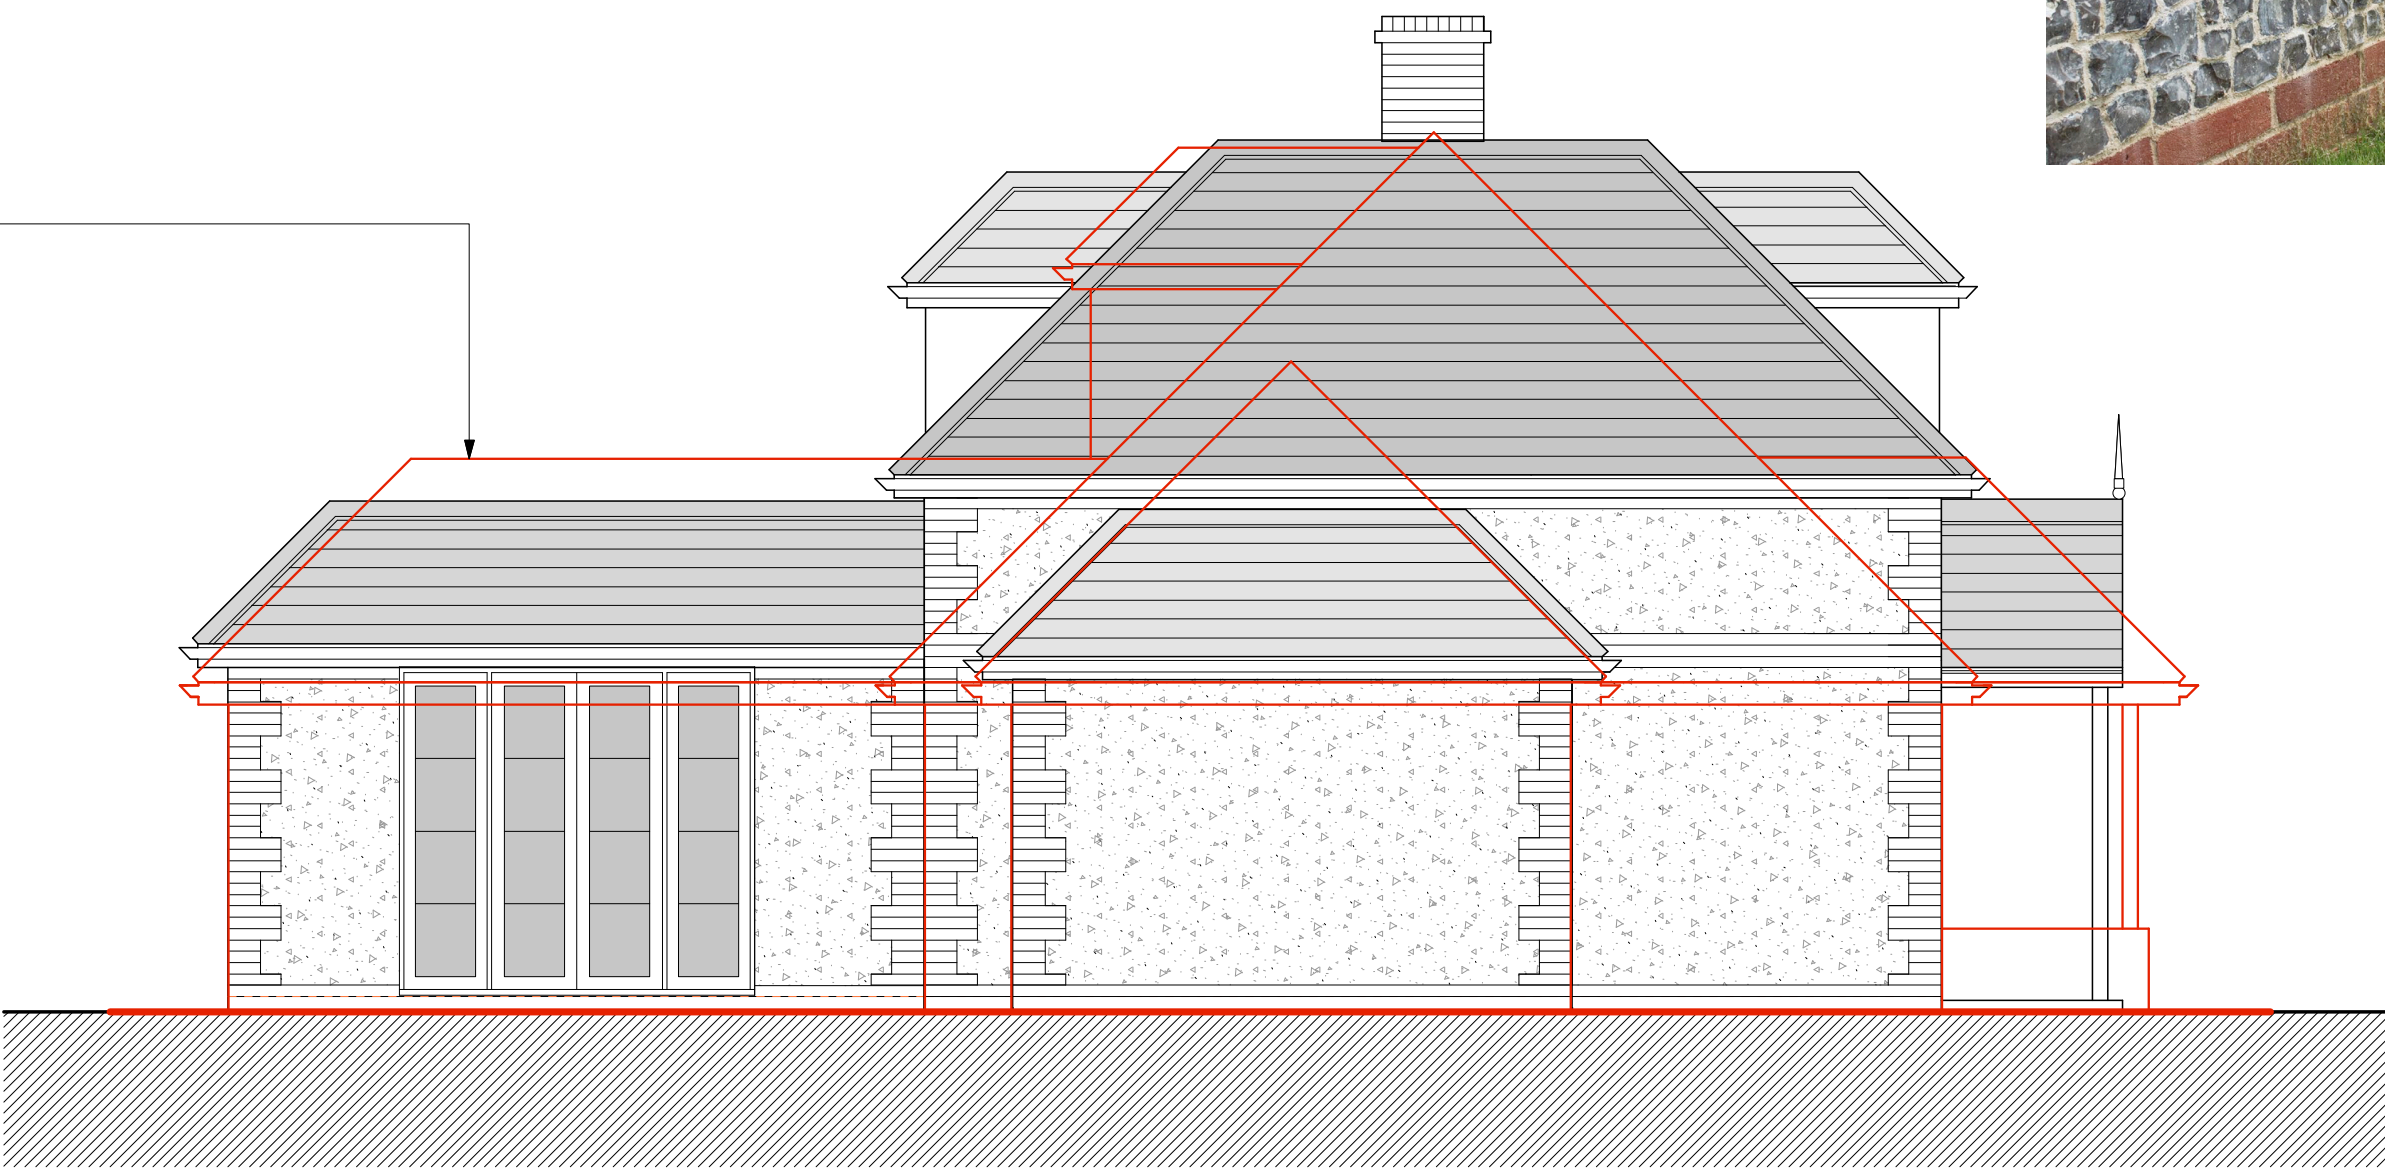


SIDE ELEVATION

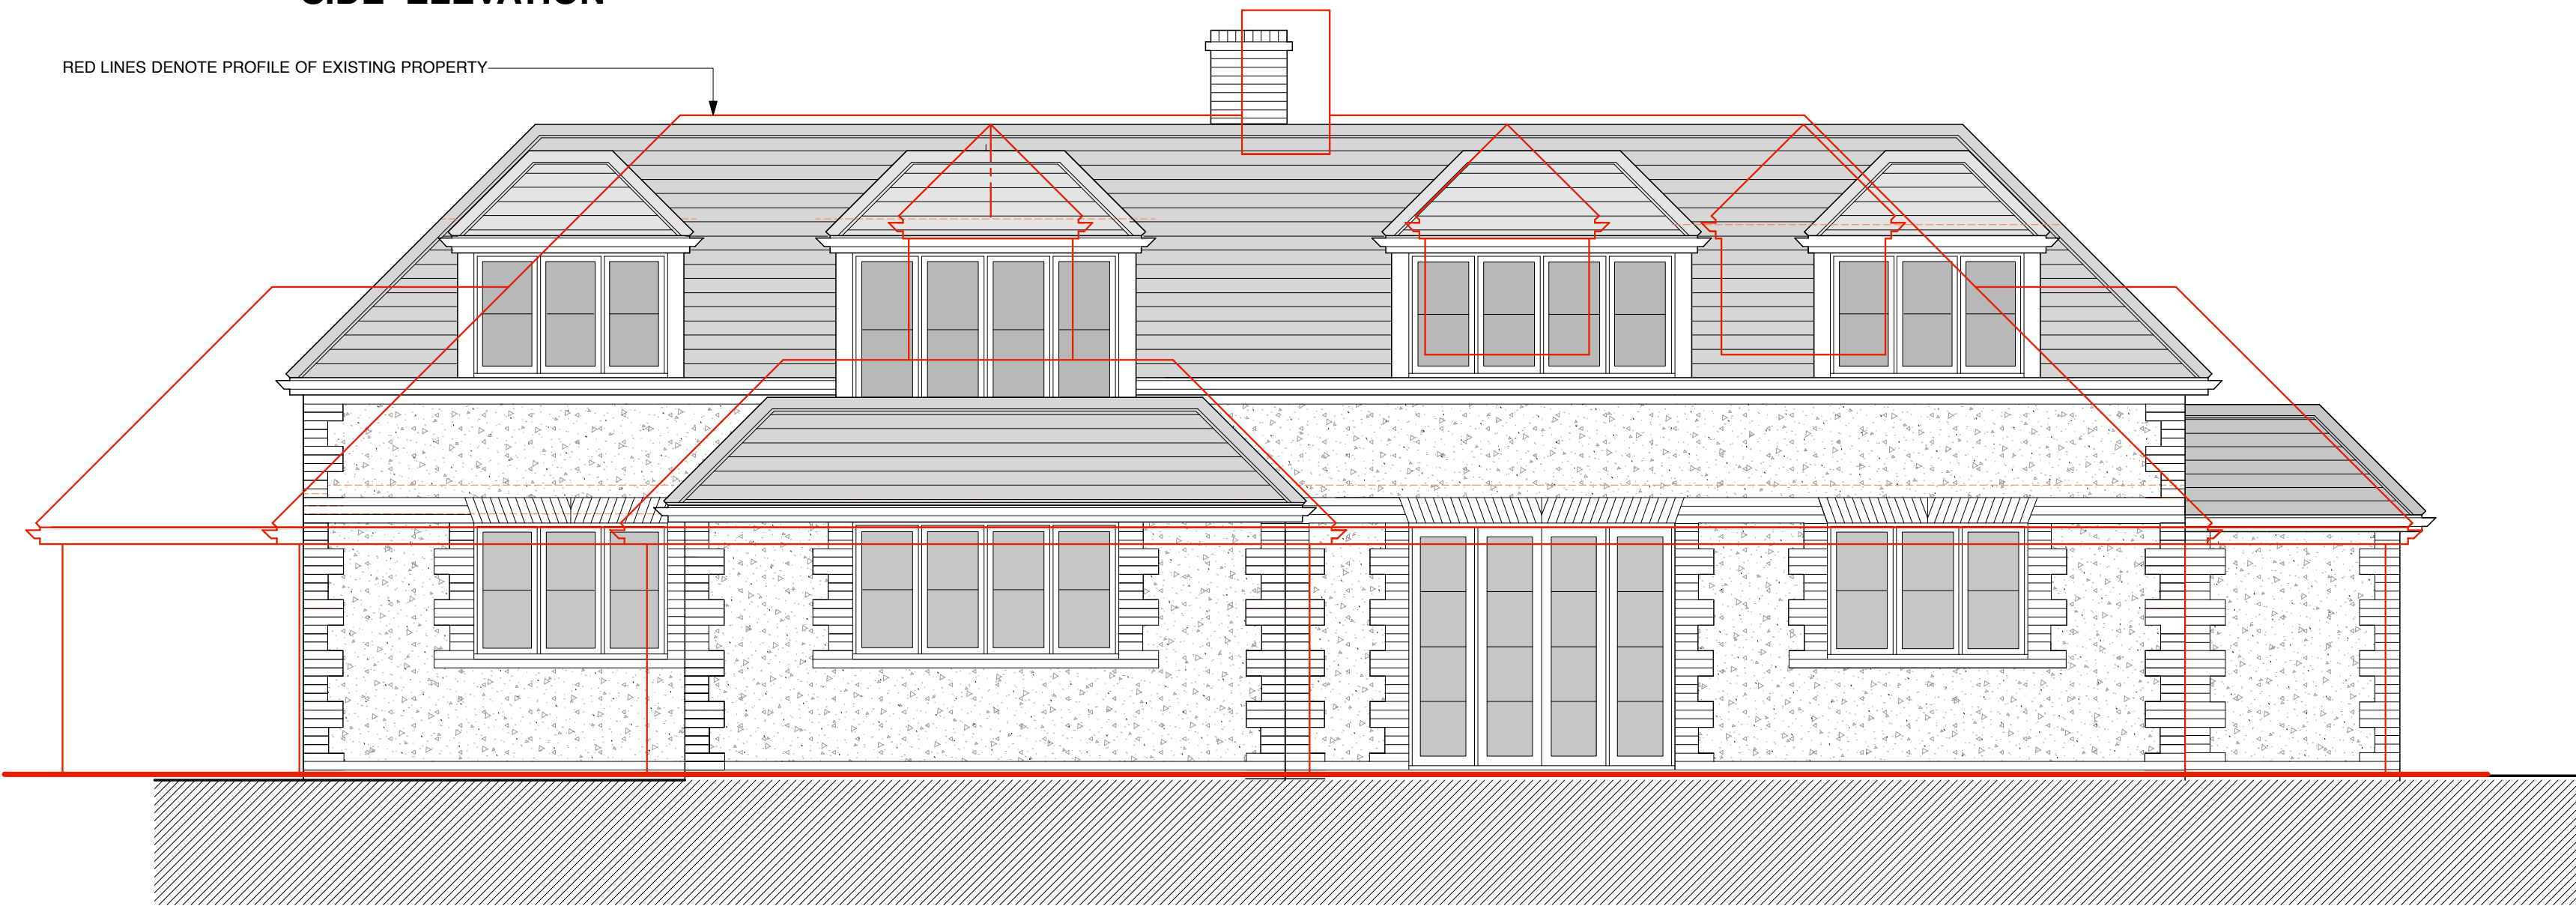


REAR ELEVATION

MATERIALS.
WALLS:- QUOINS, BANDING & BRICKWORK DRESSINGS AROUND WINDOW & DOOR OPENINGS FROM HANSON RURAL BLEND RED STOCKS.
REMAINING WALL AREAS FROM KNAPPED FLINT IN FILL PANELS OF LOCALLY SOURCED FLINT HAND CUT AND HAND LAID.
ROOF:- MARLEY OR SIMILAR SAND FACED CONCRETE PLAIN TILES TO MATCH EXISTING.
WINDOWS:- PAINTED TIMBER WITH 24MM DOUBLE GLAZED UNITS BS6206 COMPLIANT.
FRONT DOOR :- PAINTED TIMBER.
RAINWATER GOODS:-BLACK RECTANGULAR SECTION UPVC.

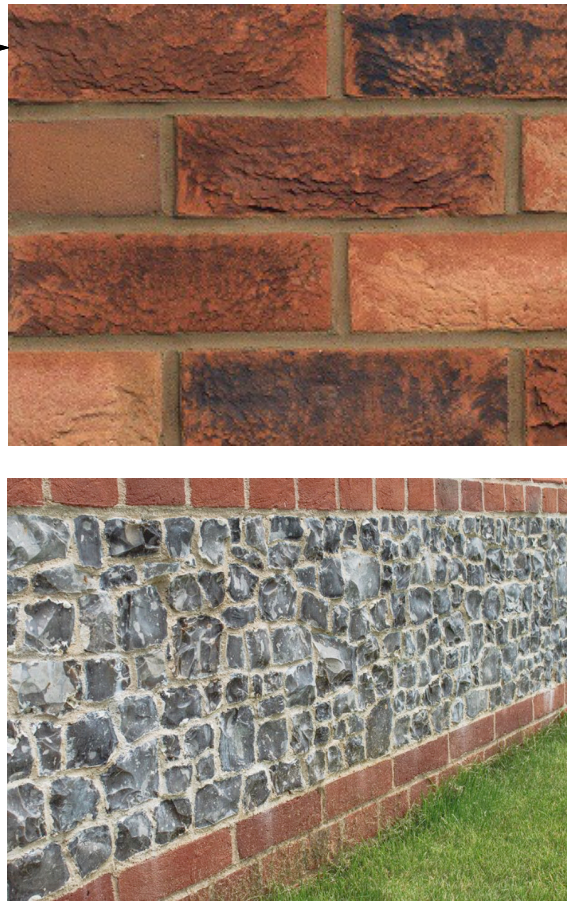

MATERIALS.
WALLS:- QUOINS, BANDING & BRICKWORK DRESSINGS AROUND WINDOW & DOOR OPENINGS FROM HANSON RURAL BLEND RED STOCKS.
REMAINING WALL AREAS FROM FLINT IN FILL PANELS OF LOCALLY SOURCED FLINT HAND CUT AND HAND LAID.
ROOF:- MARLEY OR SIMILAR SAND FACED CONCRETE PLAIN TILES TO MATCH EXISTING.
WINDOWS:- PAINTED TIMBER WITH 24MM DOUBLE GLAZED UNITS BS6206 COMPLIANT.
FRONT DOOR :- PAINTED TIMBER.
RAINWATER GOODS:-BLACK RECTANGULAR SECTION UPVC.

 

A	02/2020	Materials noted, profile of existing building superimposed over proposed dwelling.	
REV.	DATE	NOTES	
CLIENT			
MR & MRS G. BOBBE.			
PROJECT			
ATHERINGTON LODGE, CLIMPING STREET, WEST SUSSEX, BN17 5RN.			
DRAWING TITLE			
PROPOSED ELEVATIONS			
DRAWN	SCALE	DRAWING NO.	REV.
CHECKED	1:50 @ A1	518/19-09	A
	DATE		
NOV 2019			
DRAWINGS TO BE READ IN CONJUNCTION WITH RELEVANT DRAWINGS AND SPECIFICATIONS. DRAWING NOT TO BE SCALED. FIGURED DIMENSIONS ONLY. DRAWING NOT TO BE USED FOR LAND TRANSFER PURPOSES.			
FBD FULCRUM BUILDING DESIGN LTD. 9 HENEAGE STREET, SPITALFIELDS, LONDON, E1 5LJ. TEL: 023 667 1520 FAX: 020 7288 9181 E-MAIL: info@fbd-td.com www.fbd-td.com			