



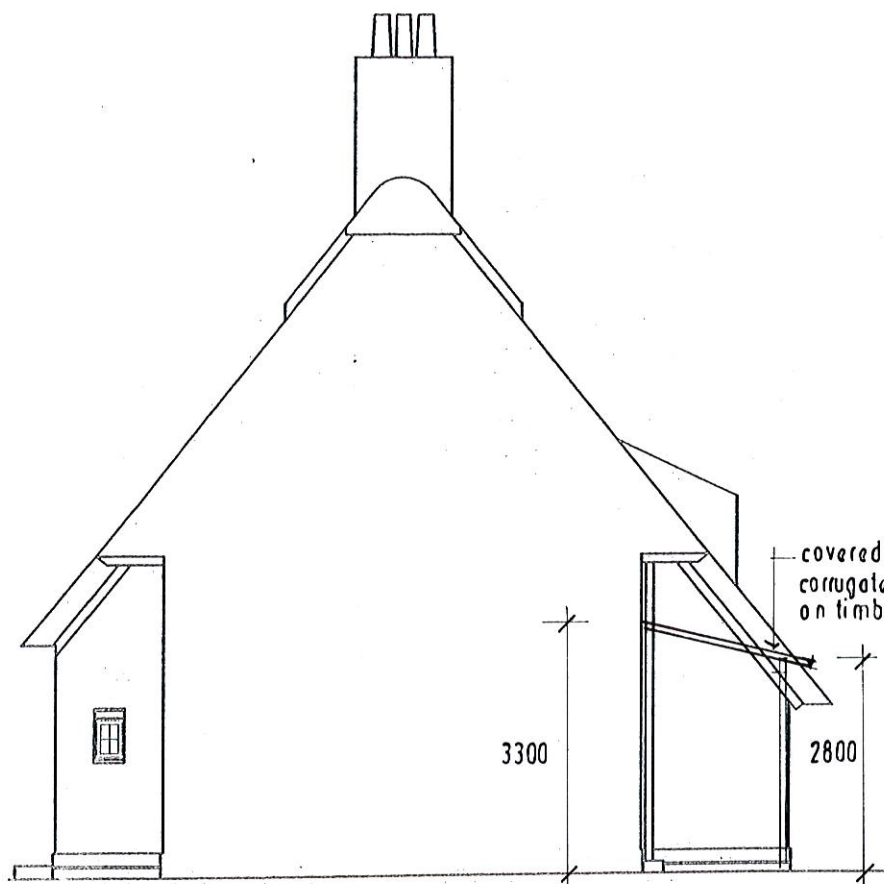


EAST 1/100




NORTH [rear] 1/100

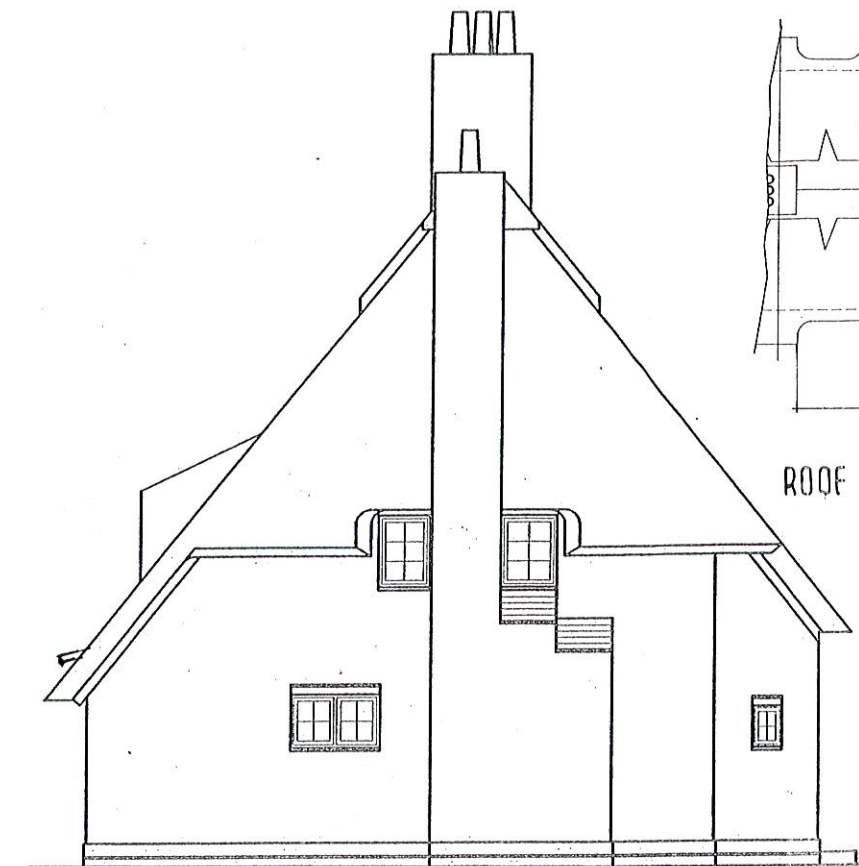


WEST 1/100

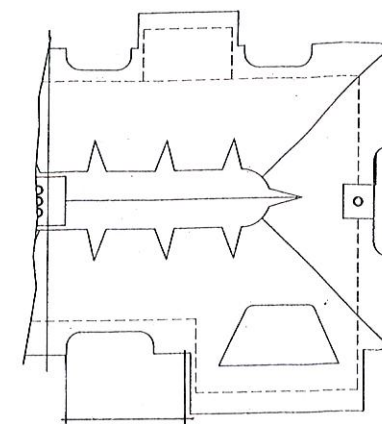


ROOF PLAN 1/200

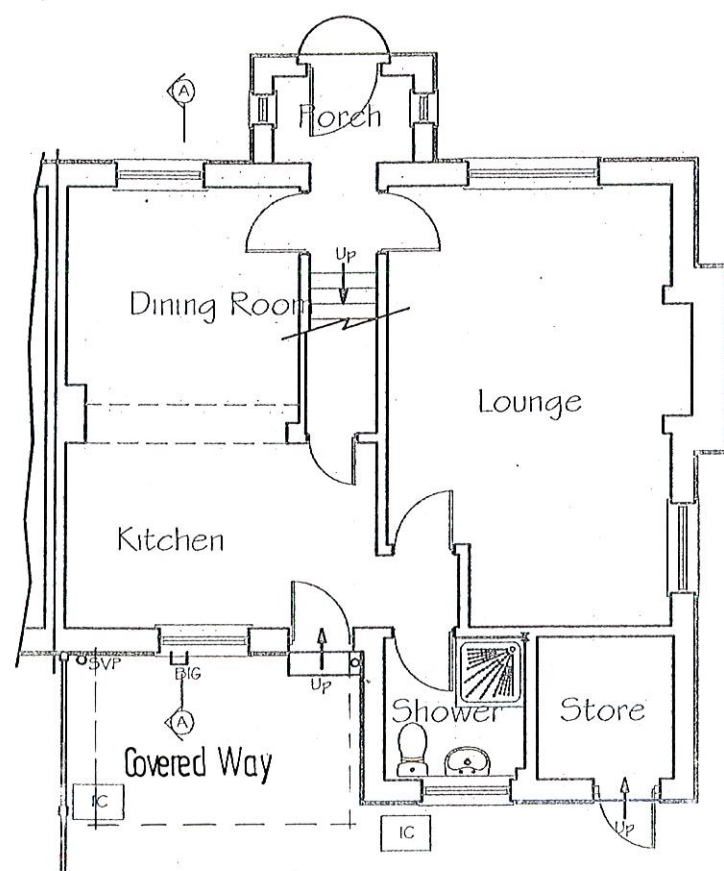

GROUND 1/100

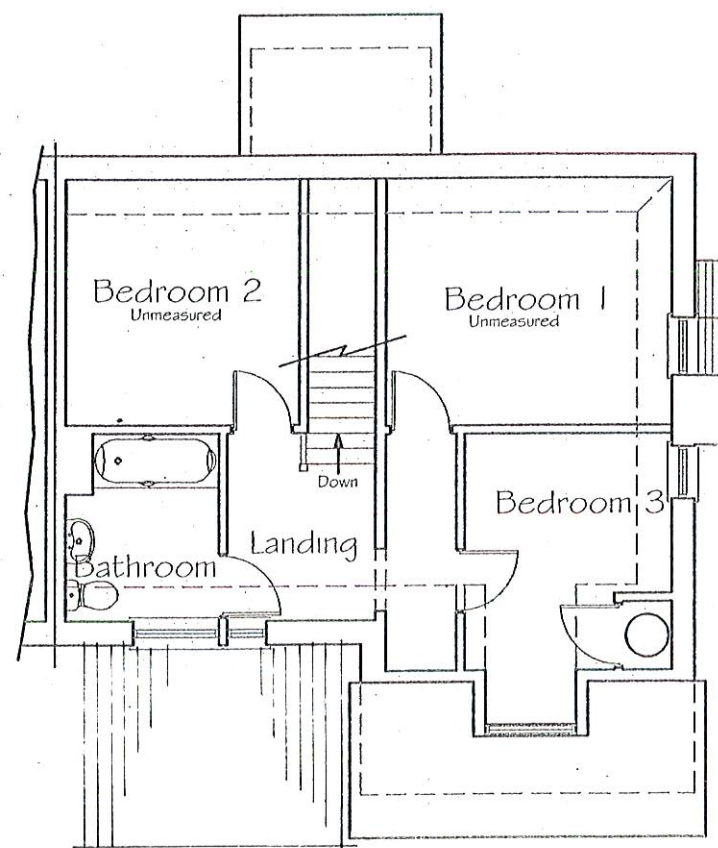

FIRST 1/100

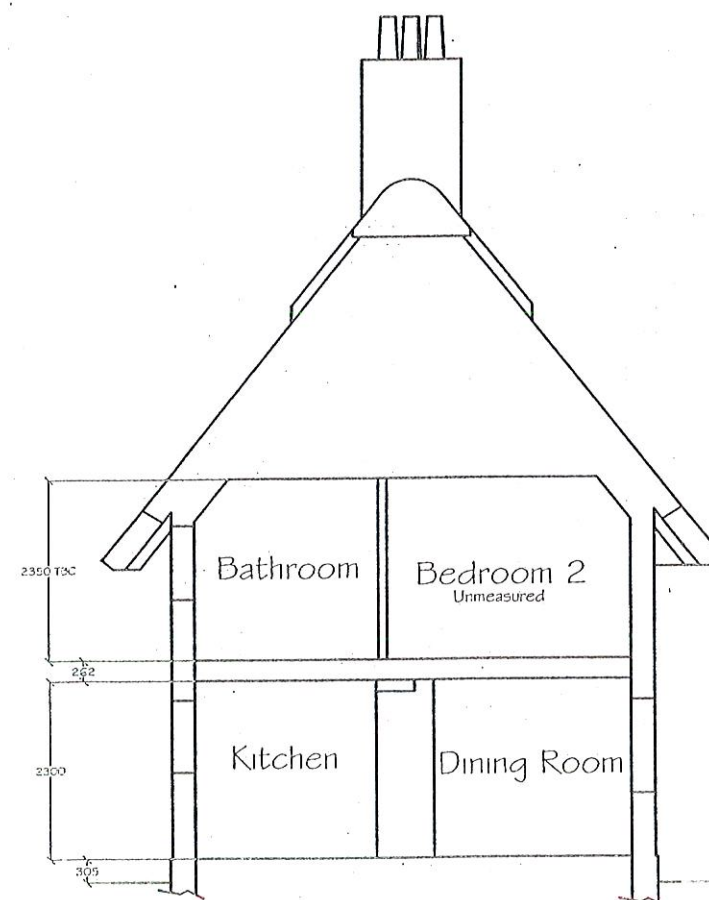

SECTION A:A 1/100

TREVOR E. UNSTED

65-67 SEA LANE • RUSTINGTON • WEST SUSSEX • BN16 2RQ Tel: 07486030547

Client: MRS. K. OVENDEN.

Project: REAR EXTENSION & ALTERATIONS AT
1, NEW THATCHED COTTAGES, CLIMPING
STREET, LITTLE HAMPTON, BN 17, 5RJ.

Drawing: EXISTING

Scale: AS SHOWN
AT A3
Date: AUG 2021

Drawing No.:

201475412

Drawn: T.U.

Revisions:

Copyright:

The contractor must check all dimensions and levels on site and no dimensions are to be scaled from drawings.

It is the contractor's responsibility to ensure compliance with all statutory authority requirements, carry out works with total regard to existing and retained structure. Works and materials to latest CP/BS.

Drawing to be read in strict accordance with engineer's information where applicable.

All structural timber C16 unless otherwise noted. All structural and external timber pressure impregnated with preservative, cut ends site swabbed with Cuprinol or similar treatment.

Local authority to witness satisfactory test on all new and affected foul/storm drainage.