


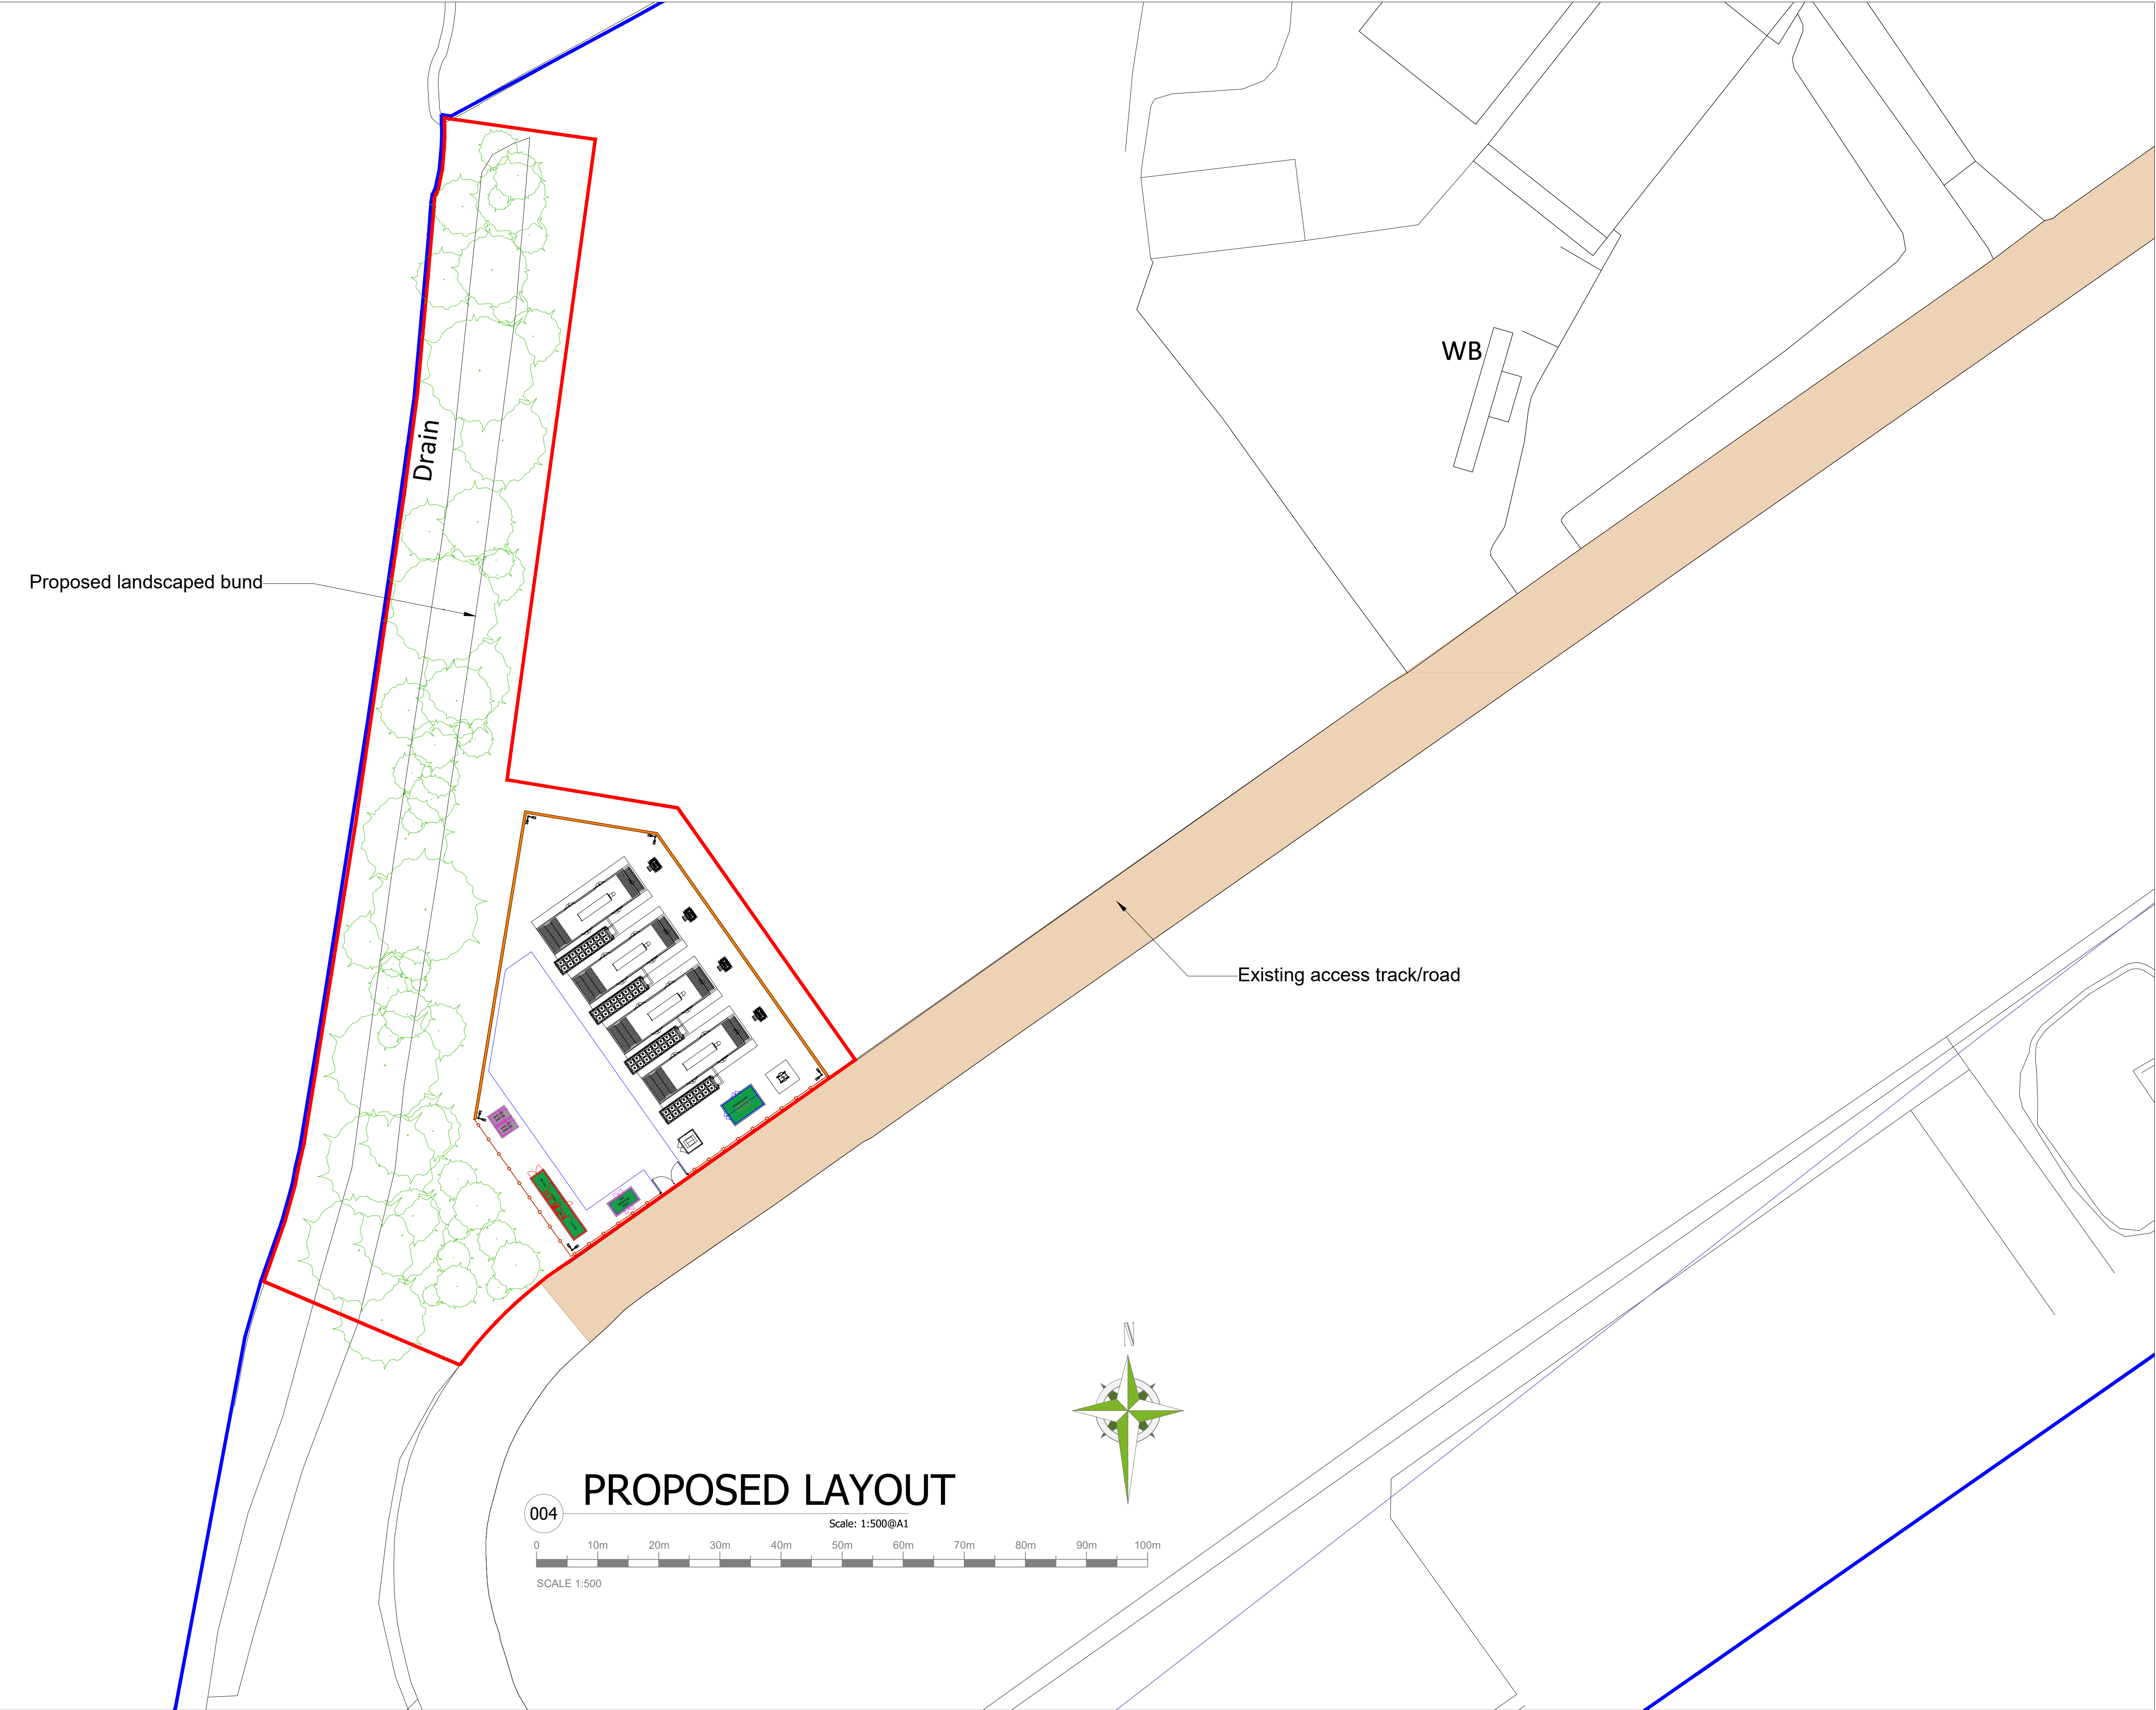

PLANNING PLAN

LEGEND:

SITE INFRASTRUCTURE:

- LANDLORDS PROPERTY
- PROPOSED SITE
- MAINTENANCE ACCESS
- PERIMETER FENCELINE
- ACOUSTIC FENCE
- EXISTING ACCESS TRACK/ROAD

- GENERATOR AND GROUND MOUNTED RADIATOR
- AUXILIARY TRANSFORMER
- TRANSFORMER
- GAS GOVERNOR AND METERING KIOSK
- AMENITY CABIN COMMS ROOM
- CLEAN/WASTE - BUNDED OIL TANKS
- SWITCH ROOM
- SUBSTATION
- CCTV COLUMN

rev	revision notes	date
REVISIONS		

Planning

ALL DIMENSIONS TO BE CHECKED ON SITE
WORK TO FIGURED DIMENSIONS ONLY
REPORT DISCREPANCIES TO CONRAD ENERGY LTD
AT ONCE BEFORE PROCEEDING
COPYRIGHT ACT APPLIES



CONRAD ENERGY LIMITED
UNITS D & E, WINDRUSH COURT, BLACKLANDS WAY, ABINGDON, OX14 1SY
T: 01235 338566 E: info@conradenergy.co.uk W: www.conradenergy.co.uk

Project Title:
GENERATION COMPOUND
LAND - OFF- BURDELL ROAD
CLIMPING, FORD ARUN
498487, 102440

Drawing Title:
PROPOSED SITE PLAN

Scale @A1: 1:500	Date: 28.10.2021
Drawn: ST	Checked: JC
Drawing No: 20014-PL-004	Rev: -