




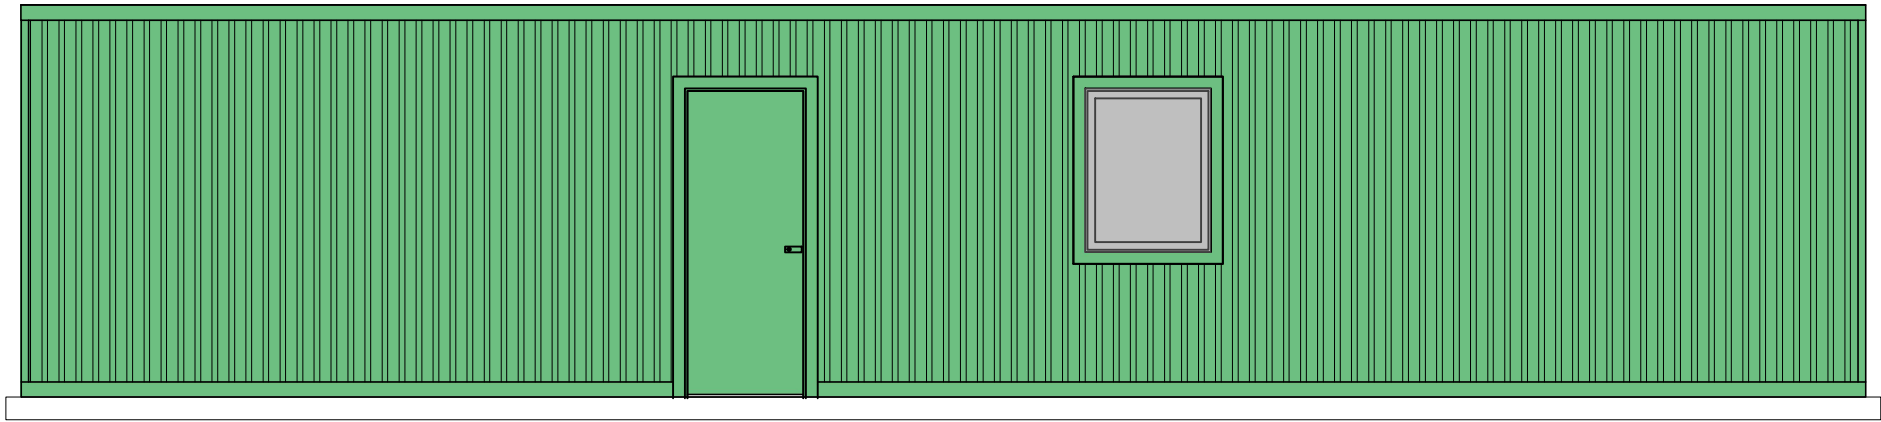


Front Elevation

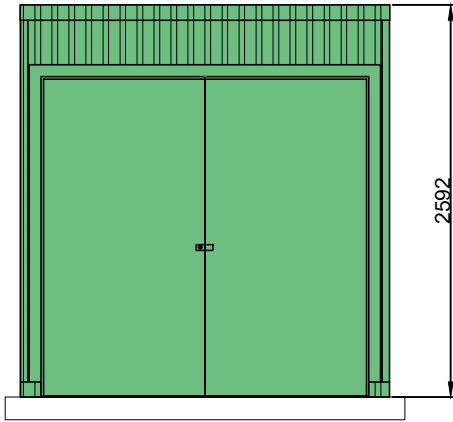


Side Elevation

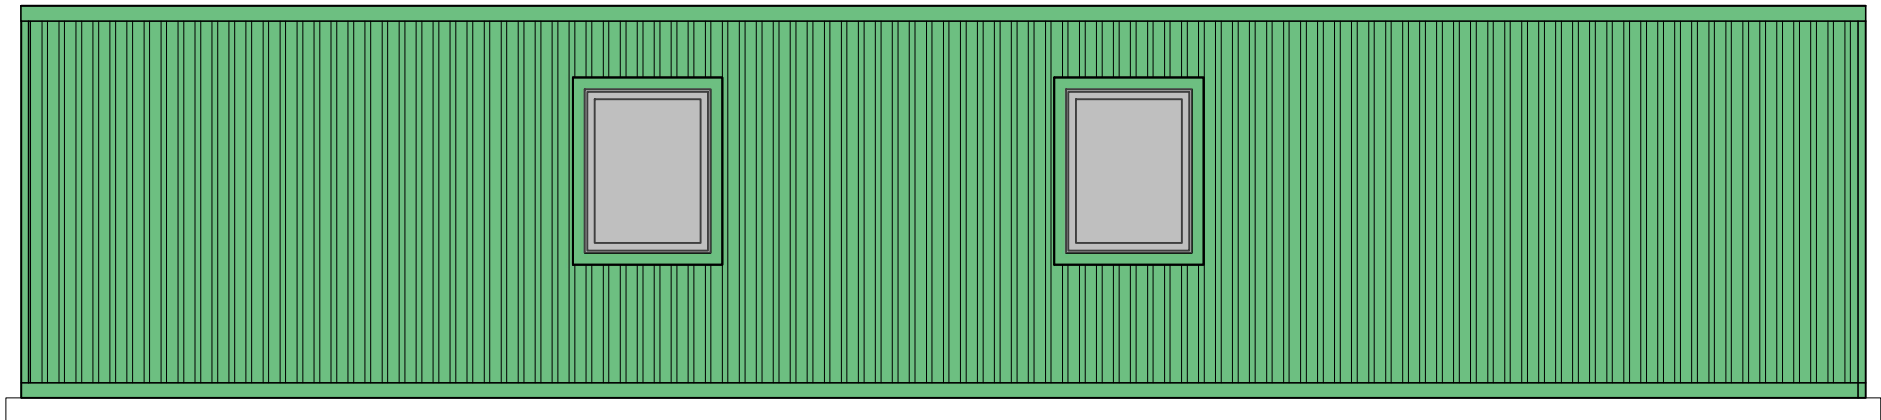

Rear Elevation

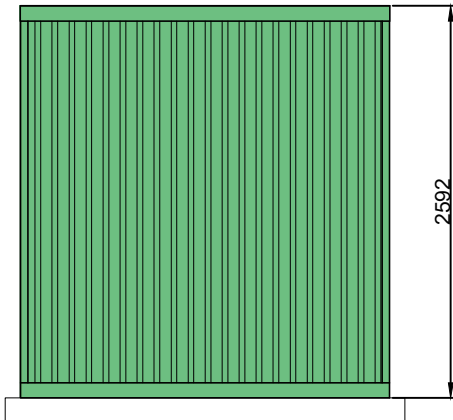

Side Elevation

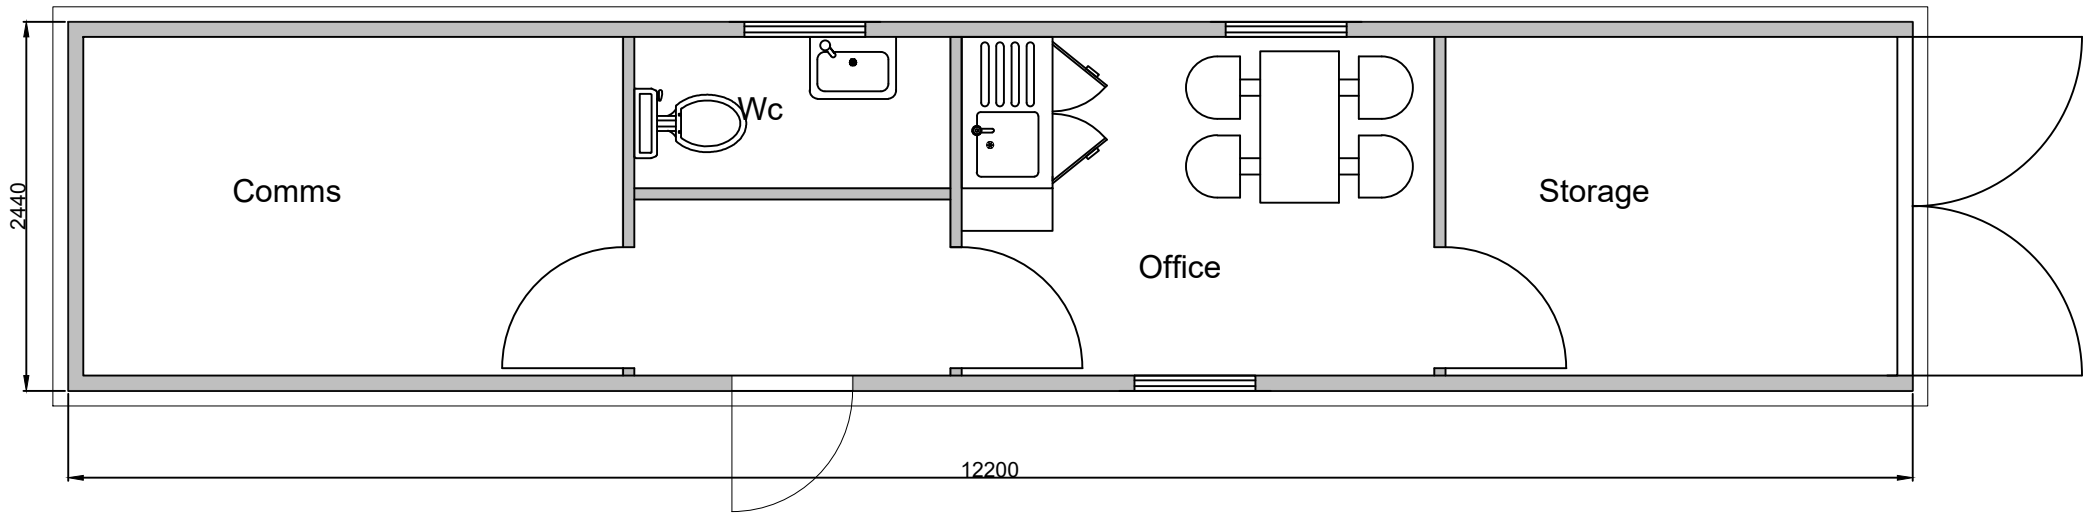

Plan

Material Finish
Holly Green
BS4800 14-C-39



SCALE 1:50



Conrad Energy, Suites D & E,
Windrush Ct, Blacklands Way, Abingdon, OX14 1SY
Tel: 01235 427290

ALL DIMENSIONS TO BE CHECKED ON SITE.
WORK TO FIGURED DIMENSIONS ONLY.
REPORT DISCREPANCIES TO CEL AT ONCE BEFORE PROCEEDING
COPYRIGHT ACT APPLIES

Planning

Rev.

. .
. .
. .
. .

Date.

. .
. .
. .
. .

By.

. .
. .
. .
. .

Project Title:

STANDARD DETAIL

Drawing Title:

40ft LARGE AMENITY CABIN

Scale: 1:50 @ A3

Date: August 2021

Drawing No:

CEL-STD-AMENL-540

Plot date: 22-Aug-21

Drawn: ST

Checked: JS

Rev: