




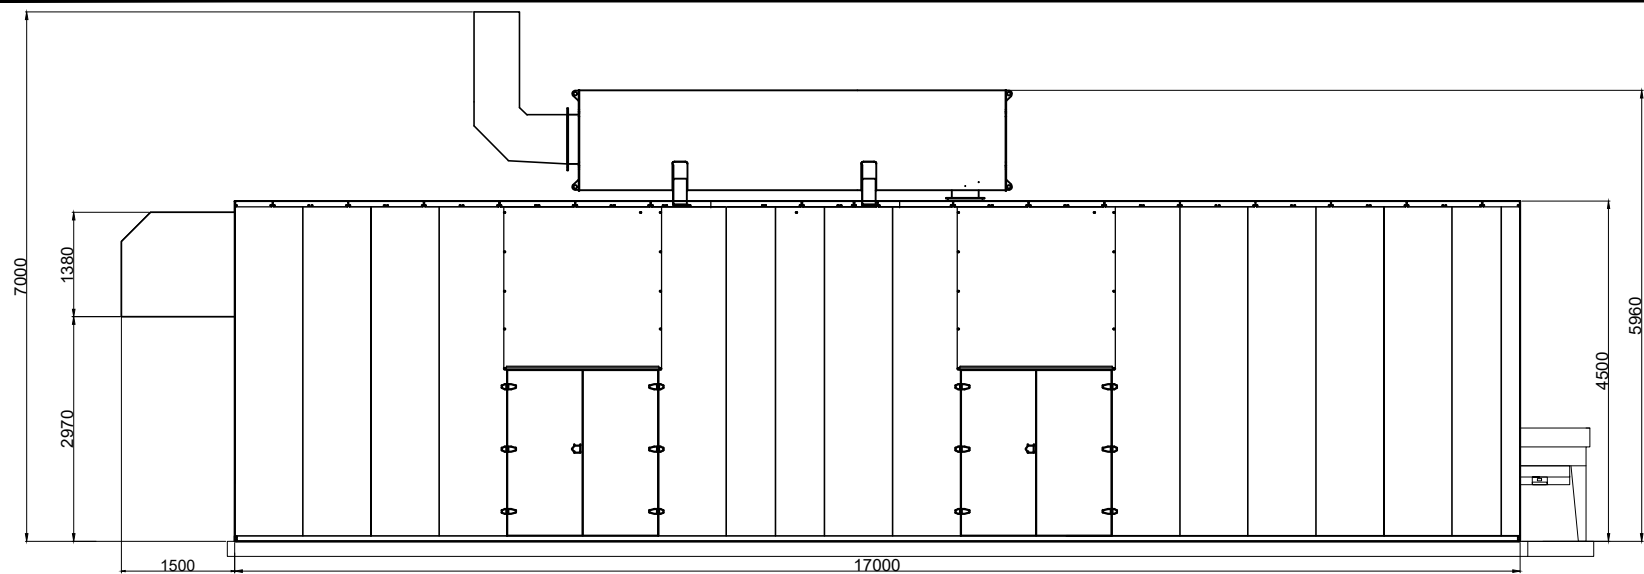



Rear Elevation

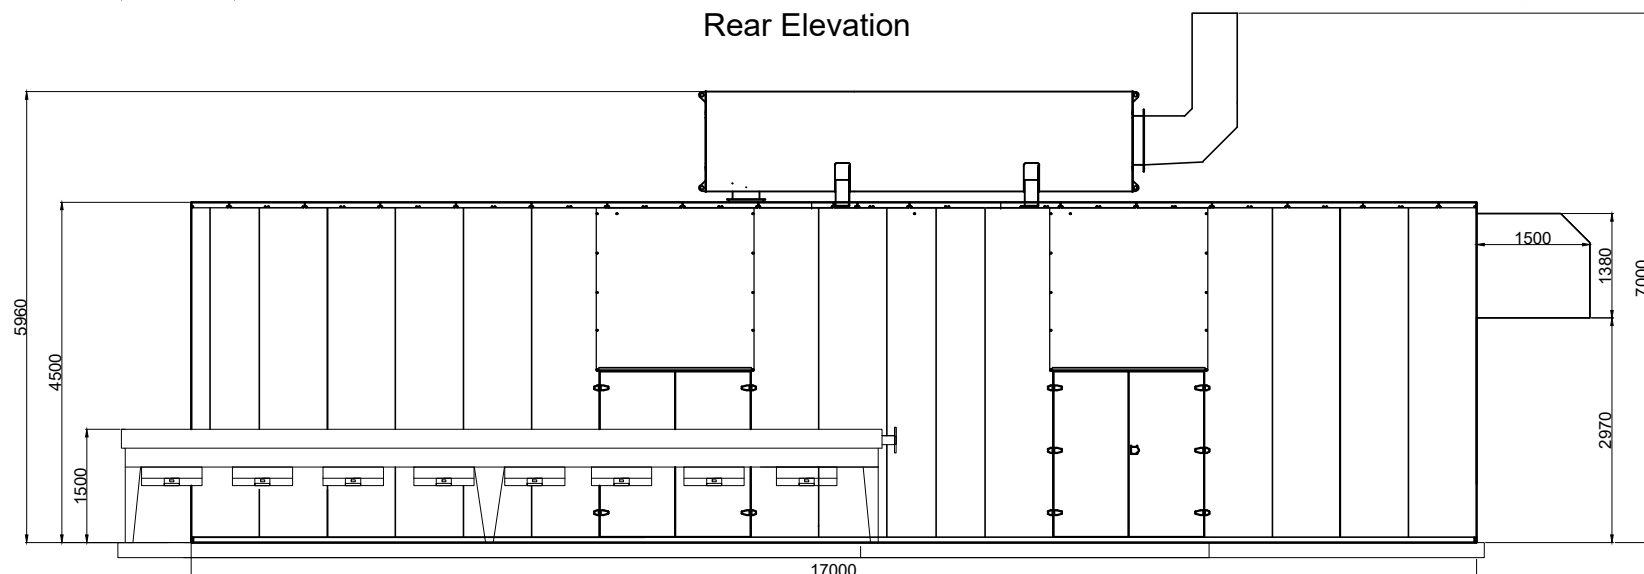


Front Elevation

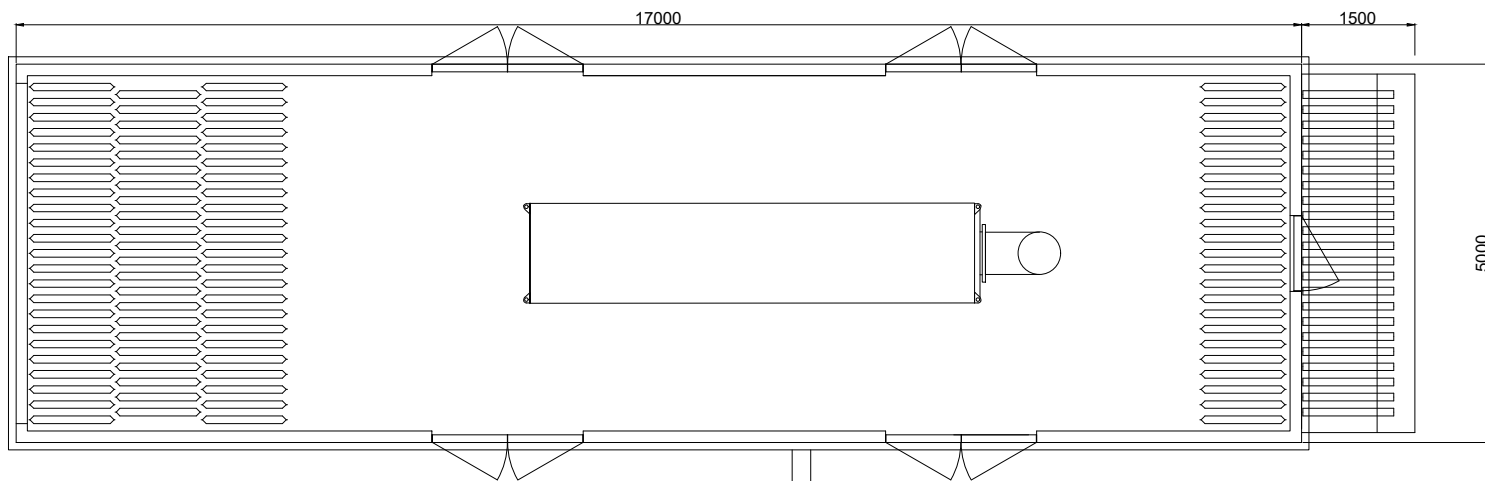

Plan

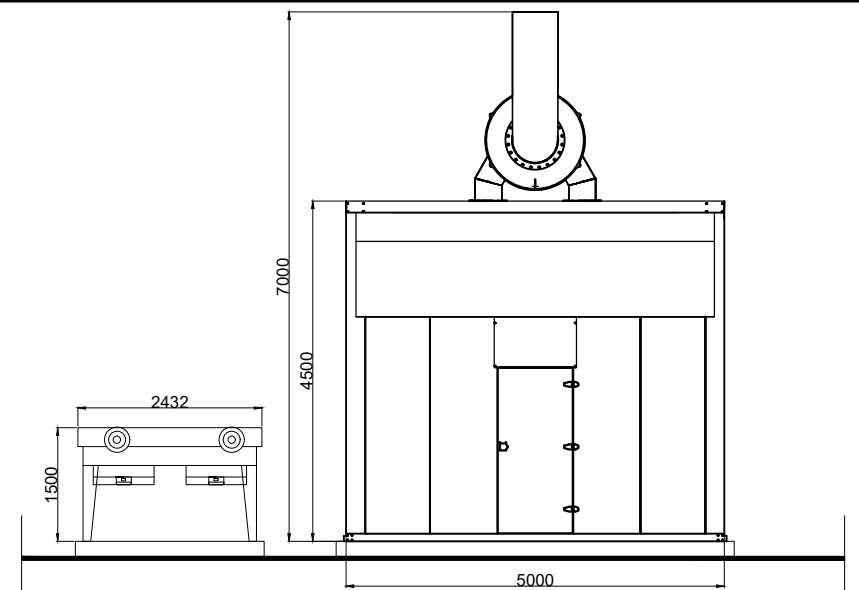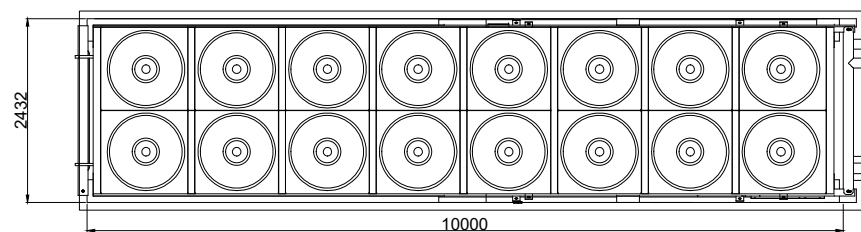

Side Elevation

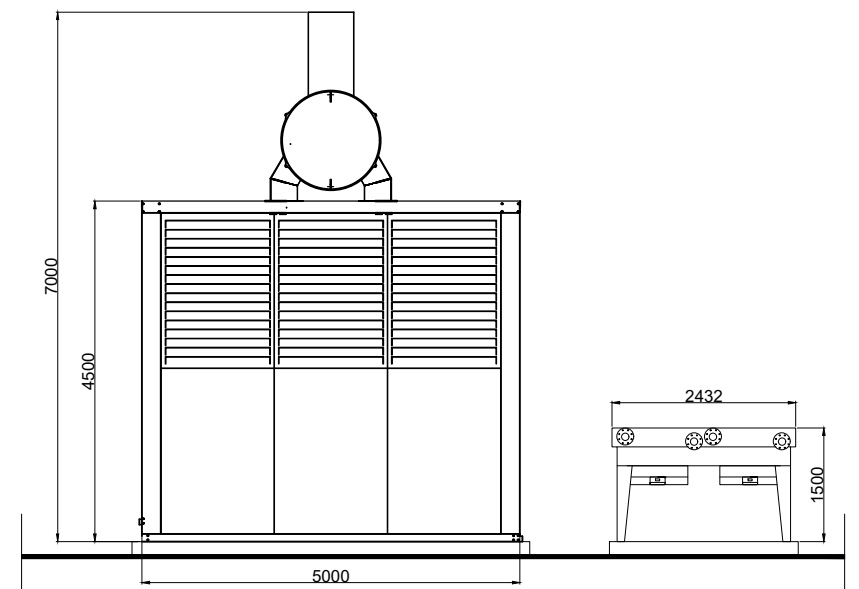

Side Elevation



Conrad Energy, Suites D & E,
Windrush Ct, Blacklands Way, Abingdon, OX14 1SY
Tel: 01235 427290

ALL DIMENSIONS TO BE CHECKED ON SITE.
WORK TO FIGURED DIMENSIONS ONLY.
REPORT DISCREPANCIES TO CEL AT ONCE BEFORE PROCEEDING
COPYRIGHT ACT APPLIES

Planning

Rev.

. .
. .
. .
. .

Date.

. .
. .
. .
. .

By.

. .
. .
. .
. .

Project Title:

STANDARD DETAIL

Drawing Title:

GENERATOR
GROUND MOUNTED RADIATOR

Scale: 1:100 @ A3

Date: October 2021

Drawing No:

CEL-STD-GEN-361

Plot date: 27-Oct-21

Drawn: ST

Checked: ST

Rev:

ARUN DISTRICT COUNCIL CM/6921/PL