




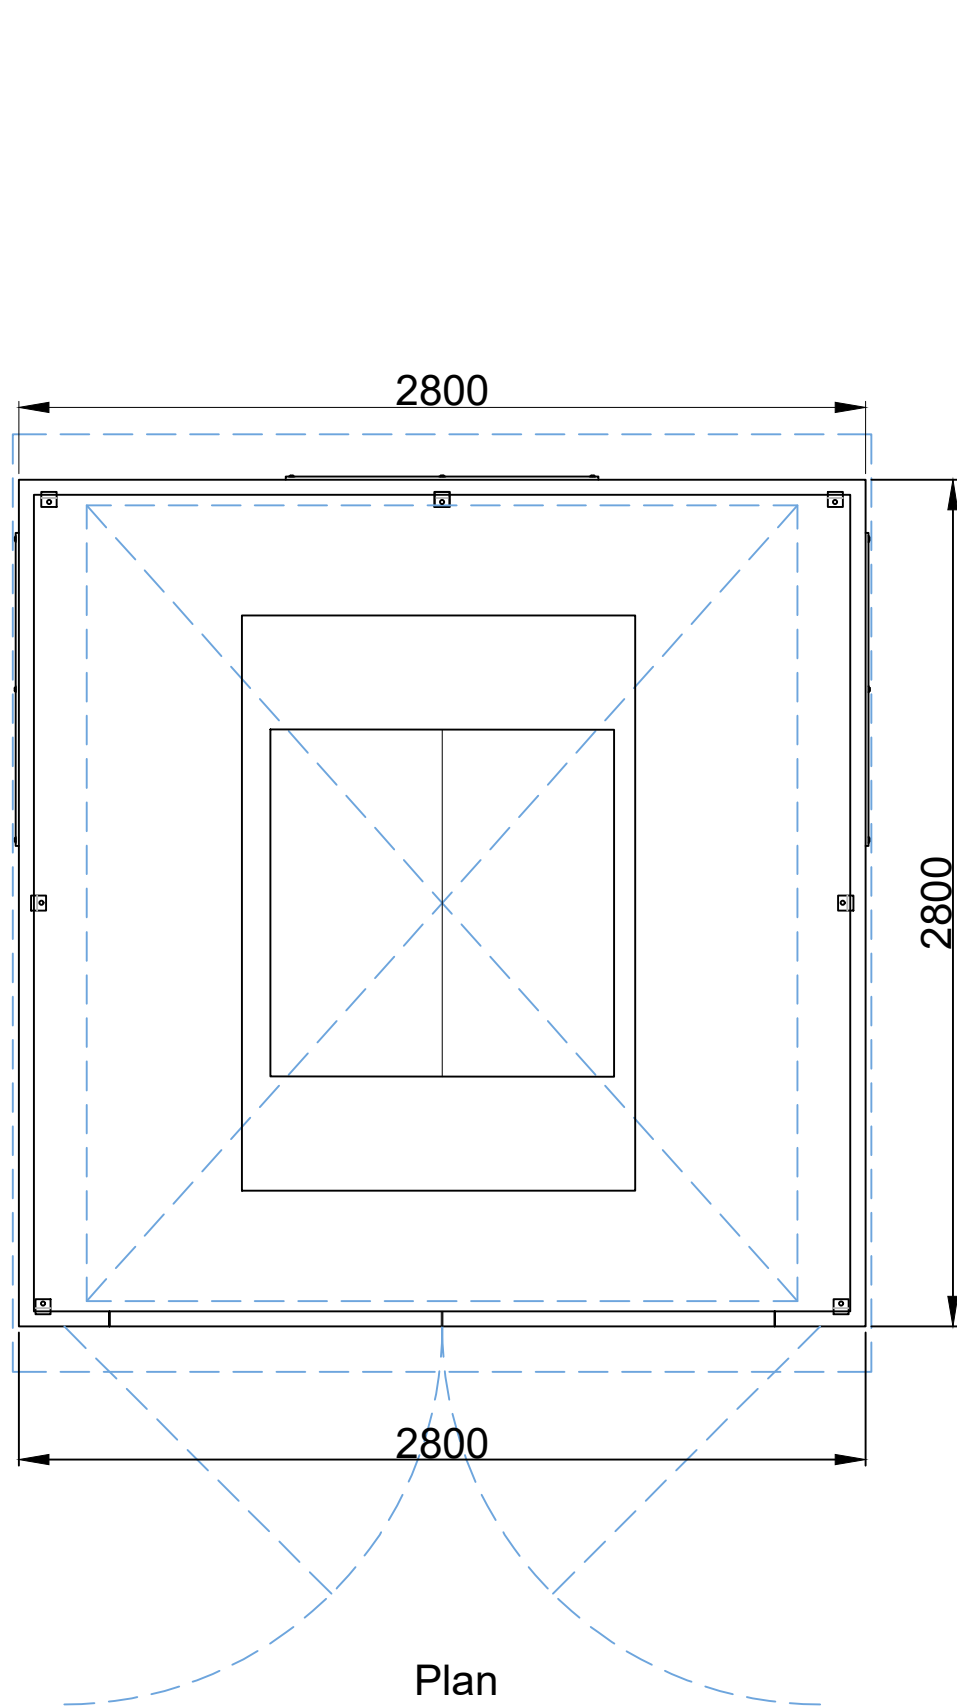


Material Finish  
Holly Green  
BS4800 14-C-39

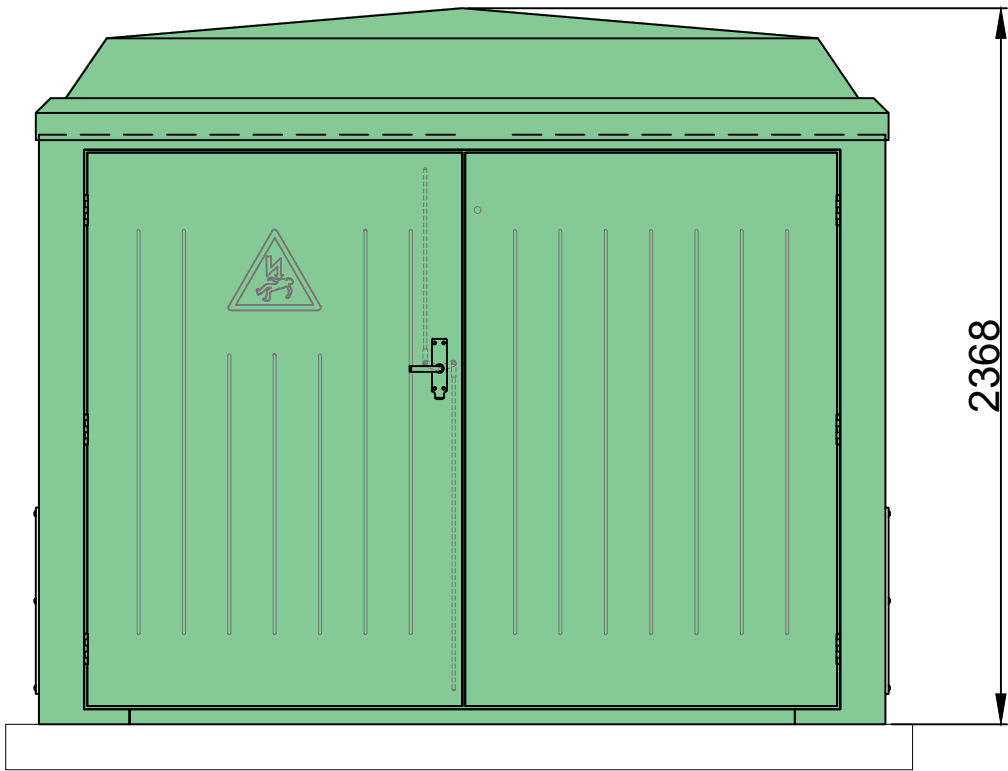


Front Elevation

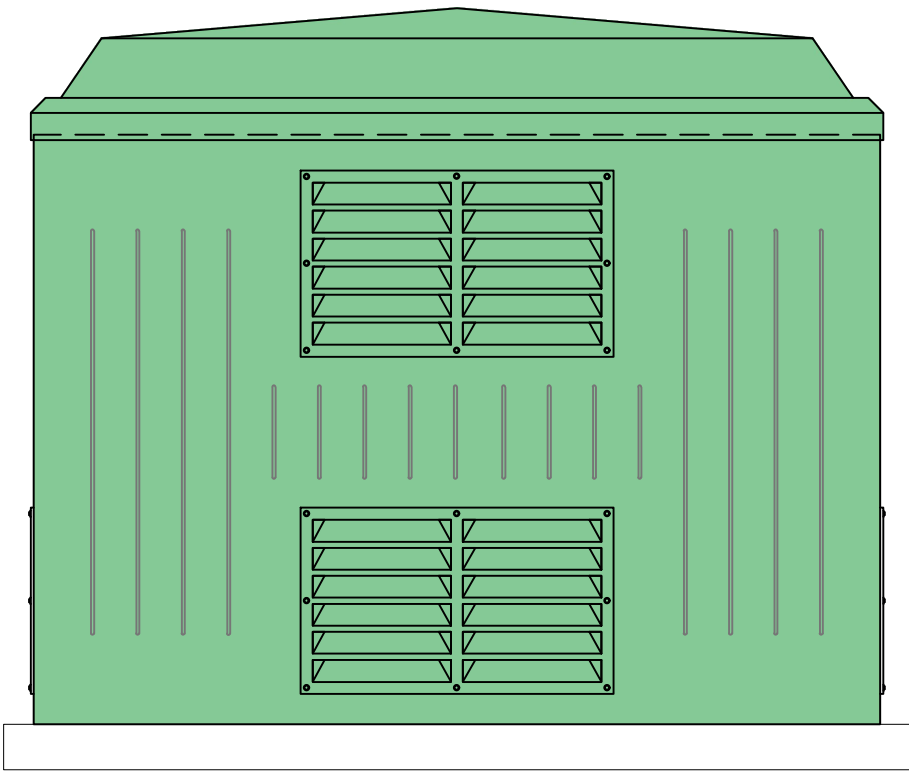

Rear Elevation

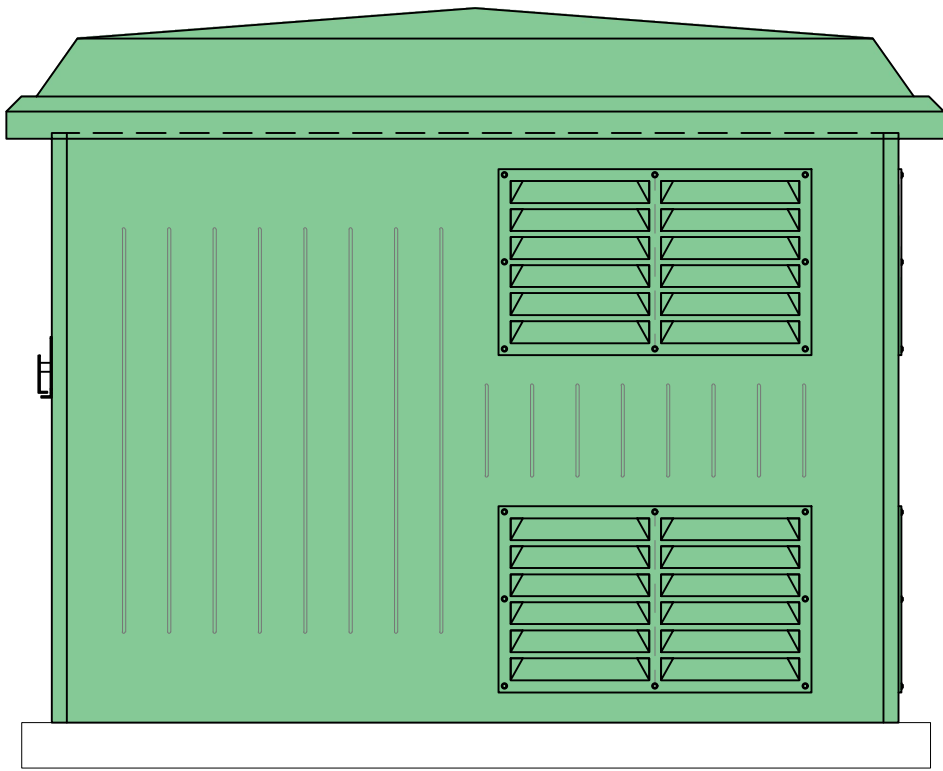

Side Elevation

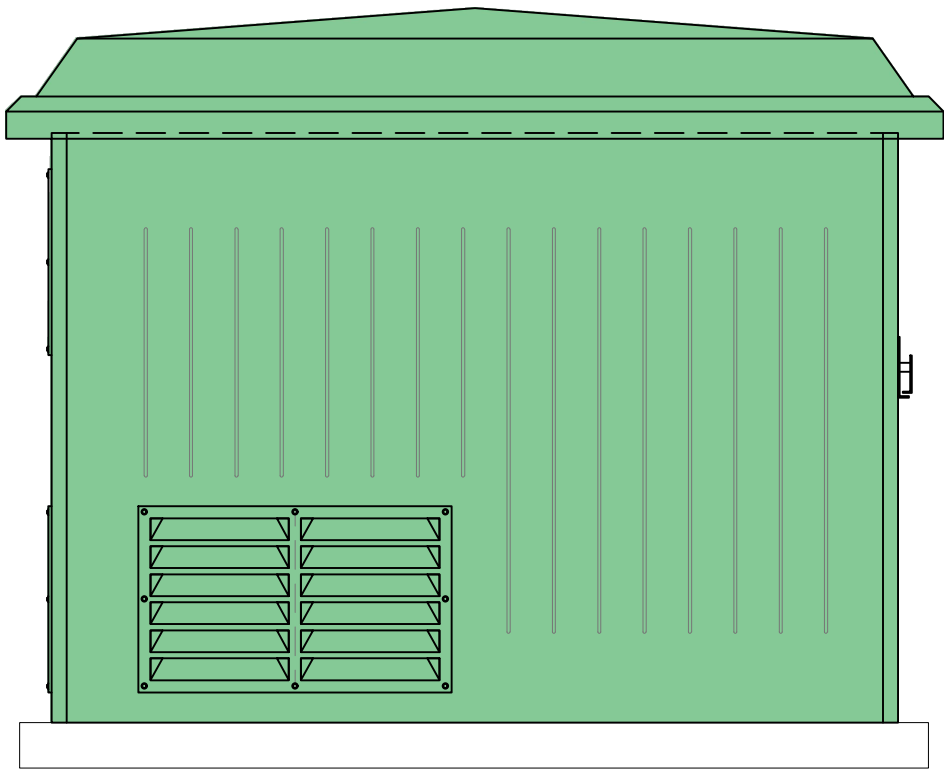

Side Elevation



SCALE 1:25



Conrad Energy, Suites D & E,  
Windrush Ct, Blacklands Way, Abingdon, OX14 1SY  
Tel: 01235 427290

ALL DIMENSIONS TO BE CHECKED ON SITE.  
WORK TO FIGURED DIMENSIONS ONLY.  
REPORT DISCREPANCIES TO CEL AT ONCE BEFORE PROCEEDING  
COPYRIGHT ACT APPLIES

Planning



Rev.

. .  
. .  
. .  
. .

Date.

. .  
. .  
. .  
. .

By.

. .  
. .  
. .  
. .

Project Title:

STANDARD DETAIL

Drawing Title:

GRP SUBSTATION

Scale: 1:25 @ A3

Date: August 2021

Drawing No:

CEL-STD-SUB-SSE-220

Plot date: 23-Aug-21

Drawn: ST

Checked: JS

Rev: