




- NOTES:**
1. This drawing is to be read in conjunction with all other Integrated Skills drawings, and any other relevant information.
 2. No dimensions are to be scaled from this drawing, but must be taken from site and / or the details.
 3. Unless noted otherwise all dimensions are in millimetres and all levels are in metres from the site datum.
 4. The electronic information from this drawing can not be guaranteed as dimensionally drawn exact. Figured dimensions must be used for setting out and detailing. Integrated Skills logos and company information must be removed from copies if information is re-used.

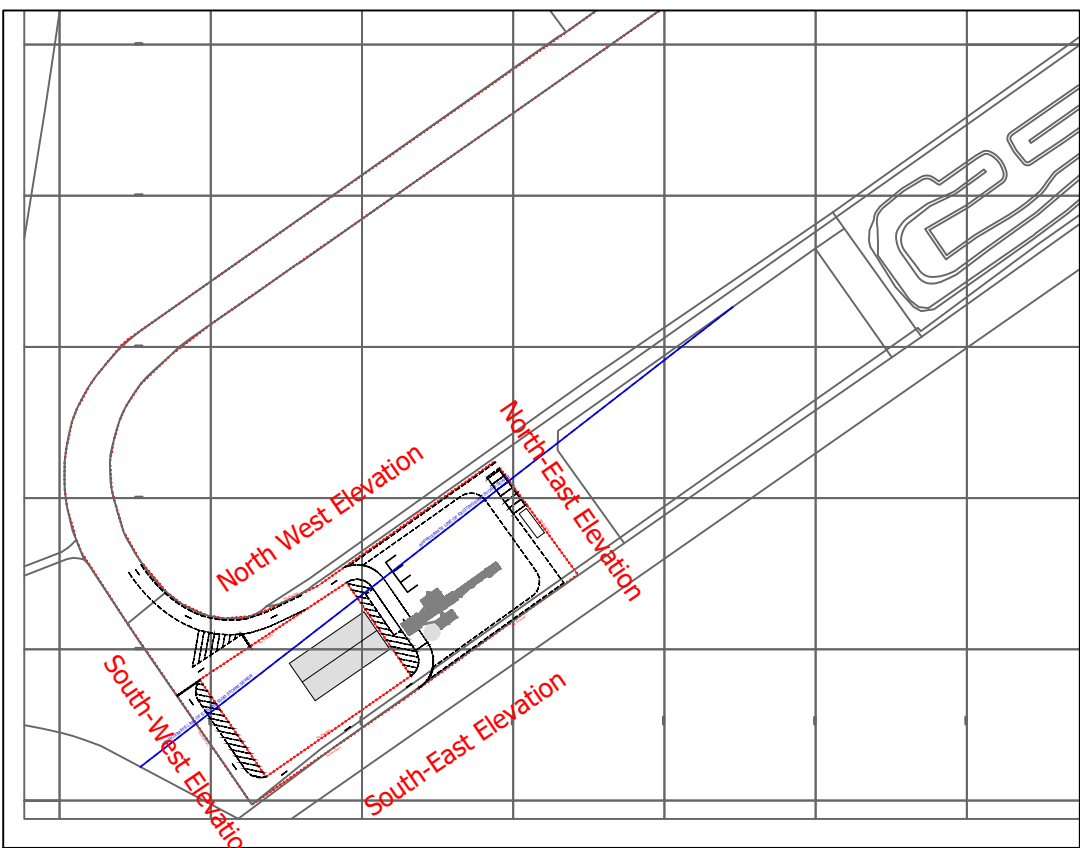

Location Plan


(Scale 1:2500)

Site vehicle tracking has been carried out using the above vehicle. Tracking omitted from this drawing for clarity

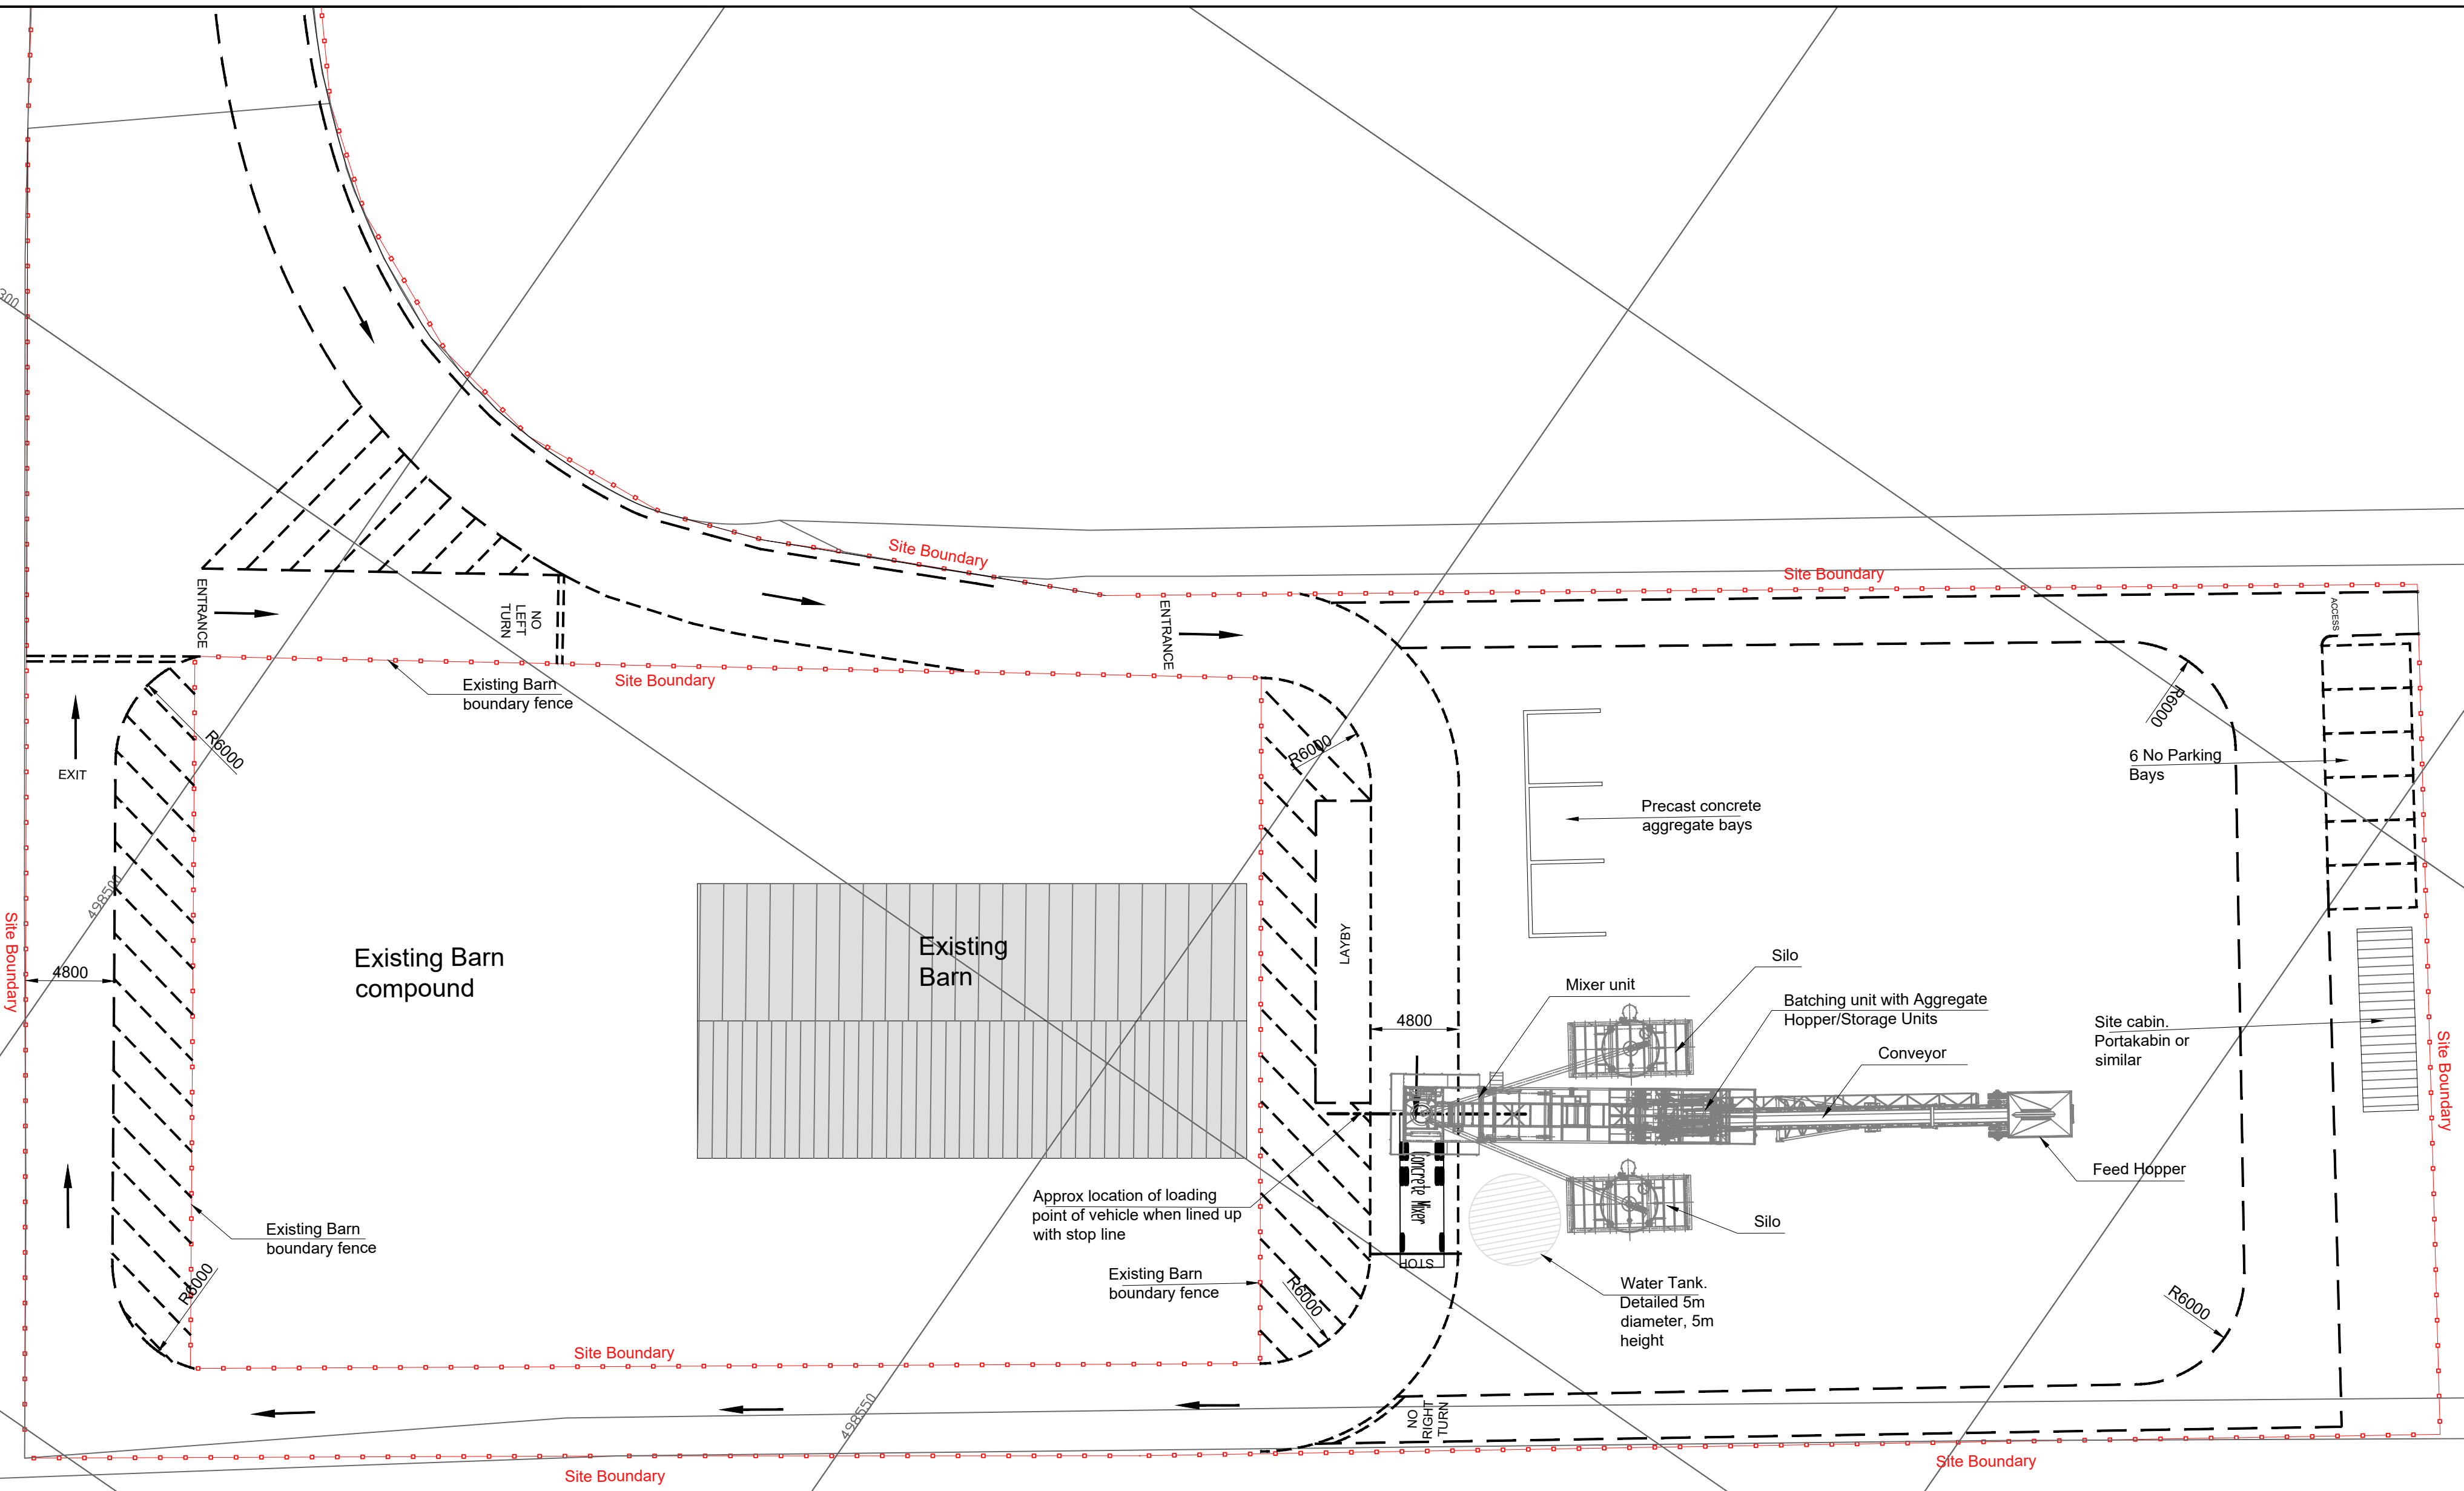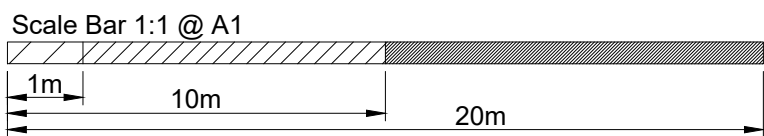


Proposed Site Layout

(Scale 1:250)

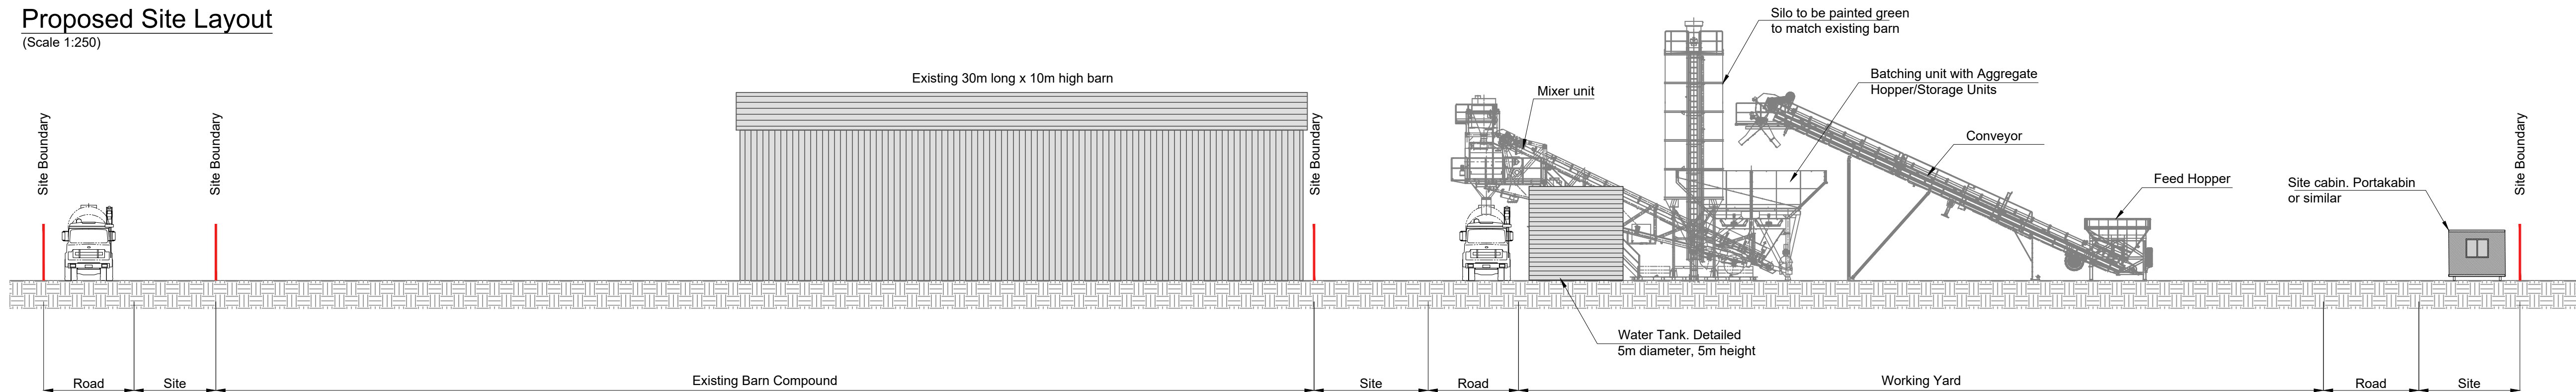

Proposed South-East Elevation

(North West Elevation Similar - Mirrored)
(Scale 1:200)

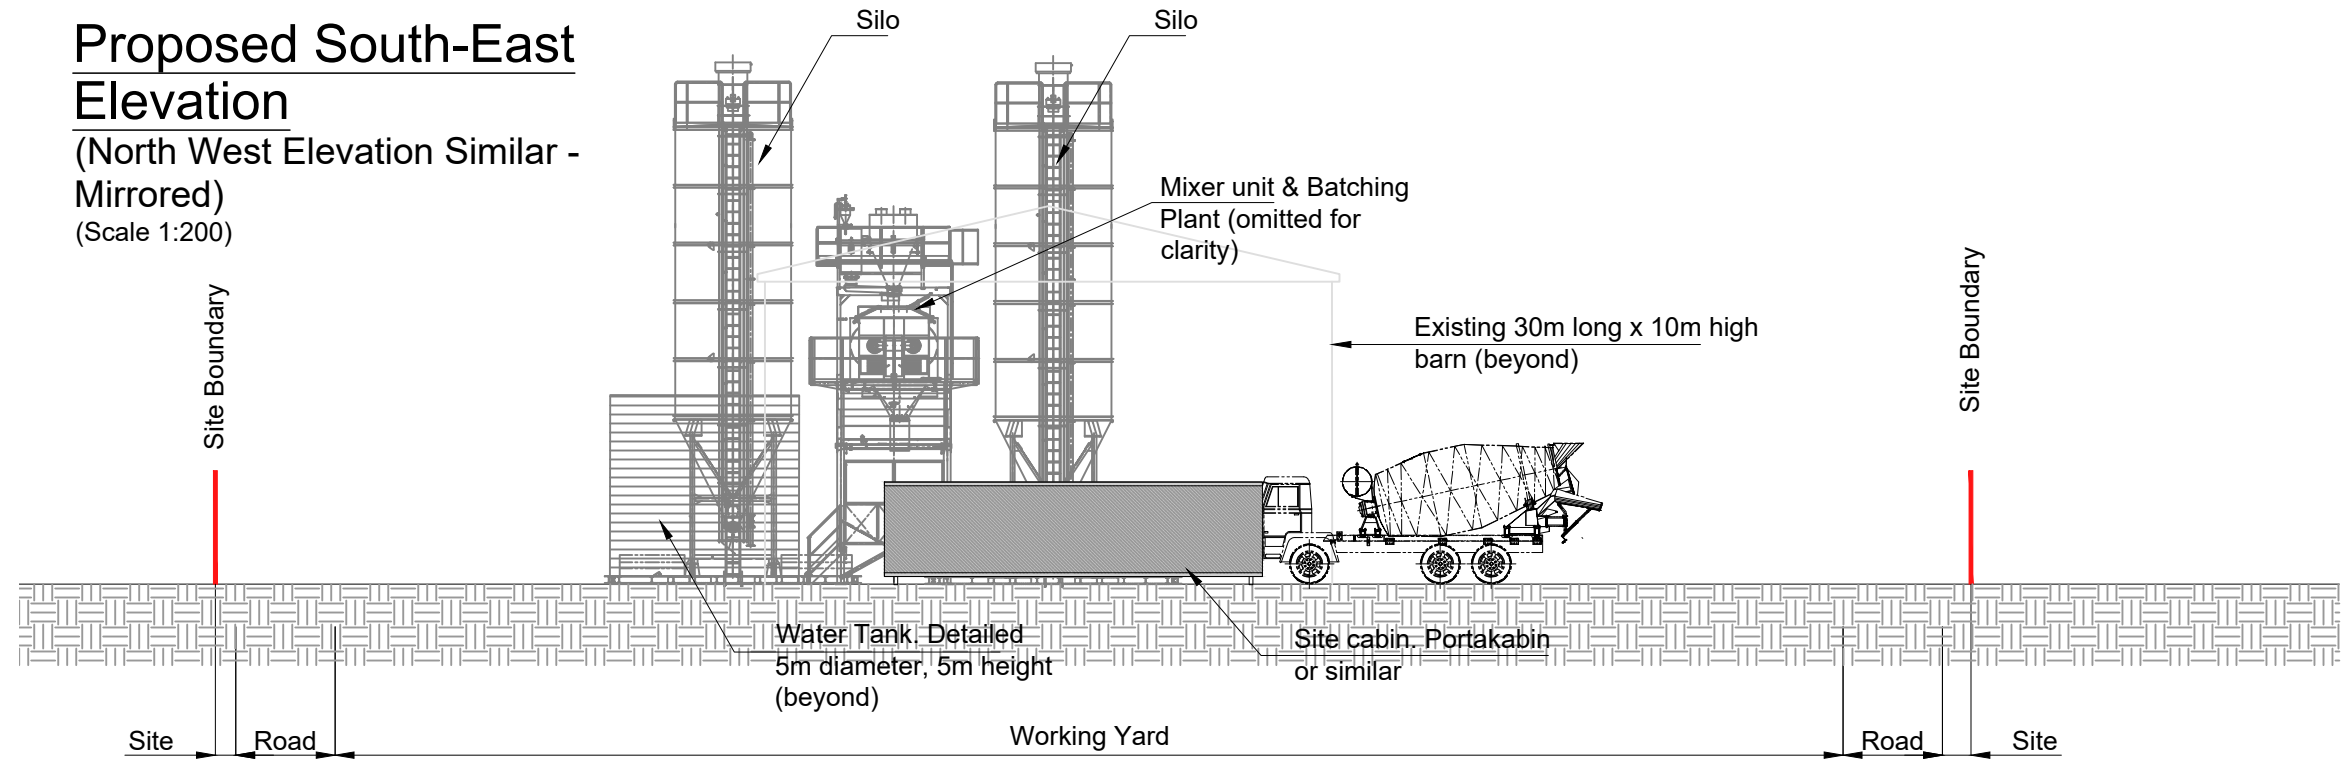


Proposed North-East Elevation

(Scale 1:200)

Proposed South-West Elevation

(Scale 1:200)

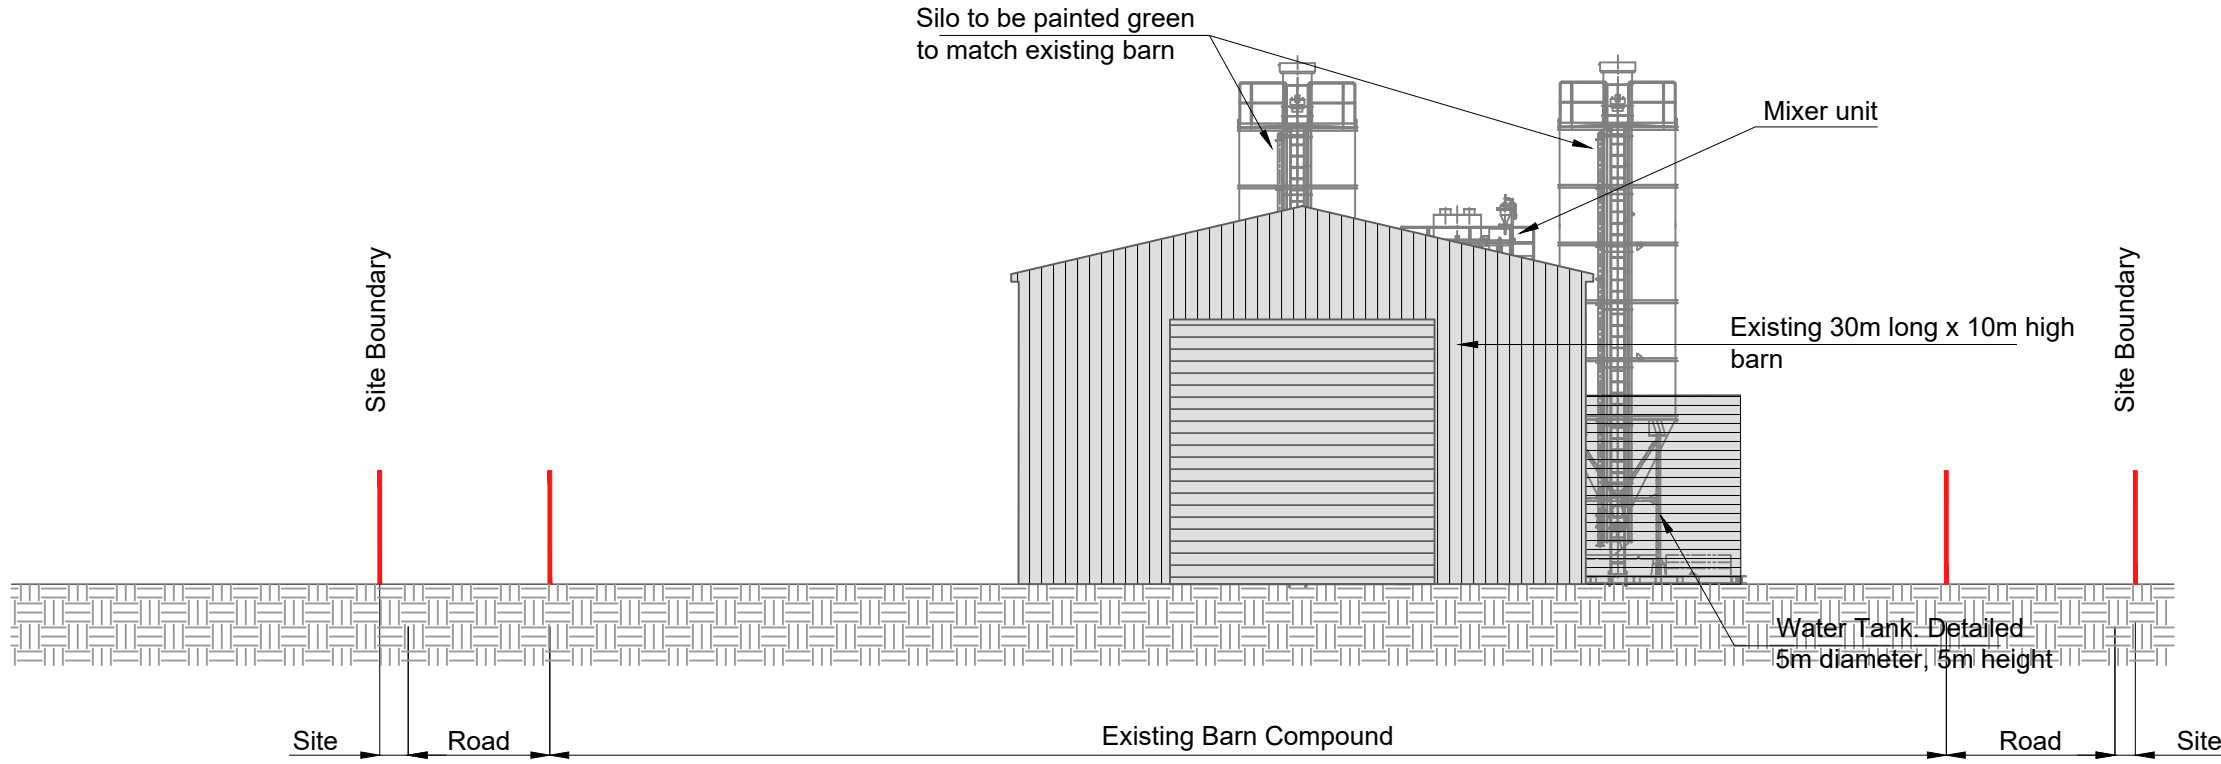

P5	MONITOR REVISIONS TO NOTES	T.W.	A.C.	28.06.18
P4	MINOR REVISIONS TO ARRANGEMENT	D.N.	A.C.	22.02.18
P3	MINOR REVISIONS TO ARRANGEMENT	D.N.	A.C.	14.02.18
P2	DIRECTION OF TRAVEL REVISED	D.N.	A.C.	21.12.17
P1	PRELIMINARY ISSUE	D.N.	A.C.	20.11.17
REV.	DESCRIPTION	DRW	CHK	DATE



BELL HOUSE, 32 BELL STREET, ROMSEY
SOUTHAMPTON, SO51 8GW
TEL: 02380 737 983
EMAIL: ukinfo@integrated-skills.com
(www.integrated-skills.com)

CLIENT	KRM CONCRETE LTD.
PROJECT	LAND AT NORTHWOOD FARM BURDELL ROAD, YAPTON BN18 0HR

DRAWING				PROPOSED CONCRETE PLANT INDICATIVE SITE LAYOUT AND ELEVATIONS			
DRAWN BY:		D.G.N.		DATE		NOV 17	
CHECKED BY:		A.C.		SCALE		1:200,1:250@A1	
DRAWING STATUS				PRELIMINARY			
DRAWING NO.				8975 / 200		REV. P5	

SAFETY, HEALTH AND ENVIRONMENTAL HAZARD INFORMATION BOX
THE HAZARDS NOTED BELOW ARE IN ADDITION TO THE NORMAL HAZARDS AND RISKS FACED BY A COMPETENT CONTRACTOR WHEN DEALING WITH THE TYPE OF WORKS DETAILED ON THIS DRAWING.
CONSTRUCTION RISKS
• note ---
MAINTENANCE/ CLEANING RISK
• note ---
DEMOLITION RISKS
• note ---