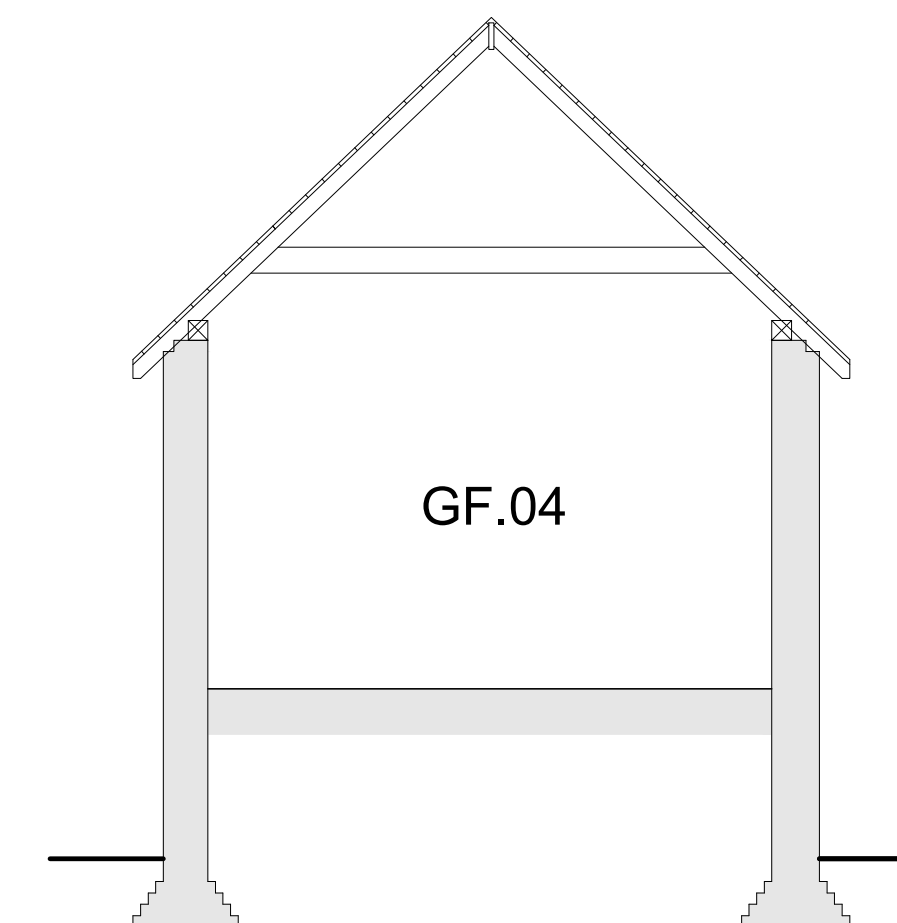
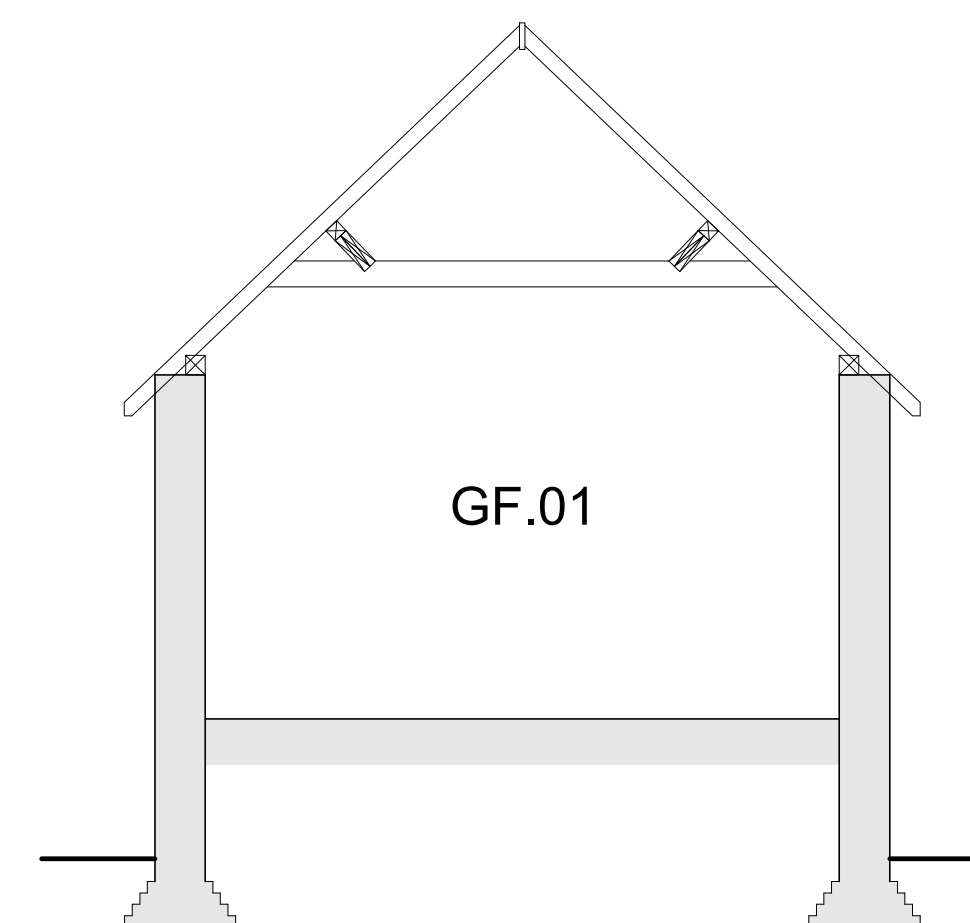
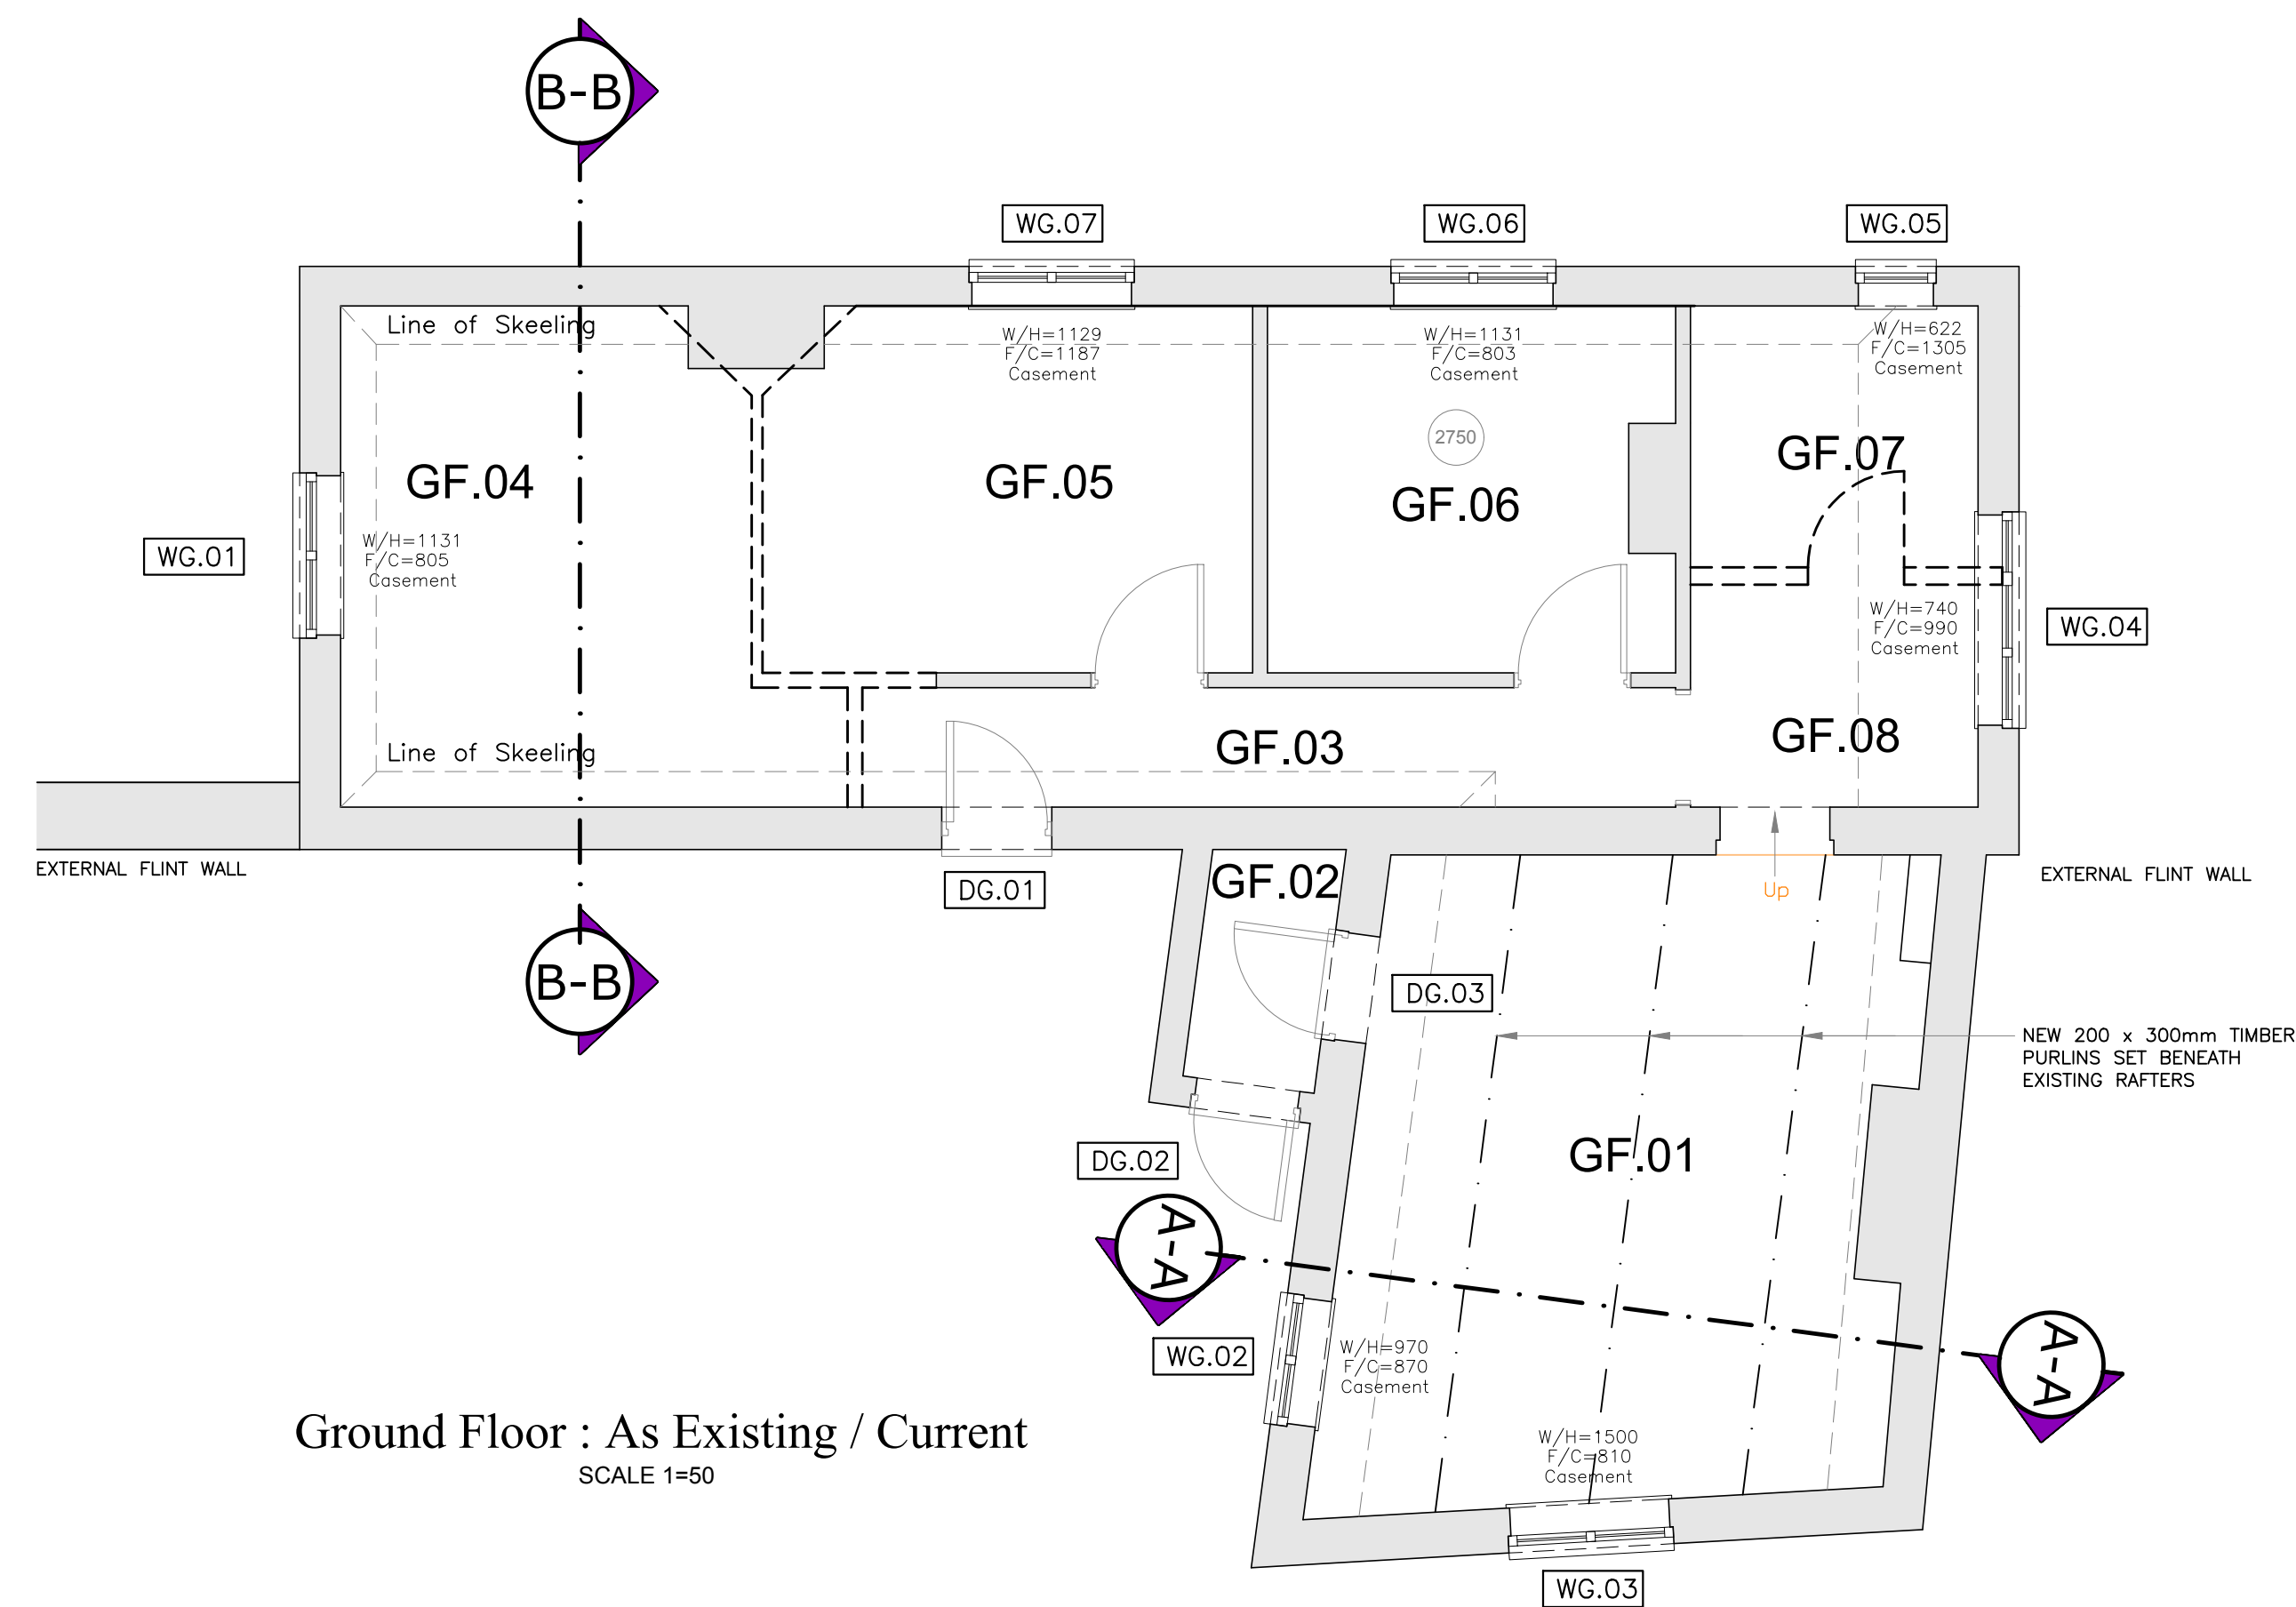


Notes:
All dimensions must be checked/verified on site.
No responsibility or liability is accepted for CDM unless otherwise agreed in writing.

	Date	Revisions

Client	Mr G.Love
Job Title	Climping Mill Project

Drawing Title
Mill Cottage
Ground Floor Plan
As Original Form and
As Existing / Current

**Architectural & Historic
Buildings Consultants**
Mob: 07909 544908
Email: info@dgc-consultants.com
Web: www.dgc-consultants.com

Date 17/06/2018 Drawn By KL
Scale 1:50 @ A1 (as illustrated)



Drg. No.	Rev.
DGC-21815/MC01	-