


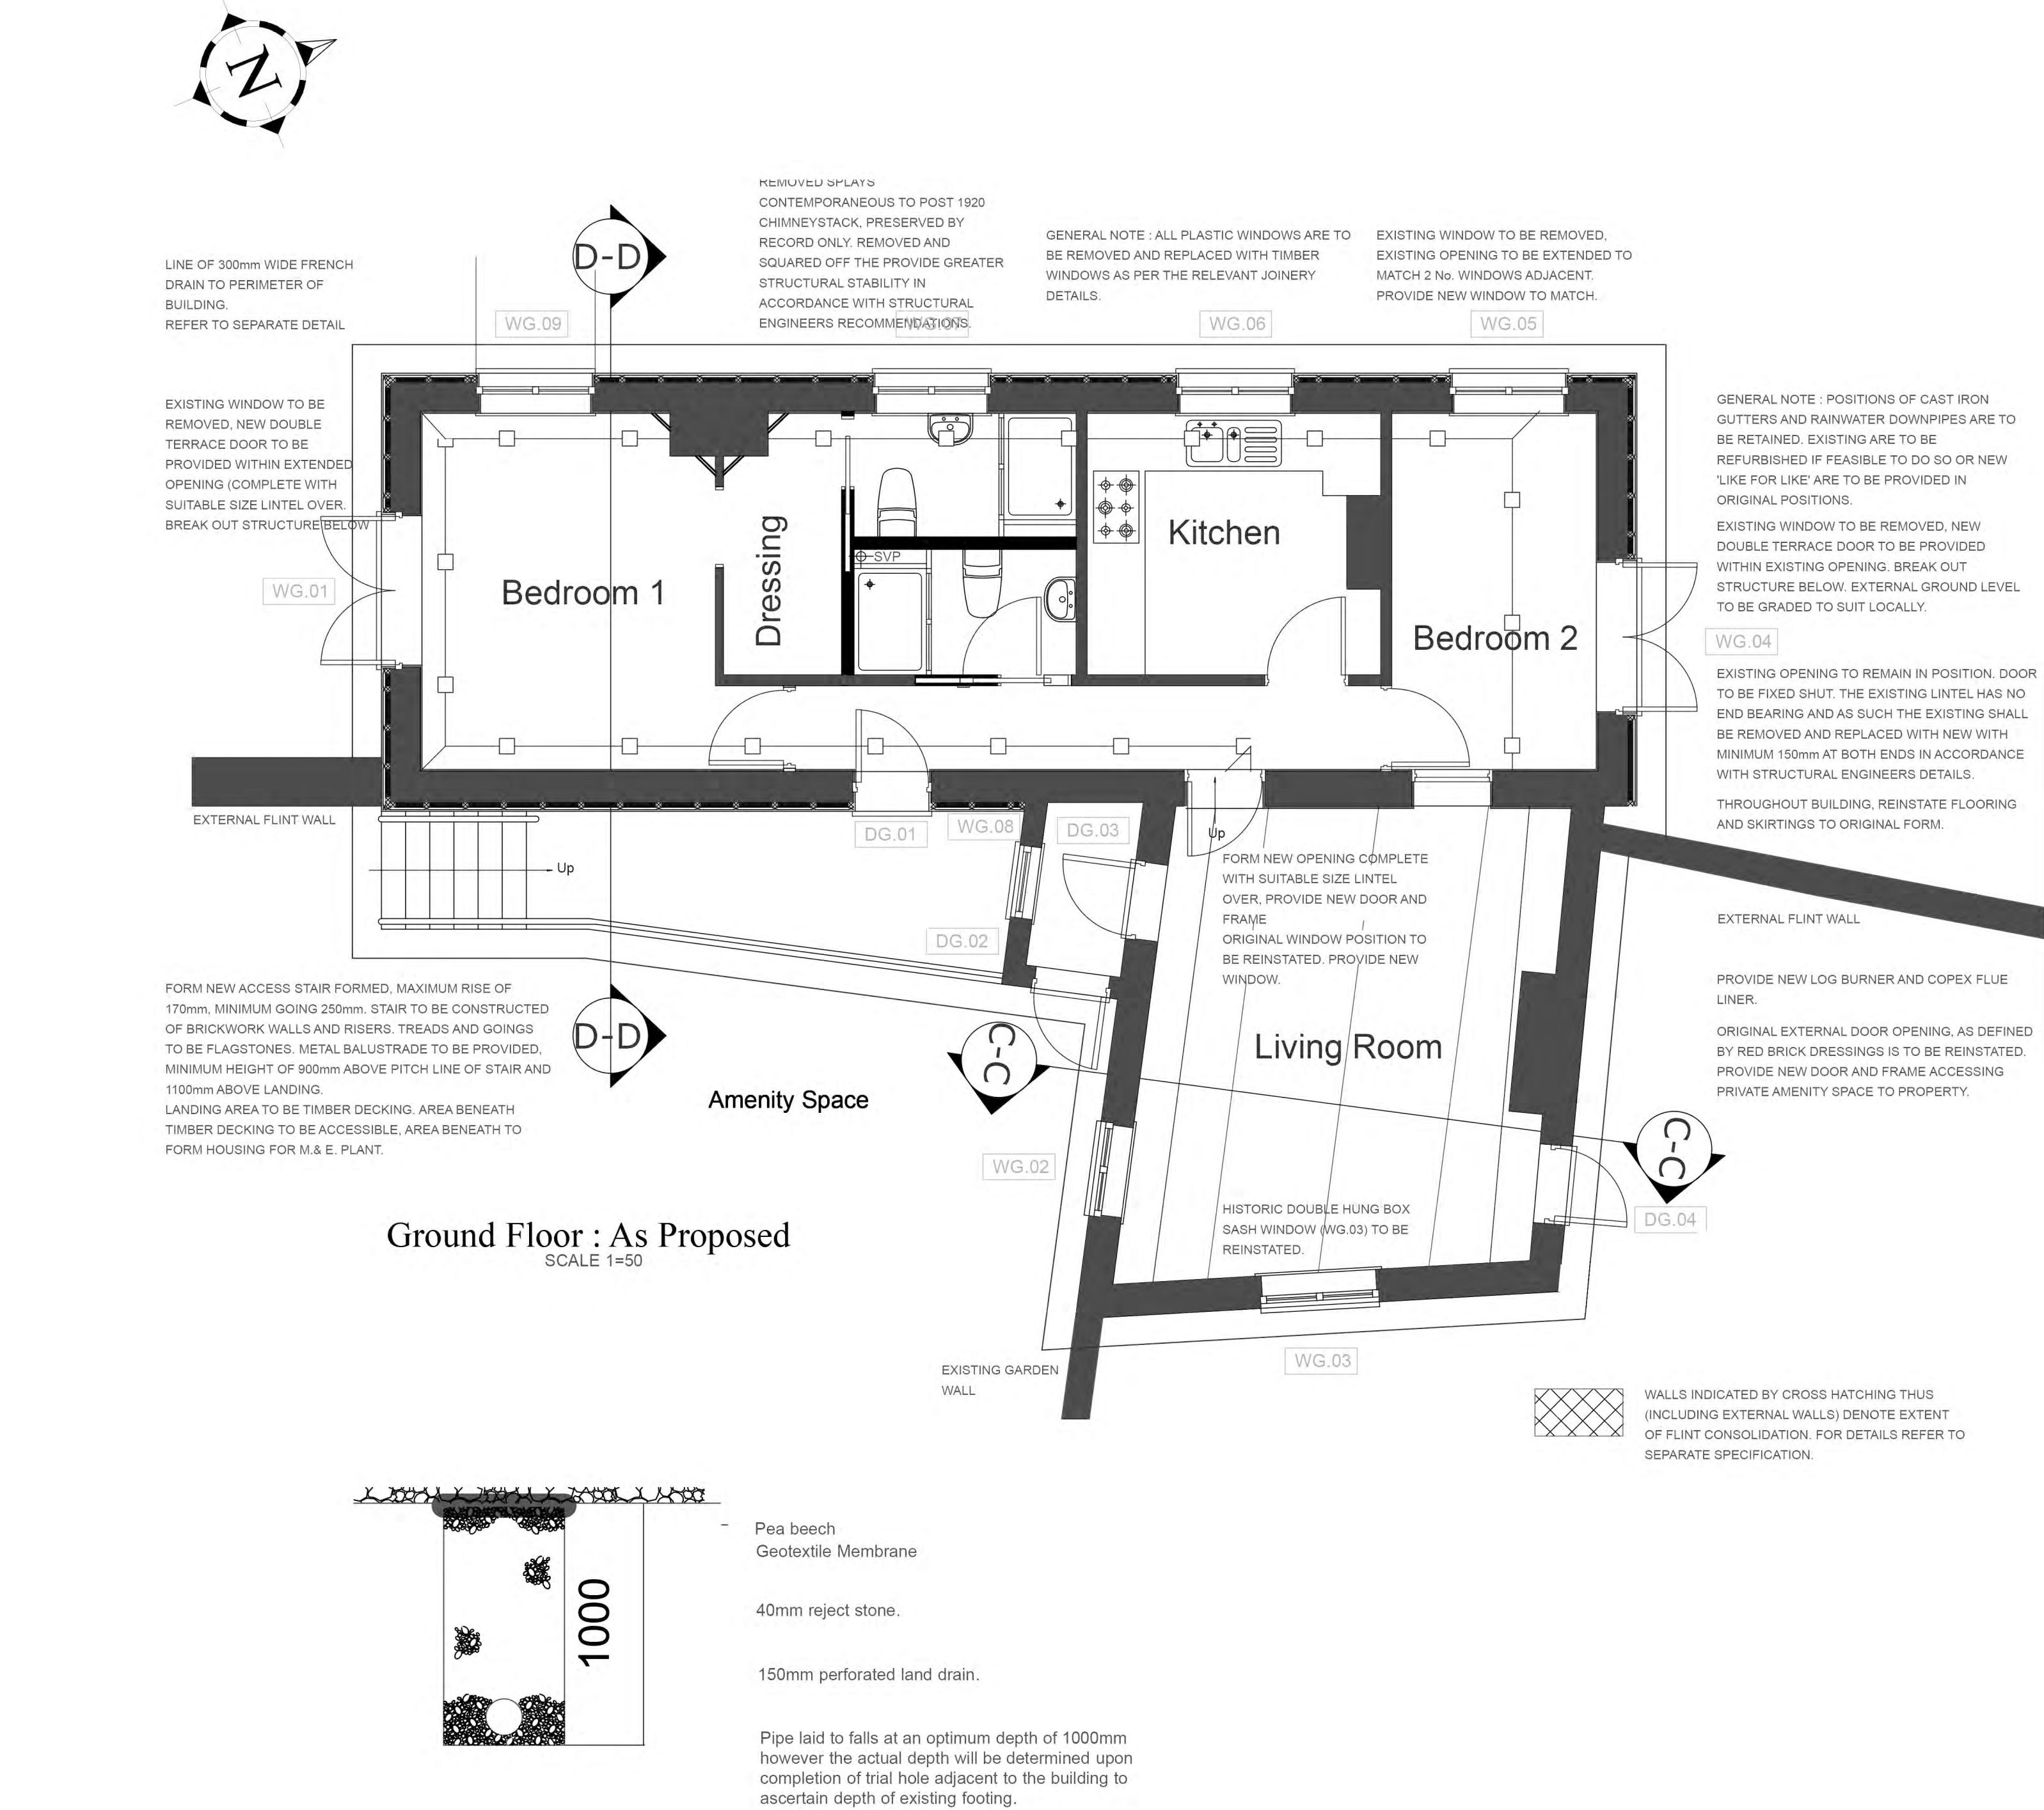

B.	05.03.19	Revised Amenity Space
A.	05.10.17	General Amendments
	Date	Revisions

Client

Mr G.Love

Job Title

Climping Mill Project

Drawing Title

Mill Cottage
Ground Floor Plan
As Proposed

Date 17/06/2018 Drawn By KL

Scale 1:50 @ A1 (as illustrated)

Drg. No. Rev.
DGC-21815/MC04 B

C Copyright

841 x 594mm A1

