


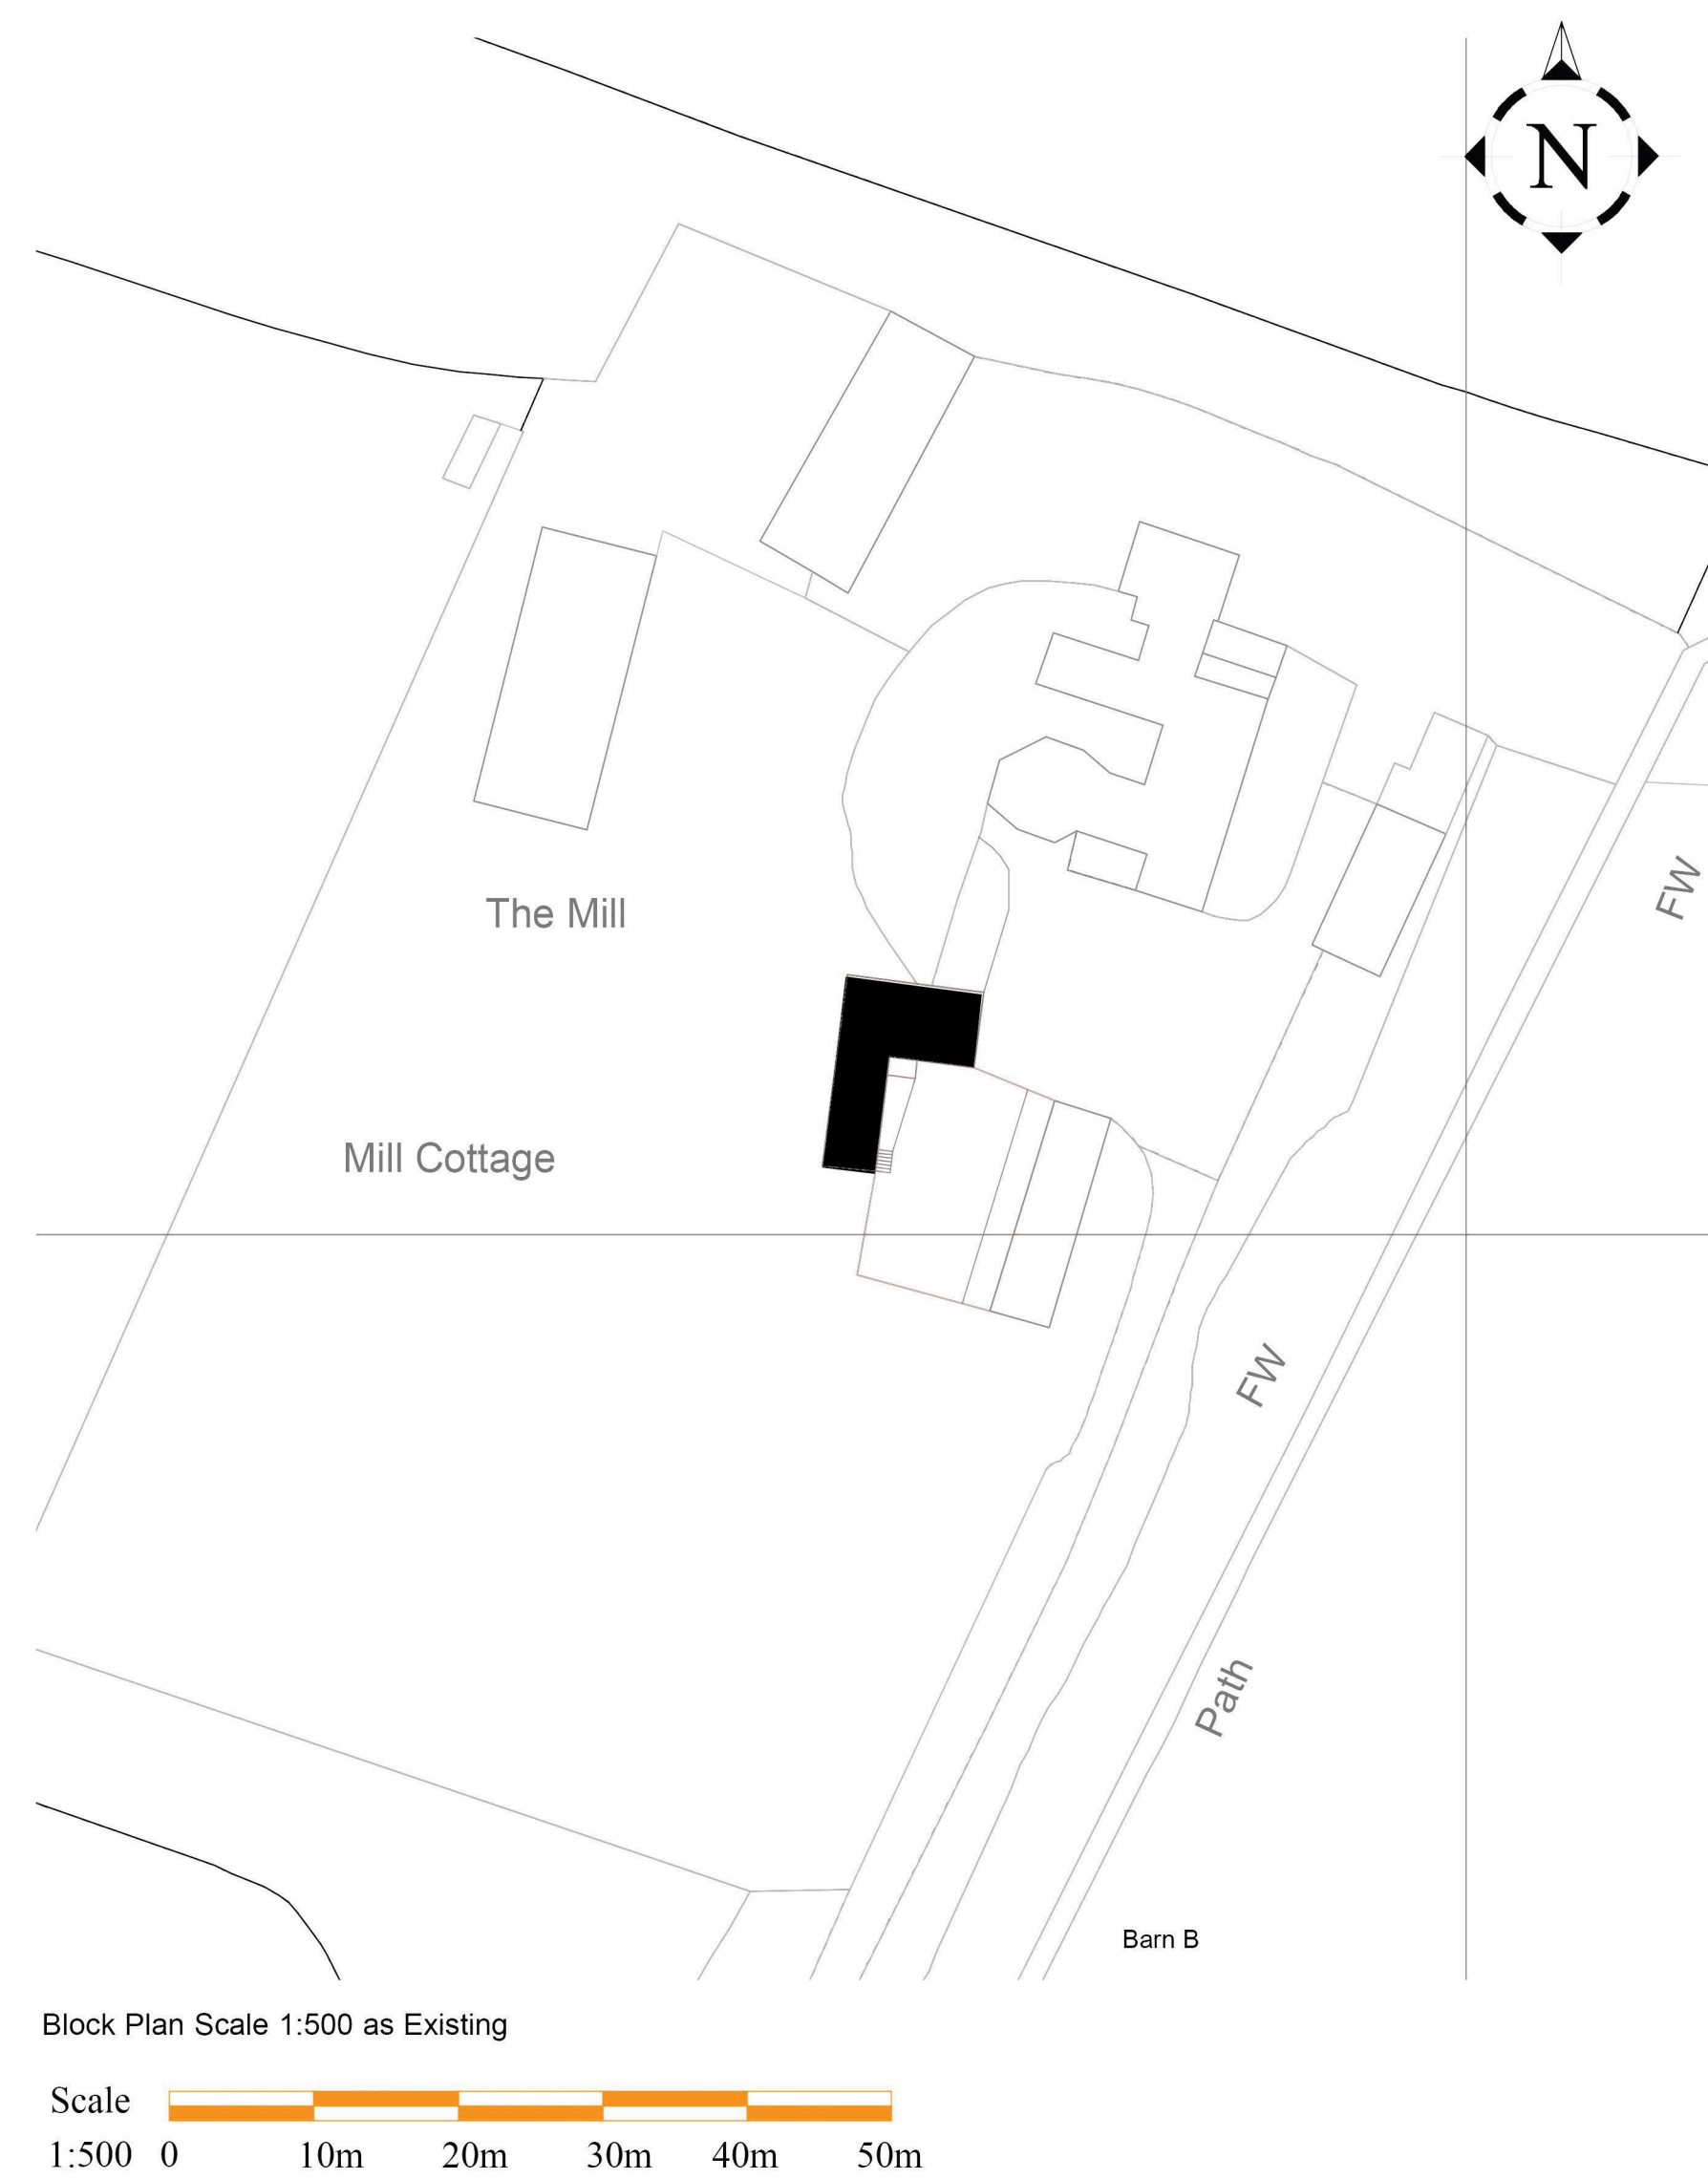

Clymping Mill Site Plan Scale 1:500



Notes:
All dimensions must be checked/verified on site.
No responsibility or liability is accepted for CDM unless otherwise agreed in writing.

	Date	Revisions

Client

Mr G Love.

Job Title

Clymping Mill
Clymping.


Drawing Title

Site Plan & Block Plan Mill Thatch

Architectural & Historic Buildings Consultants

Mob: 07909 544908
Email: info@dgc-consultants.com
Web: www.dgc-consultants.com

Date 30/01/2015 Drawn By DJG
Scale ~~1:100~~ @ A1 (as illustrated)

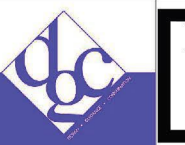

Drg. No.	Rev.
DGC21815-MT10	D