


REVISION NOTES

Rev	Date	Description	Drw	Chk
-----	------	-------------	-----	-----

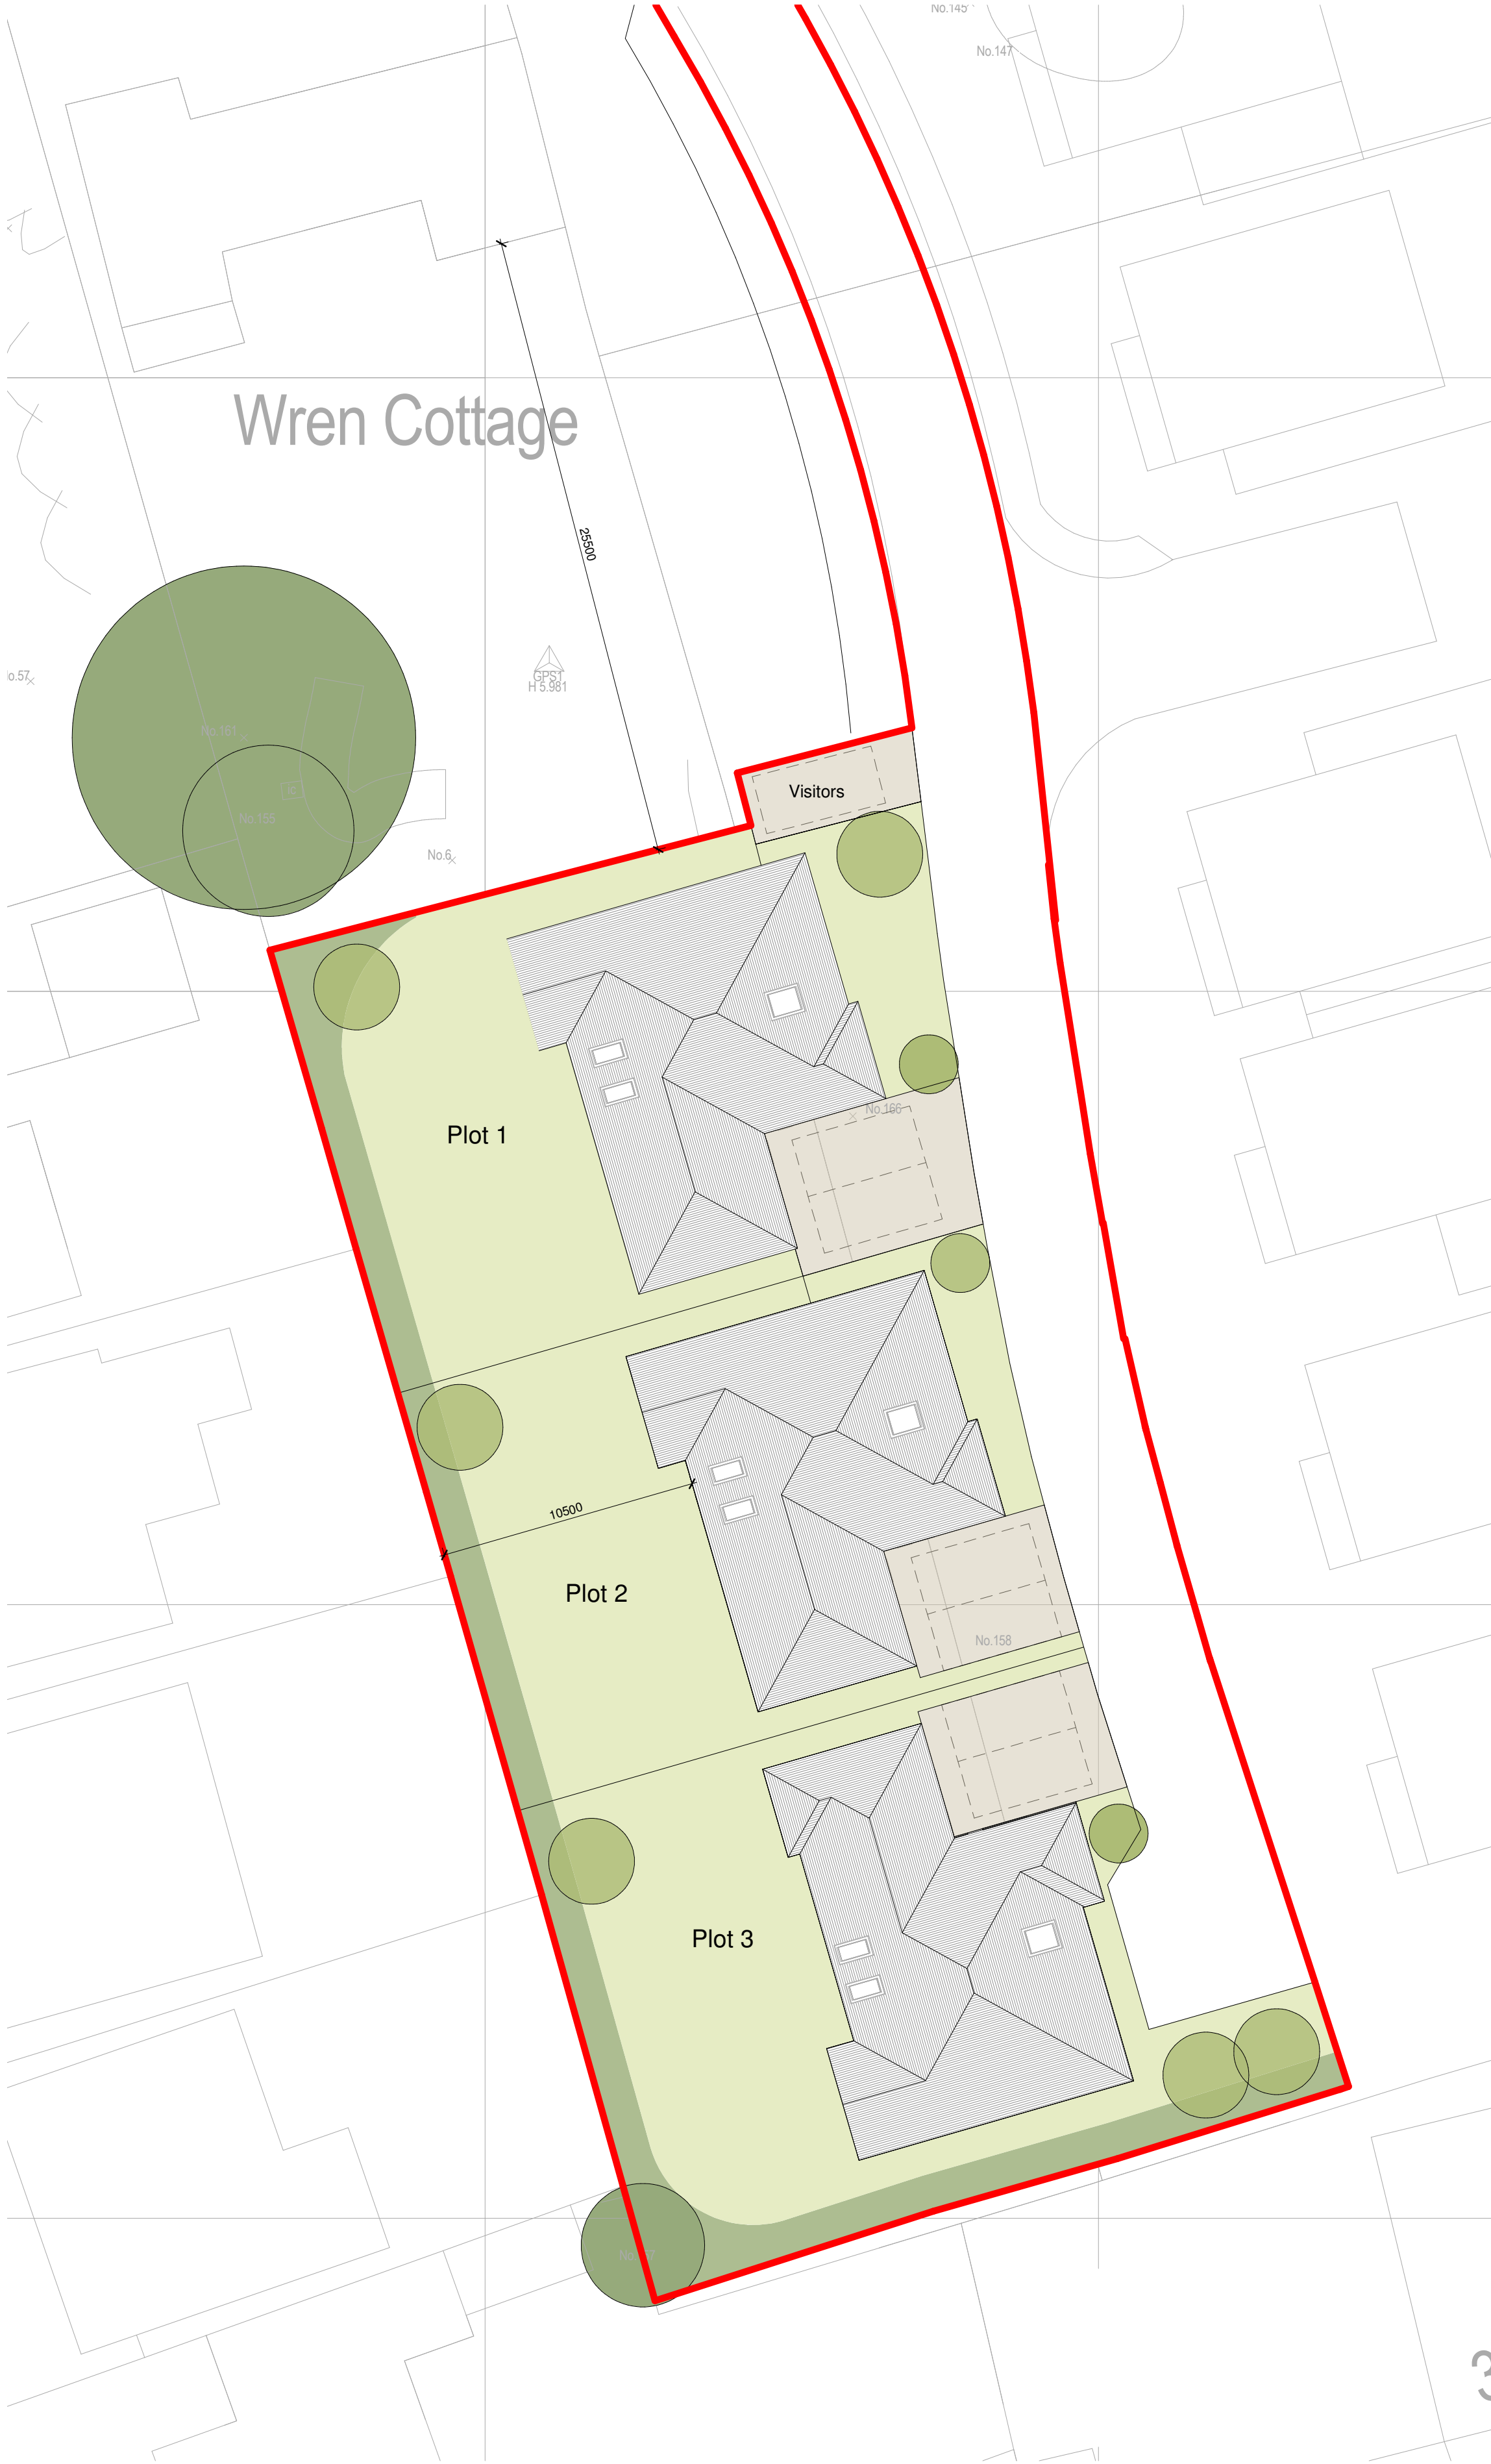

Accommodation Schedule;

- 3 no 3 Bed Bungalows
- Plus Integral garages (counted as 0.5 parking spaces)
- 2 no surface parking spaces.
- Gardens 10.5m deep.
- Access from adjacent site.
- Retaining ecological enhancements from previous application.

WLA.

WLAWilliamsLester.

1 Star Lane, Ringwood, BH24 1AL
www.williamslester.com 01425 485234 mail@williamslester.com

Client

Principal Estates Ltd

Project
Land at Wren Cottage
Horsmere Green Lane, Climping, BN17 5QZ

Title

Proposed Site Plan

Scale A2 @ 1 : 200

Revision Drawing Status

Planning Approval

Suitability Suitability Description

Information

Drawing No.

6099-WLA-XX-ZZ-DR-A-0005

1 0 Site Plan
1 : 200

0m 10m 20m 30m
1:200

