


Notes:
All dimensions must be checked/verified on site.
No responsibility or liability is accepted for CDM unless
otherwise agreed in writing.




Ground Floor : Original Form
SCALE 1=50




Images outlining the situation 'As Current'
FOR FURTHER DETAILS OF 'AS EXISTING' & 'AS CURRENT' SITUATIONS,
REFER TO ASSOCIATED H&R REPORT APPENDICES 147-12C

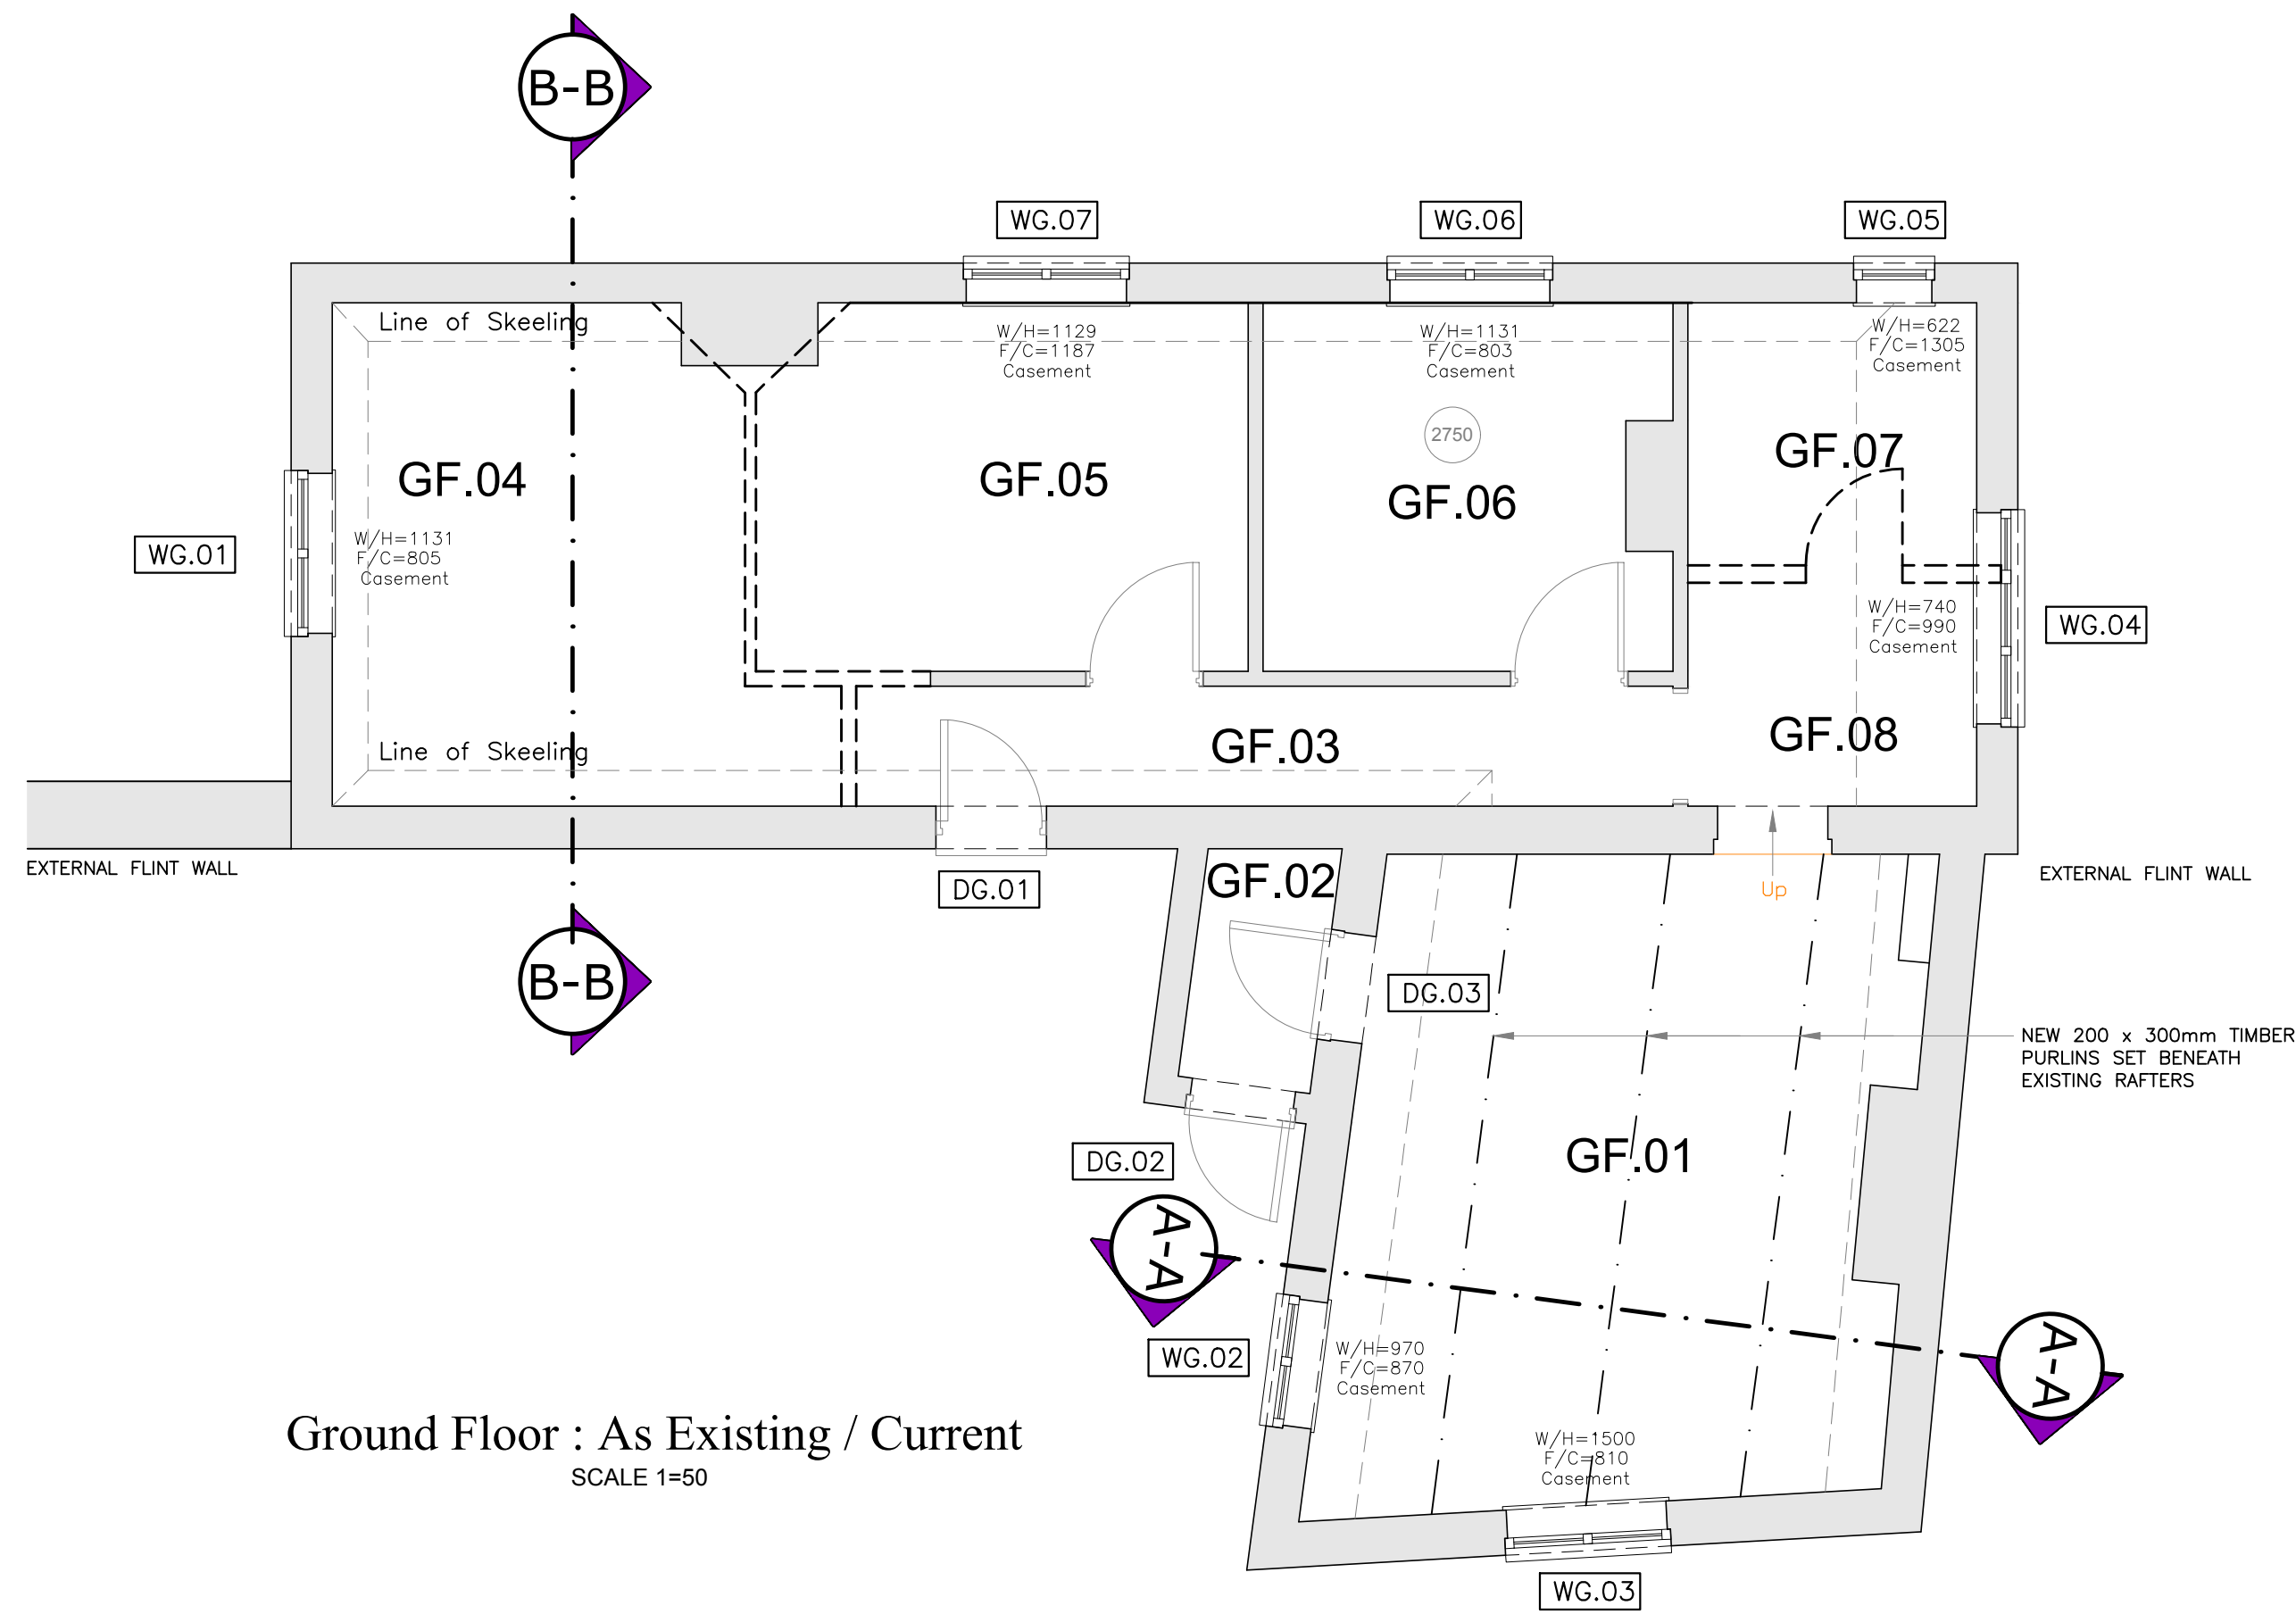

Ground Floor : As Existing / Current
SCALE 1=50

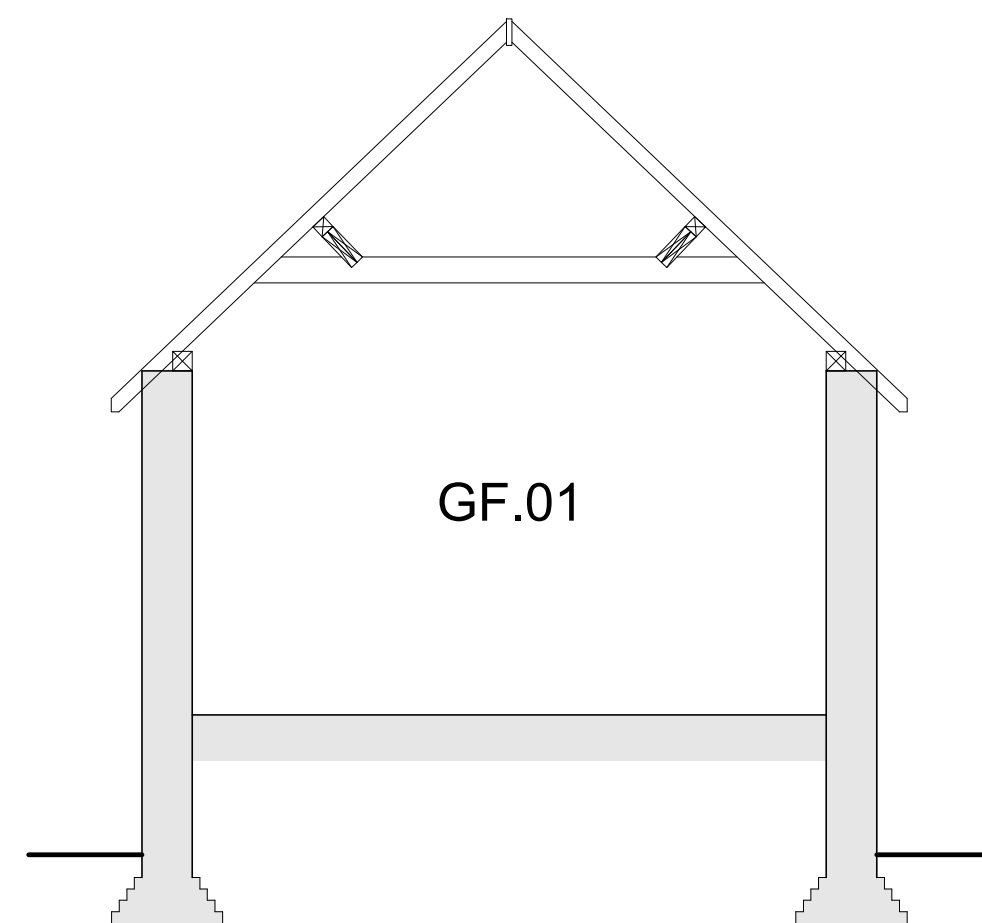

Section A-A : As Existing
SCALE 1=50

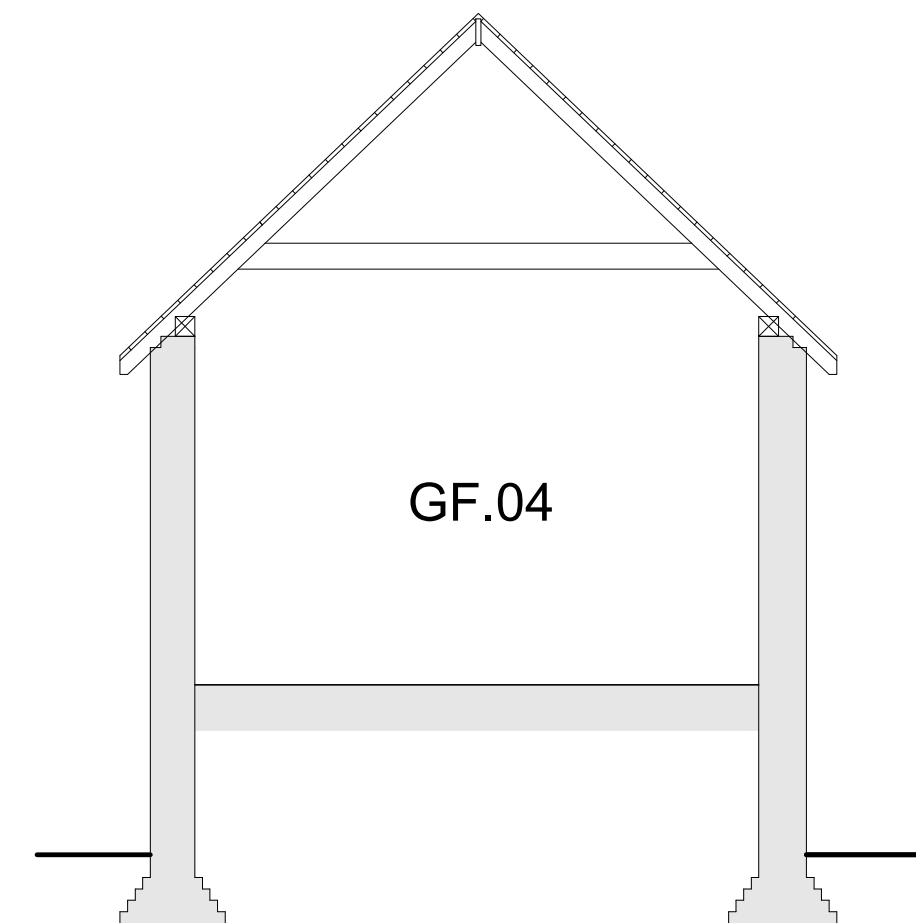

Section B-B : As Existing
SCALE 1=50

Scale
1:50 0 1m 2m 3m 4m 5m

Date	Revisions

Client
Mr G.Love
Job Title
Climping Mill Project

Drawing Title
**Mill Cottage
Ground Floor Plan
As Original Form and
As Existing / Current**

**Architectural & Historic
Buildings Consultants**
Mob: 07909 544908
Email: info@dgc-consultants.com
Web: www.dgc-consultants.com

Date 17/06/2018 Drawn By KL
Scale 1:50 @ A1 (as illustrated)

Drg. No.	Rev.
DGC-21815/MC01	-