




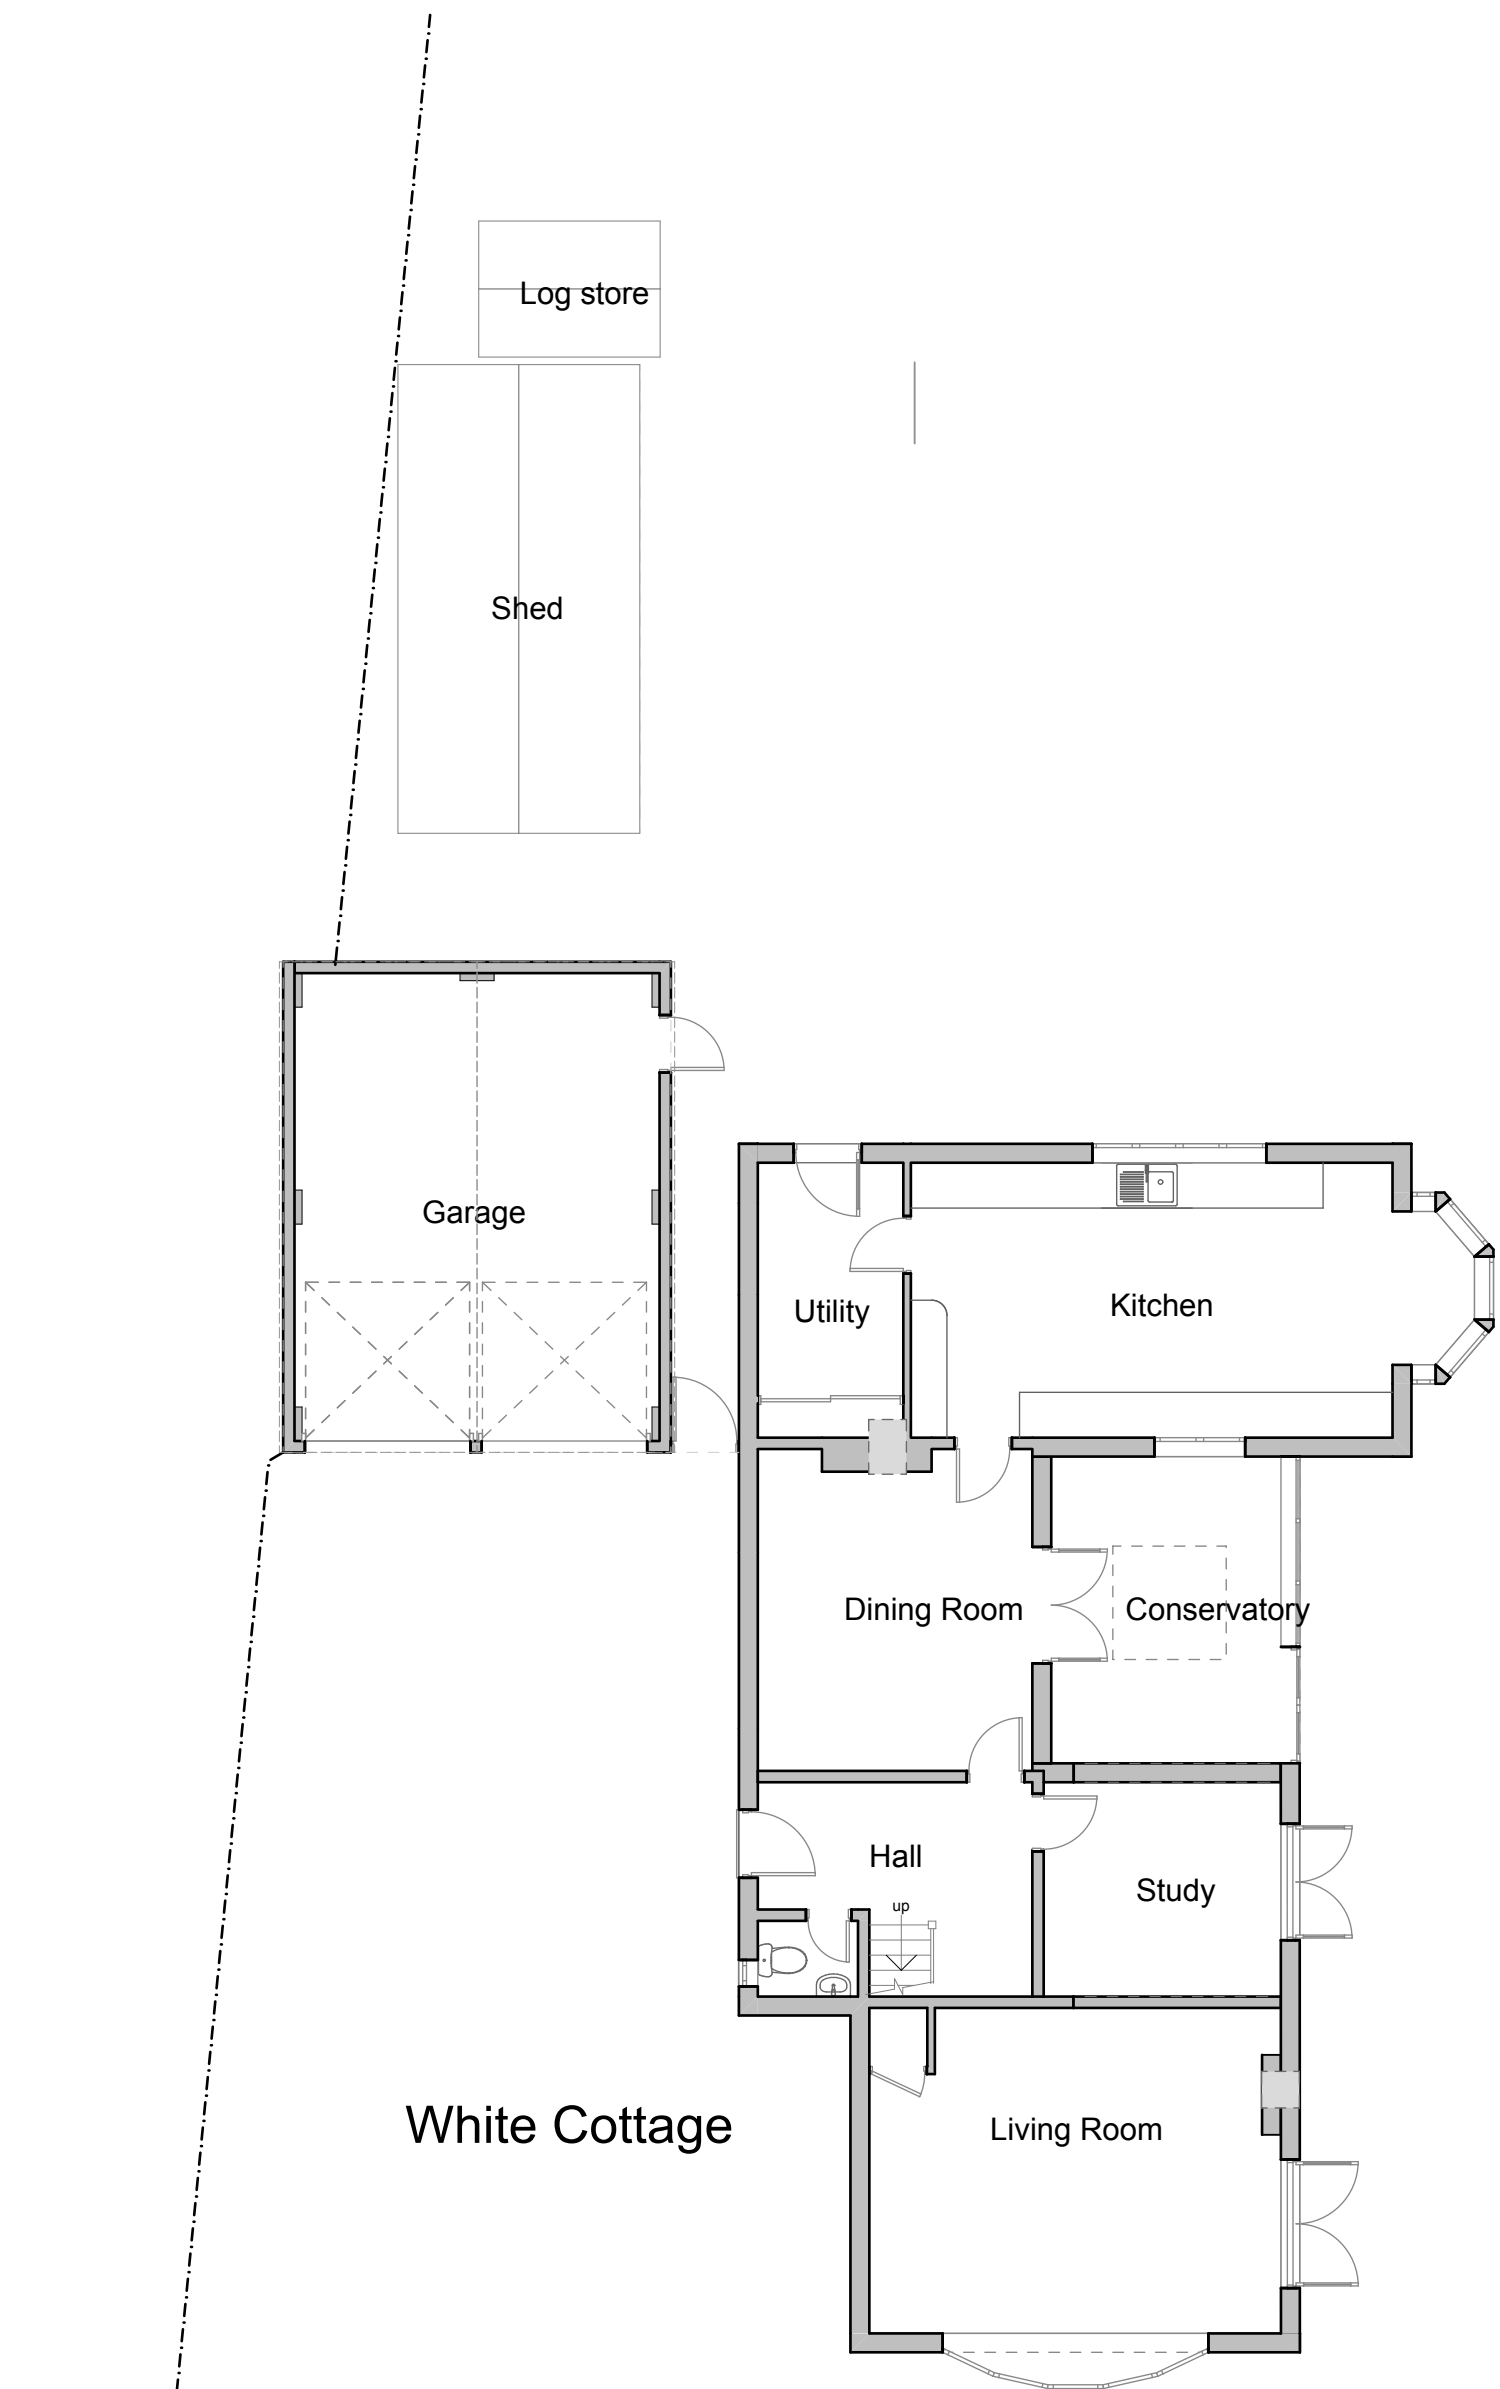

Ground Floor

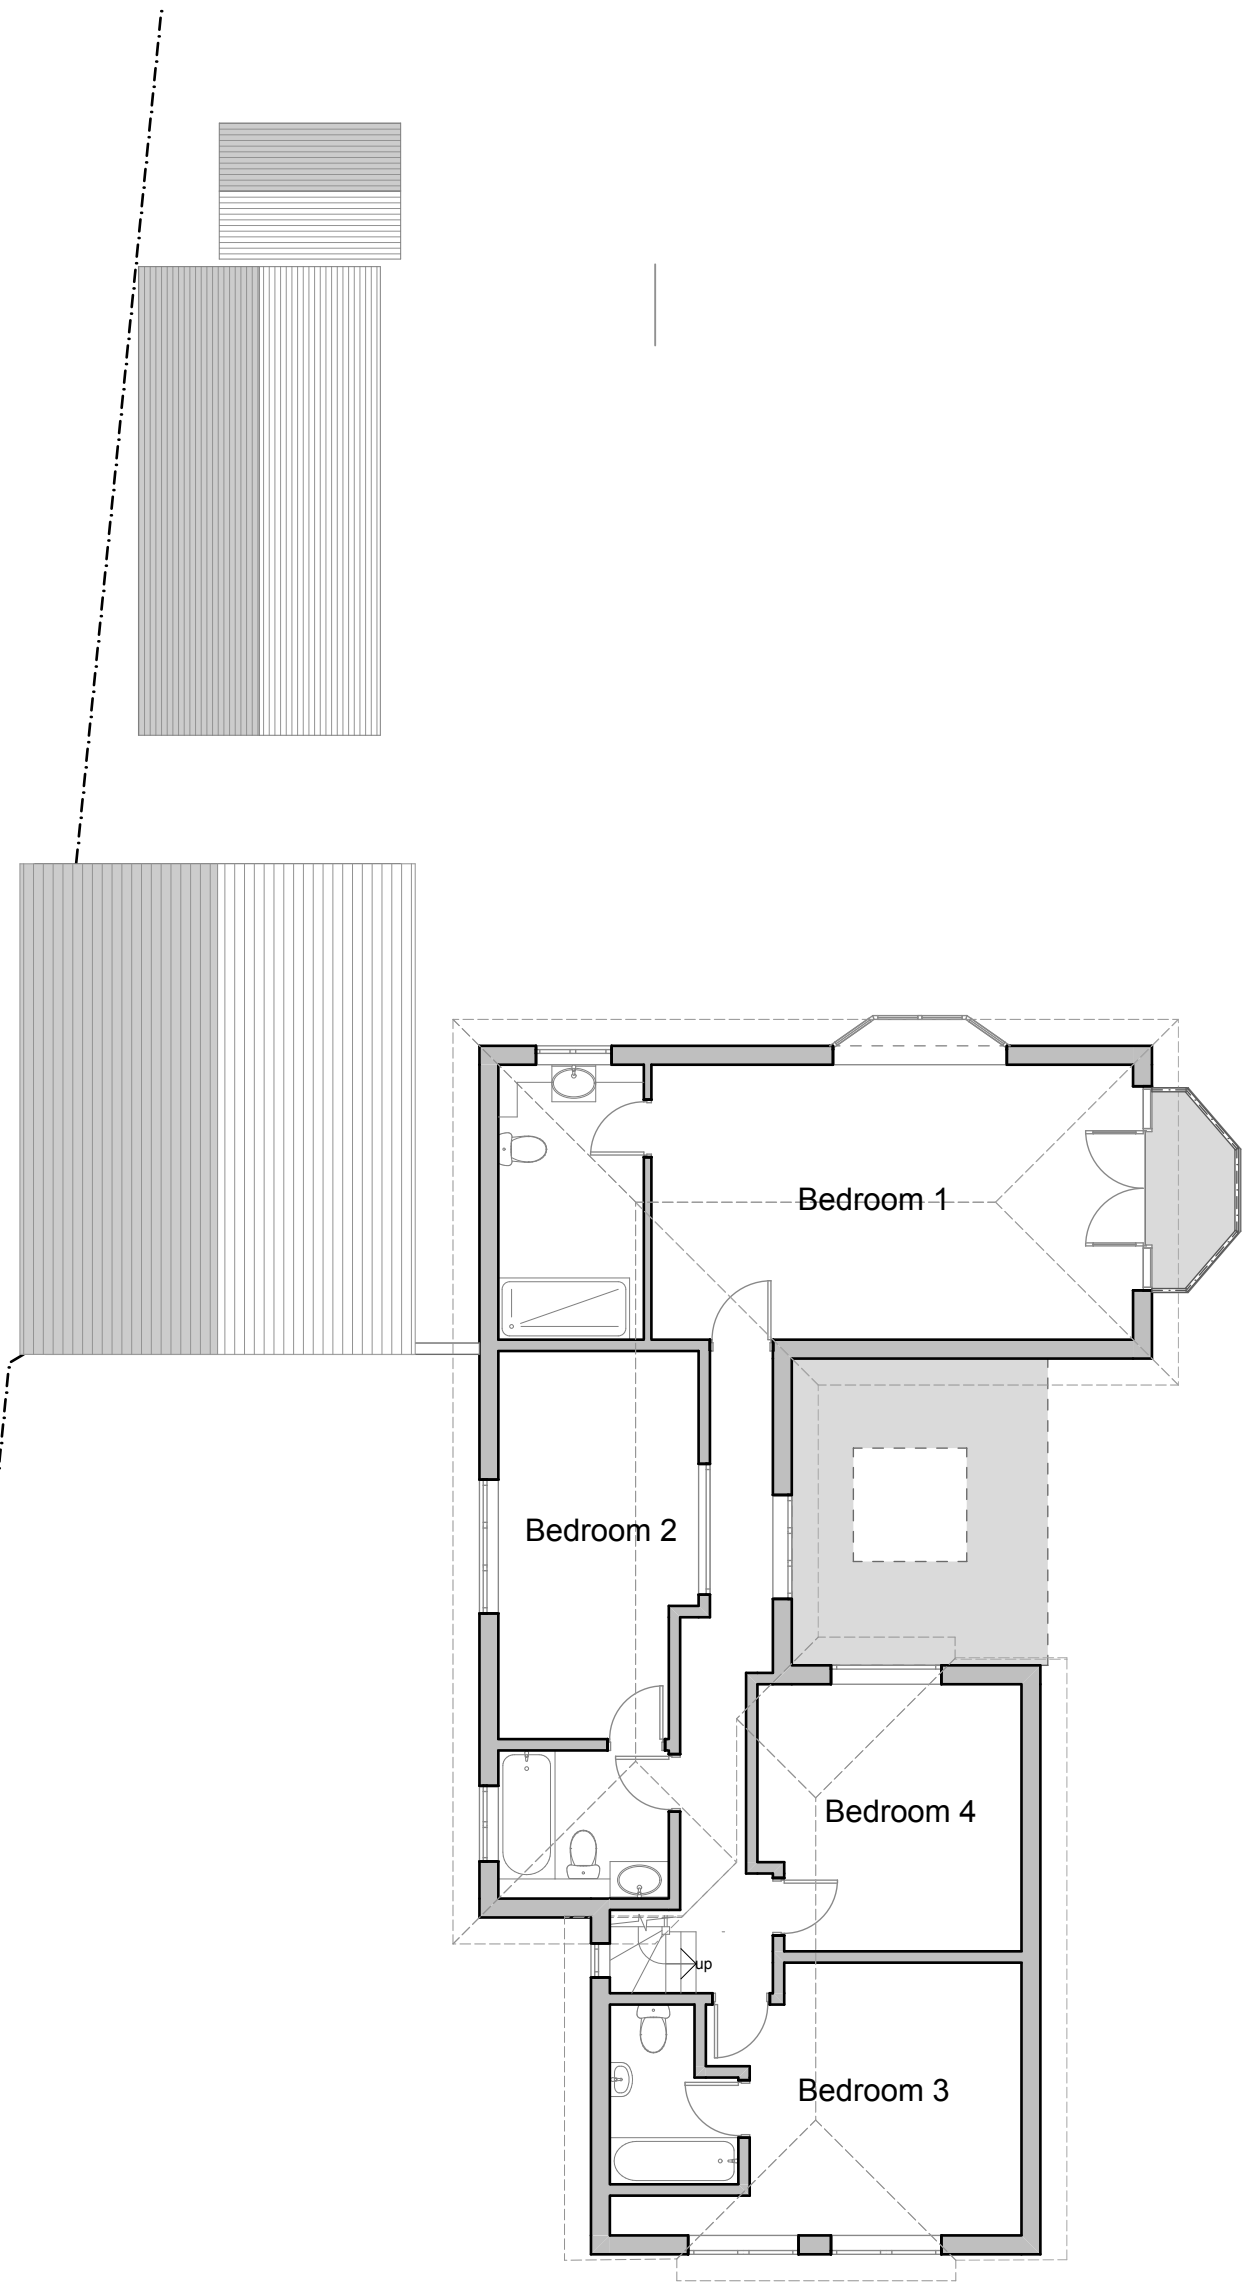


First Floor

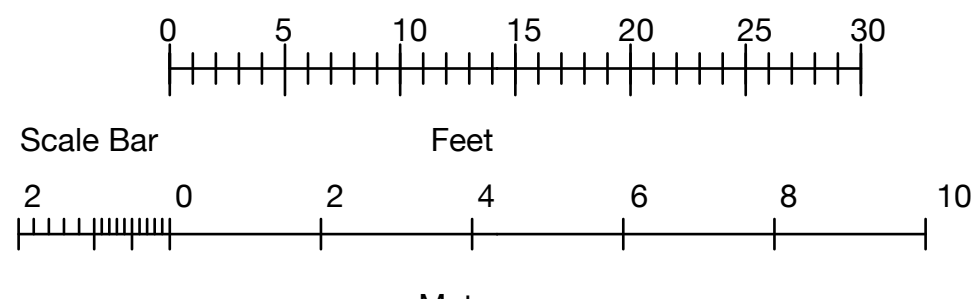

North Elevation



South Elevation

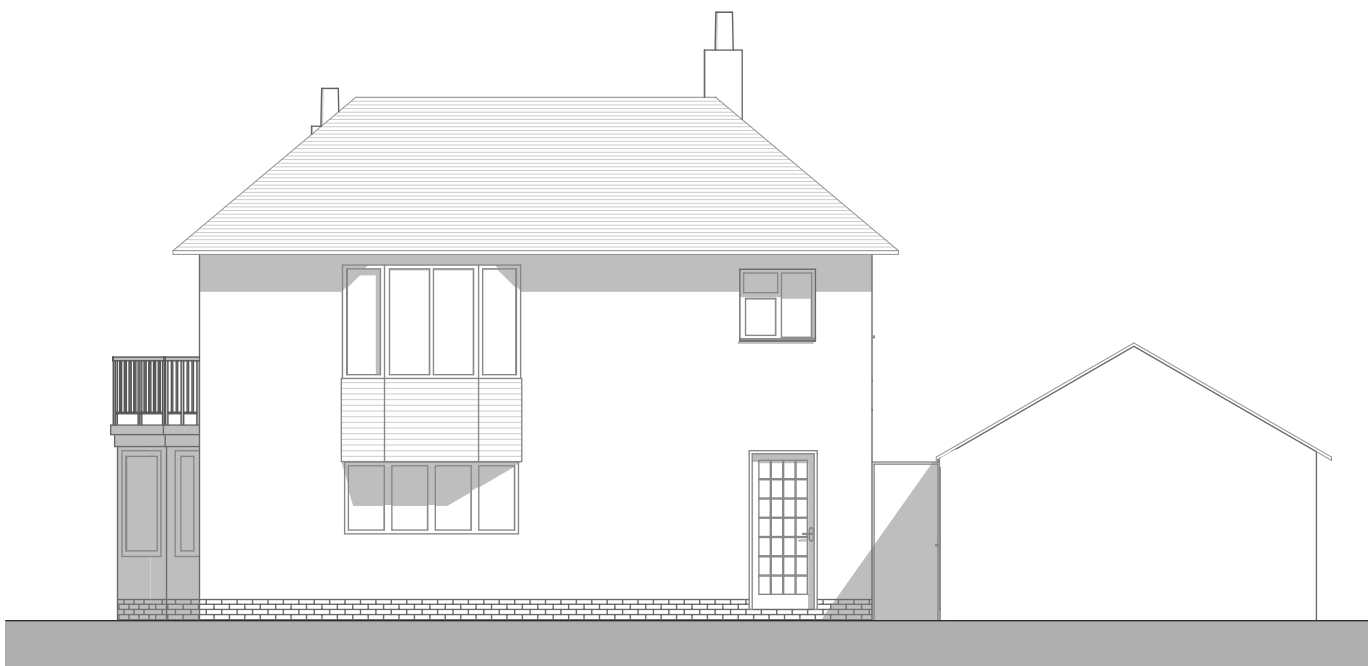

East Elevation



West Elevation

This drawing is the property of Fuller Associates and is not to be copied reproduced, retained or disclosed to any unauthorised person either wholly or in part without prior consent. Do not scale from this drawing except for Planning purposes. Use all figured dimensions only. All figured dimensions to be checked on site prior to construction. All discrepancies, errors and omissions to be reported to Fuller Associates prior to construction. Layout and dimensions of existing building to be checked on site.

**FULLER**  
ASSOCIATES

Chartered Surveyors • Architectural Design  
tel: 01903 885444 email: info@a-fuller.co.uk  
www.andrewfuller.co.uk  
Norton Studio, School Lane, Arundel, West Sussex, BN18 9DR



Job Title **White Cottage**  
**Climping BN17 5RQ**  
**Alterations and new garage**  
Client **Mrs A Trisnan**

Drawing Name  
**Plans - Existing**

Drawing Status  
**Planning**

Drawn by **AF** Date  
Checked by Date

Drawing Scale  
**1:00 at A1, 1:200 at A3**

Drawing No Status Revision  
**181432/01**