

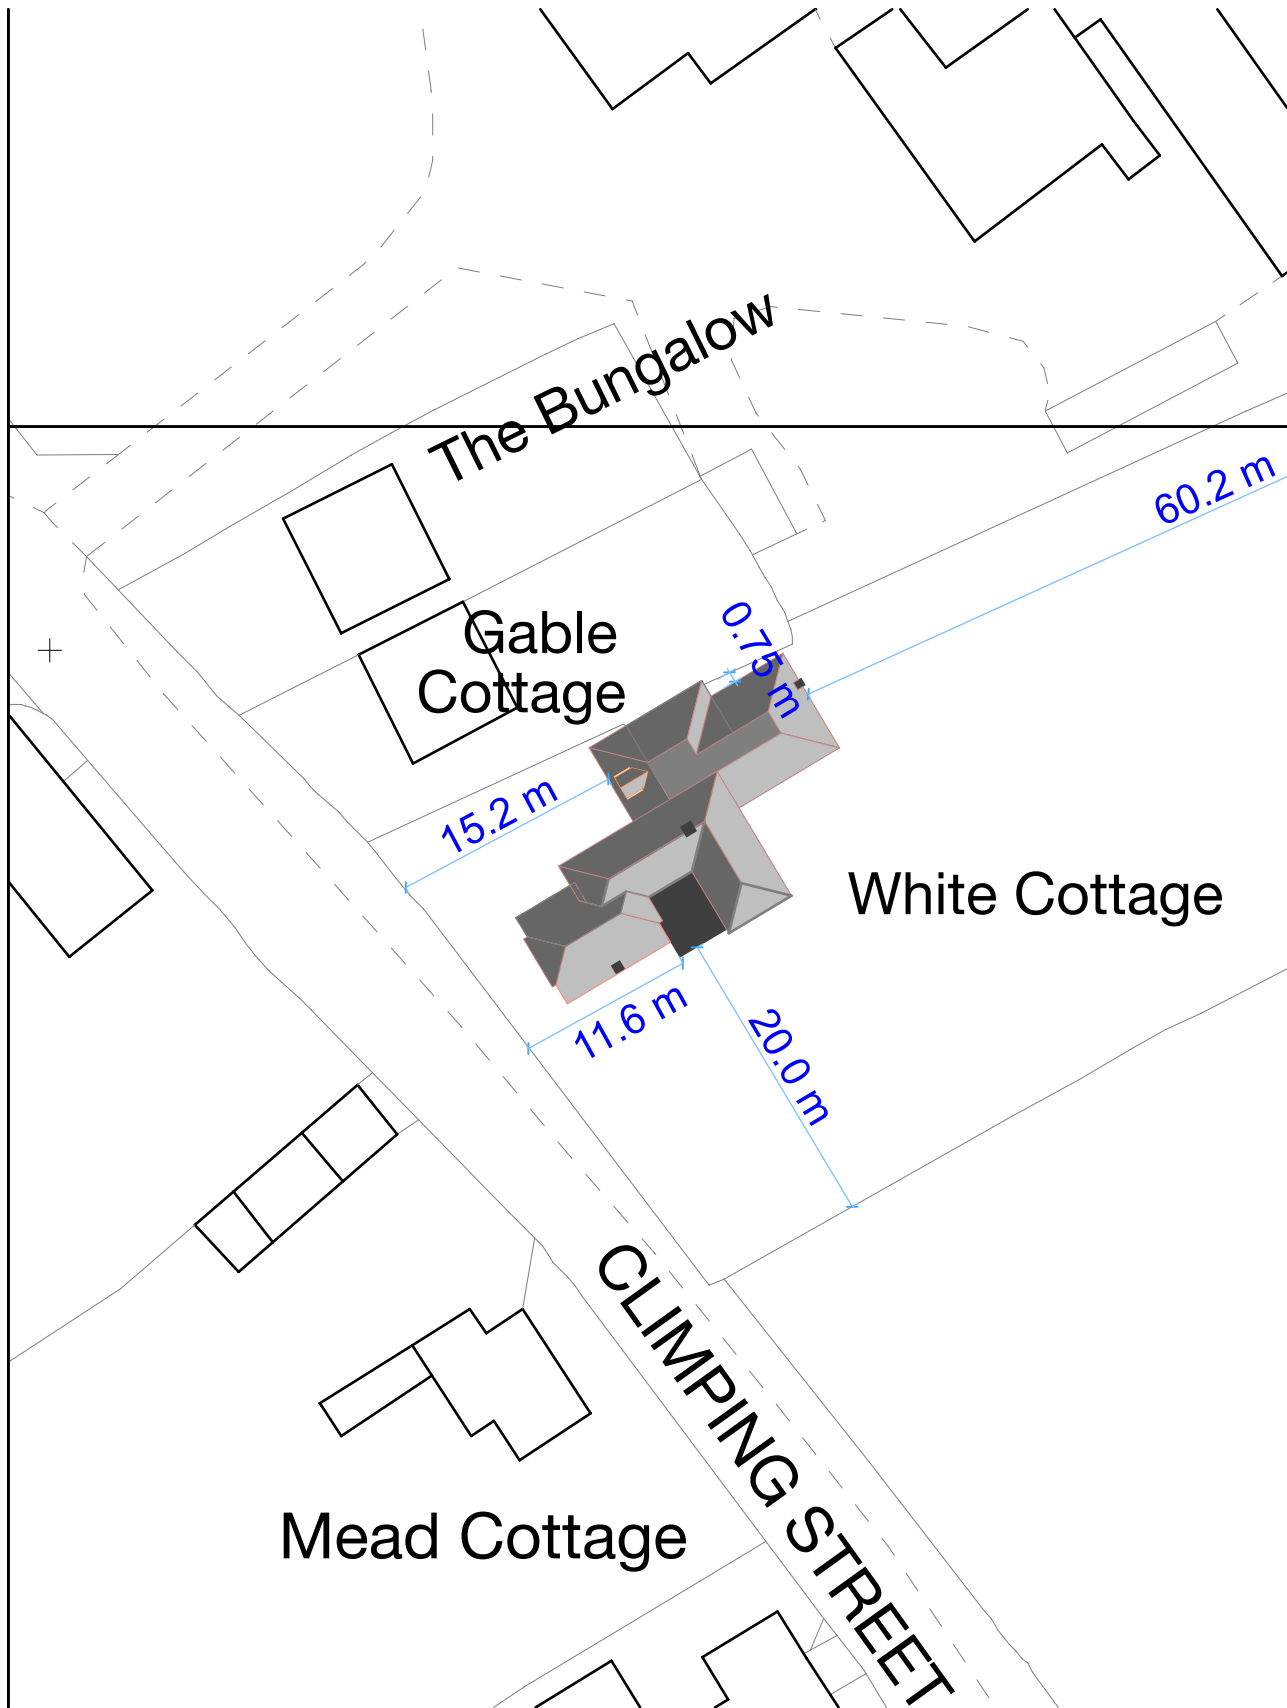


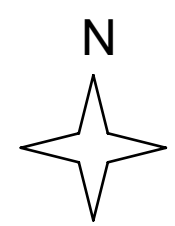

Block Plan 1: 500

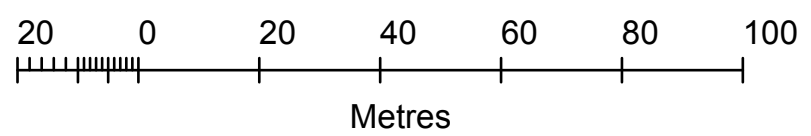

© Crown copyright and database rights 2018 OS 100035409
Reproduction in whole or in part is prohibited
without the permission of Ordnance Survey.

Location Plan 1: 1250

FULLER
ASSOCIATES
Chartered Surveyors • Architectural Design
tel: 01903 885444 email: info@a-fuller.co.uk
www.andrewfuller.co.uk
Norton Studio, School Lane, Arundel, West Sussex, BN18 9DR

Job Title	White Cottage Climping BN17 5RQ Alterations and new garage	
Client	Mrs A Trisnan	
Drawing Name	Site Plans	
Drawing Status	Planning	
Drawn by	AF	Date 2/19
Checked by		Date
Drawing Scale	1:1250, 1:500 at A3	
Drawing No	Status	Revision
181432/ 03		A

This drawing is the property of Fuller Associates and is not to be copied reproduced, retained or disclosed to any unauthorised person either wholly or in part without prior consent. Do not scale from this drawing except for Planning purposes. Use all figured dimensions only. All figured dimensions to be checked on site prior to construction. All discrepancies, errors and omissions to be reported to Fuller Associates prior to construction. Layout and dimensions of existing building to be checked on site.