



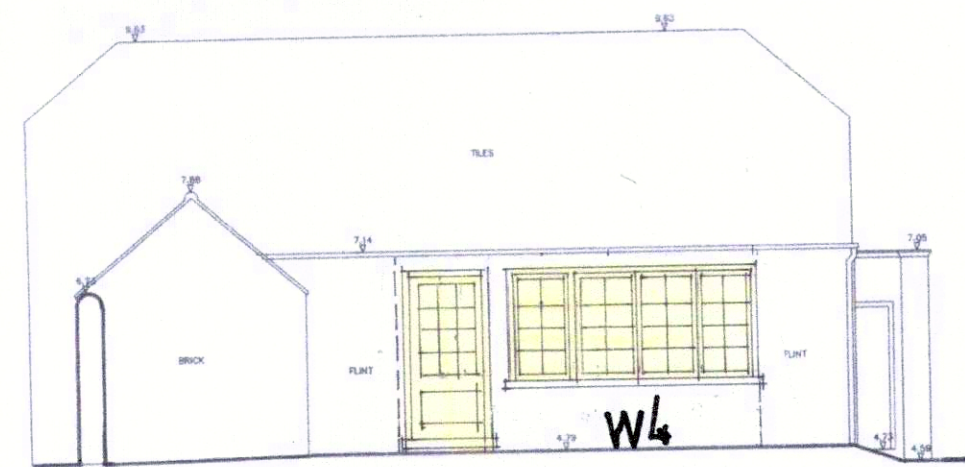


SOUTH

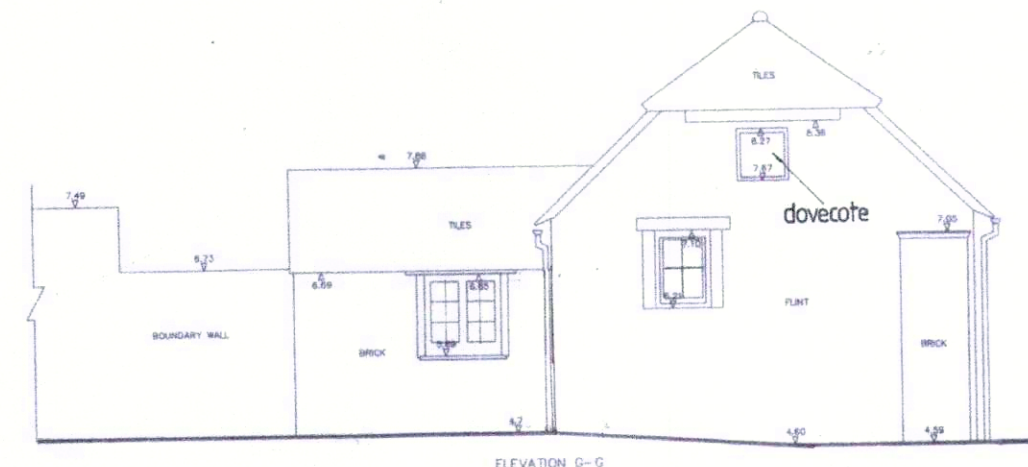


EAST

BOILER ROOM
GARAGE, OIL TANKS

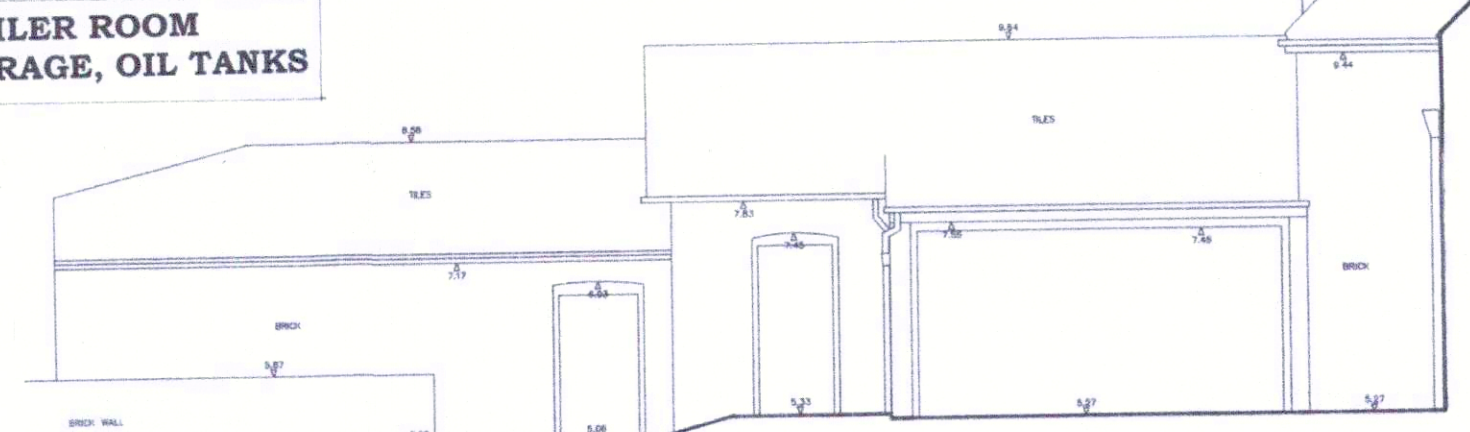


SOUTH WEST

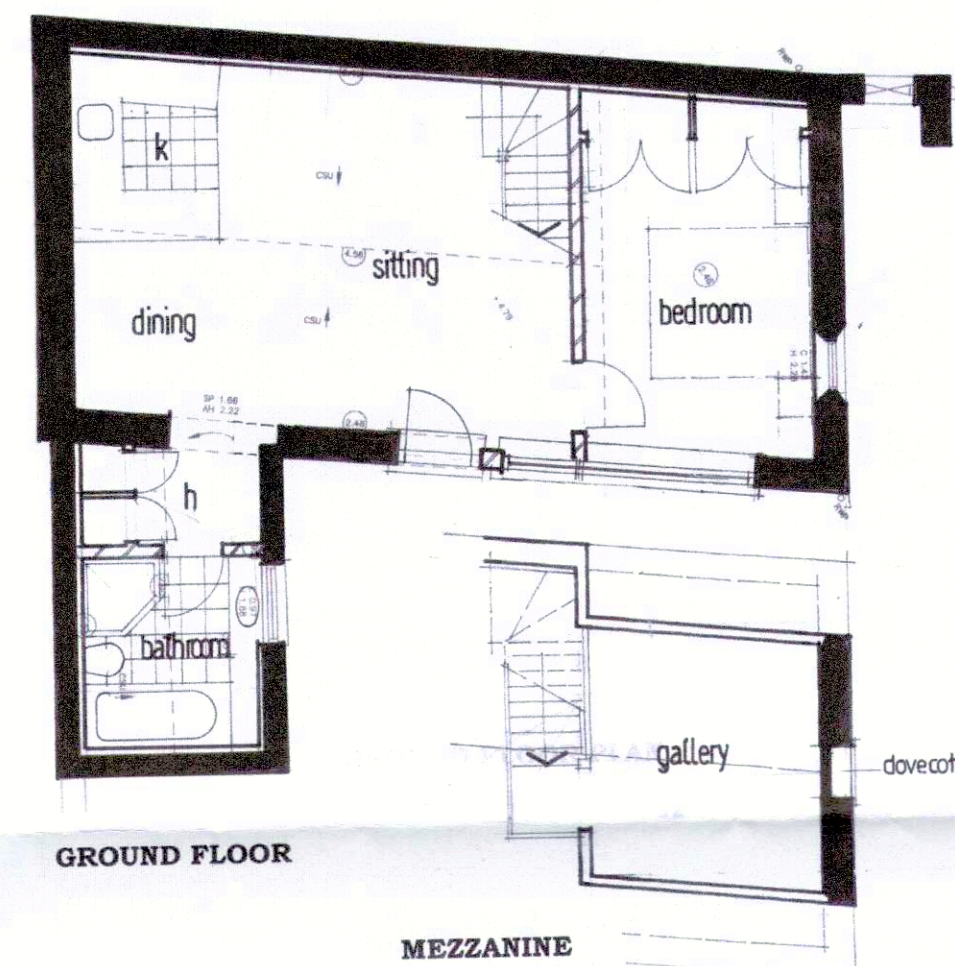


GROUND FLOOR

MEZZANINE

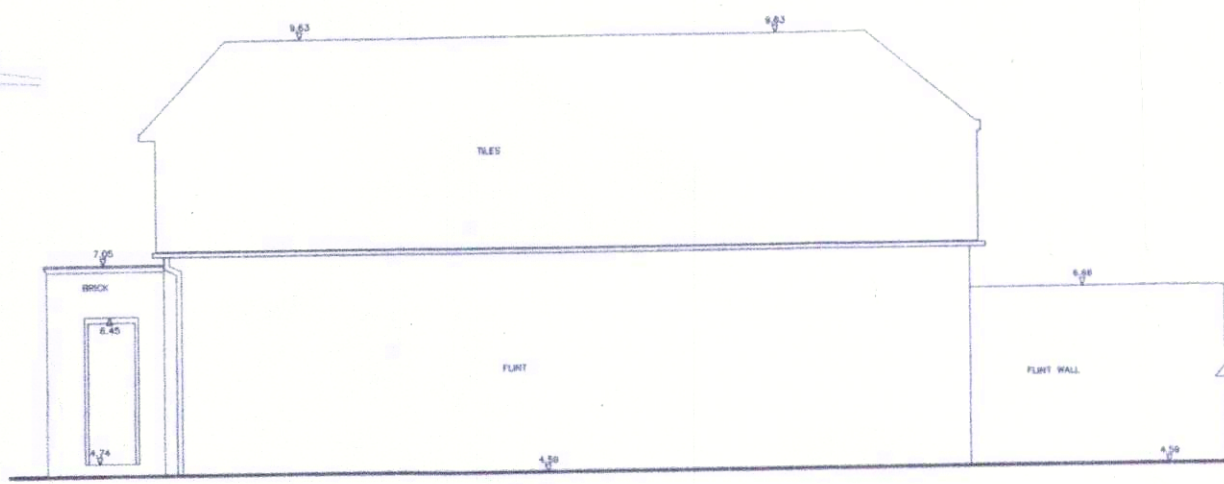


NORTH


GARAGE/WORKSHOP

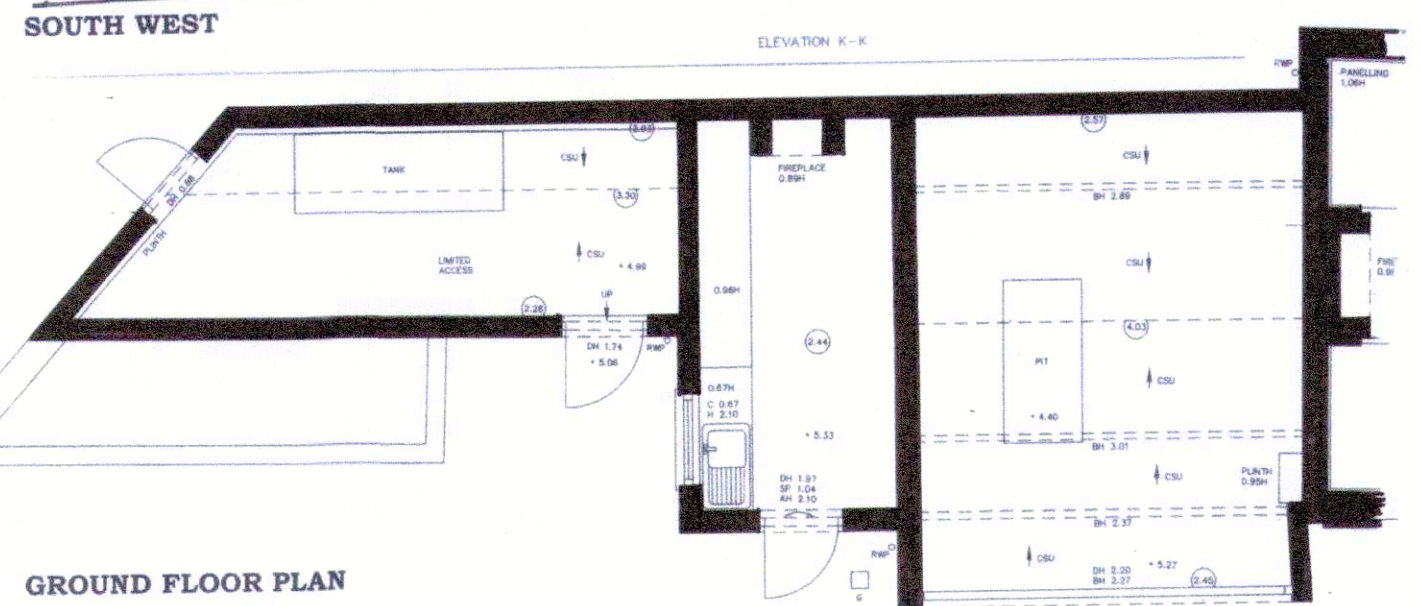


GROUND FLOOR PLAN

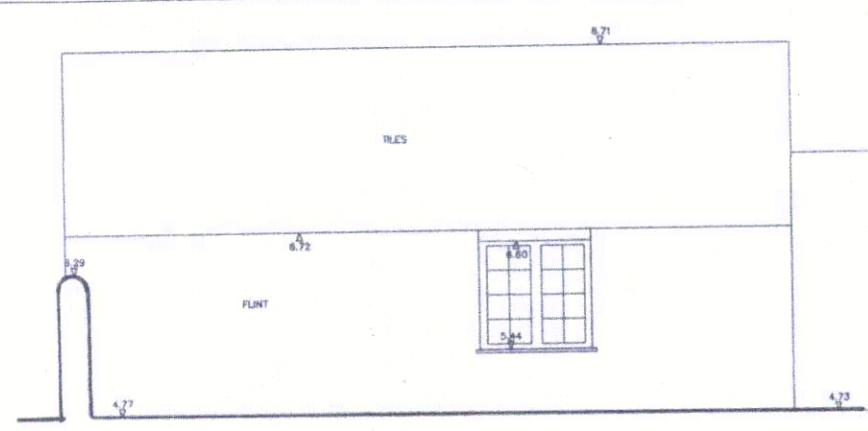


EAST

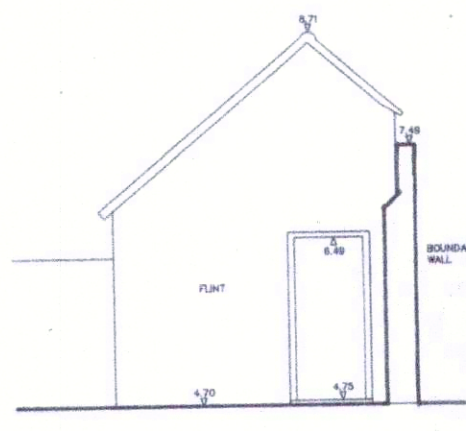

NORTH

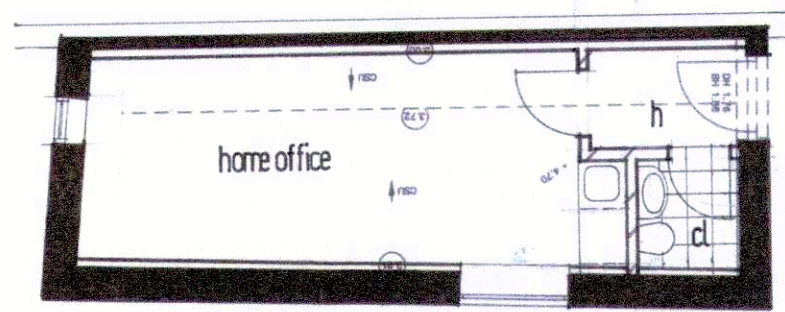


FLOOR PLAN

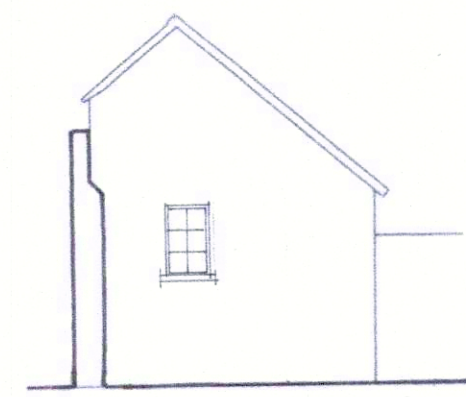


SOUTH


STORE ROOM

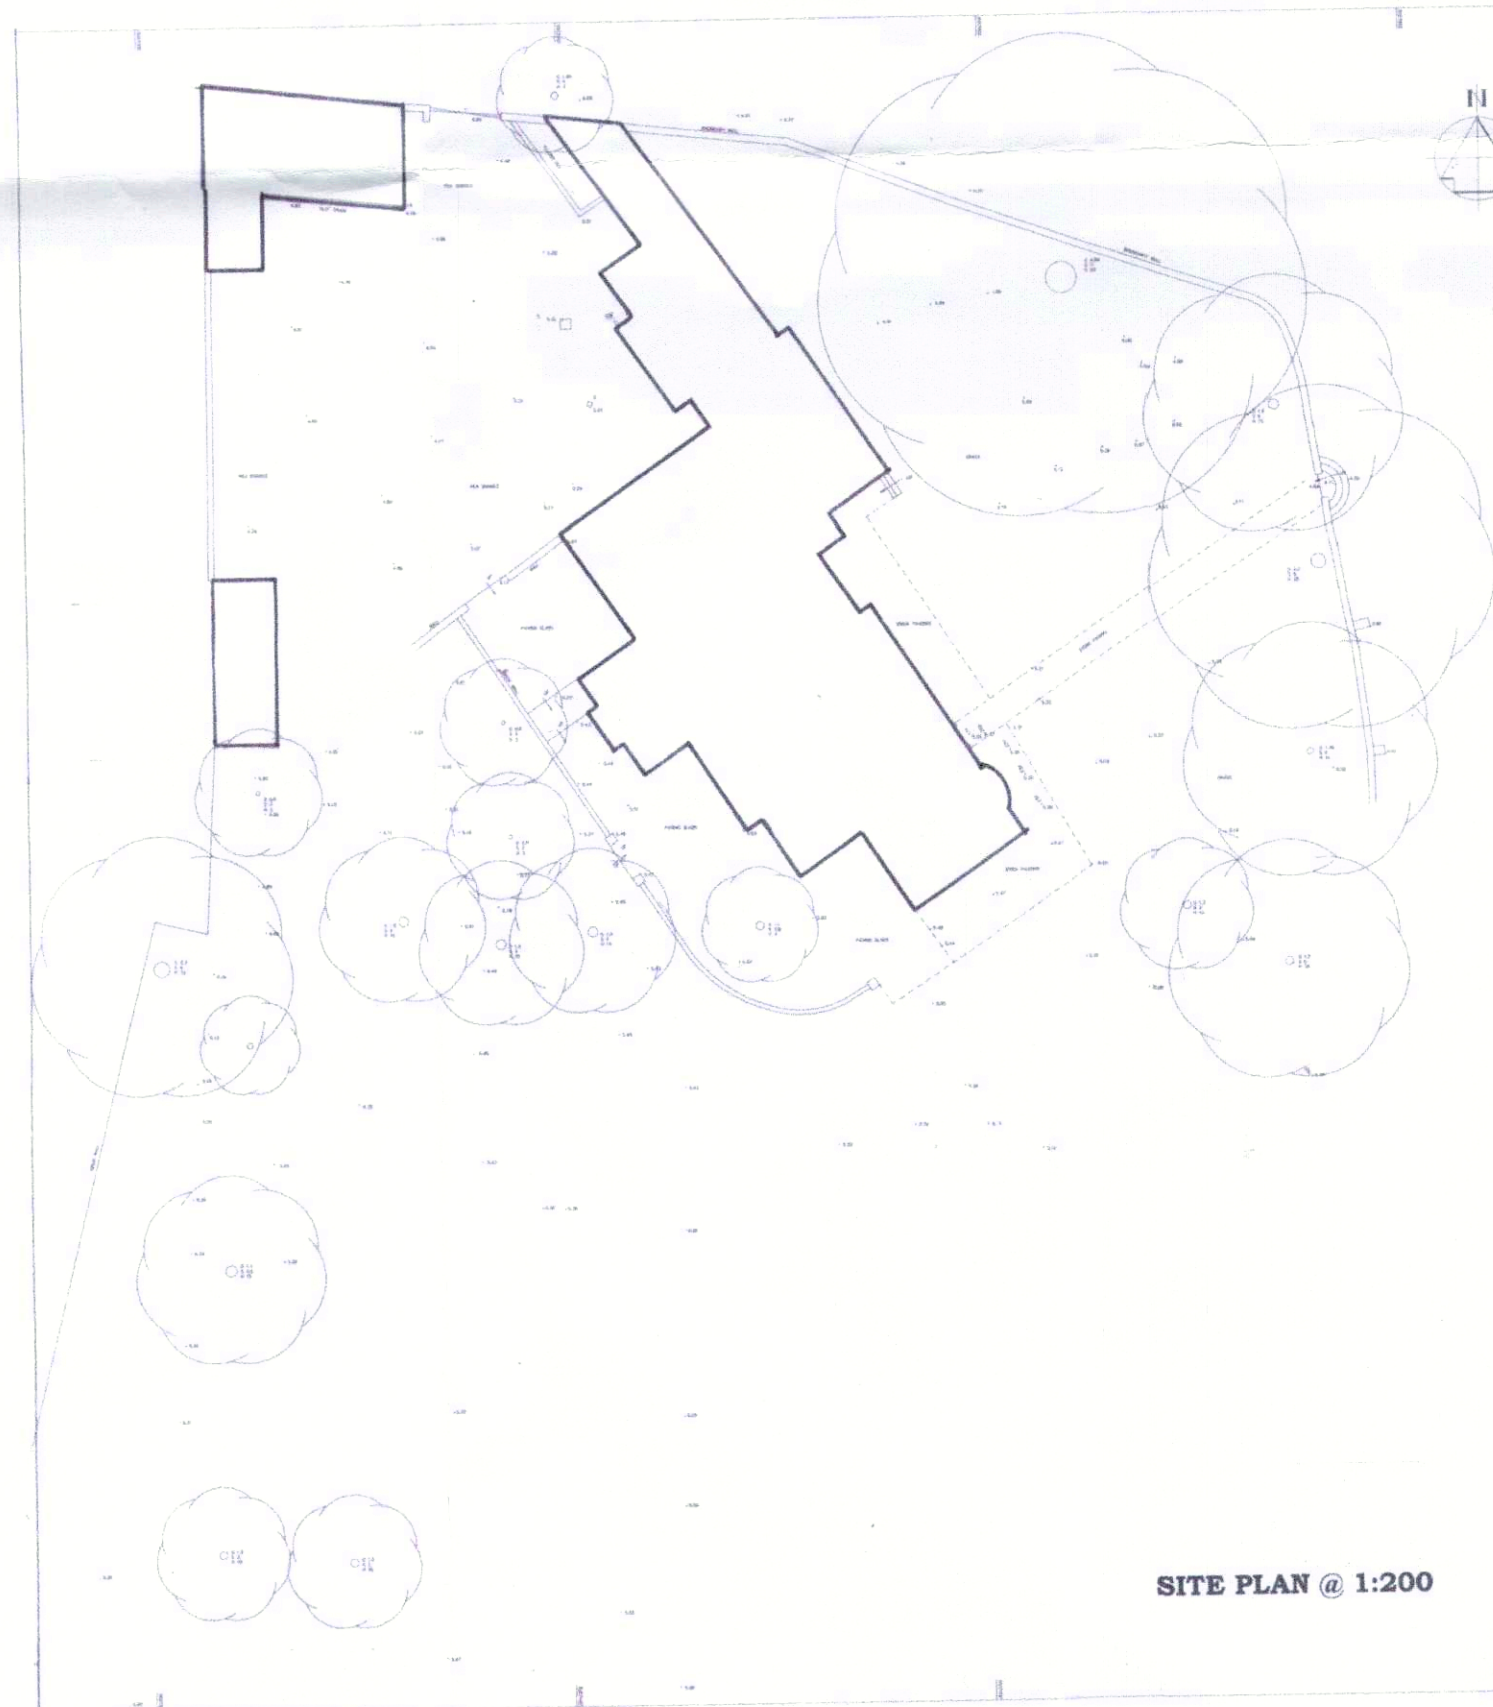

SITE PLAN @ 1:200

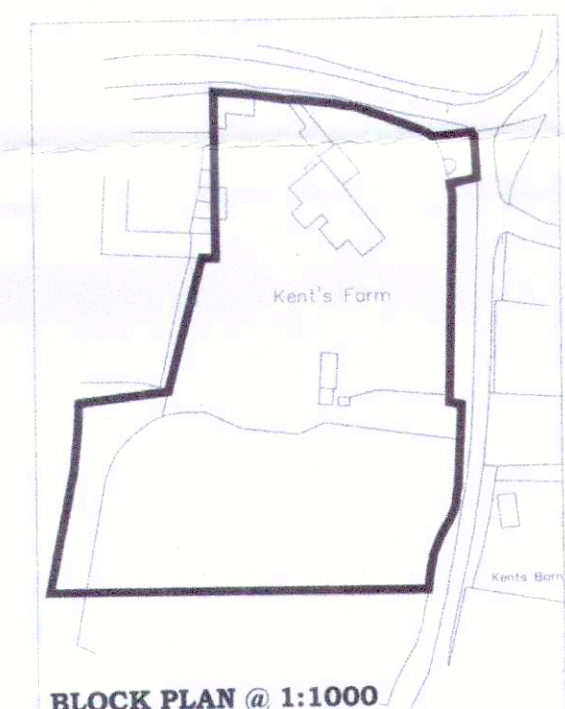

BLOCK PLAN @ 1:1000

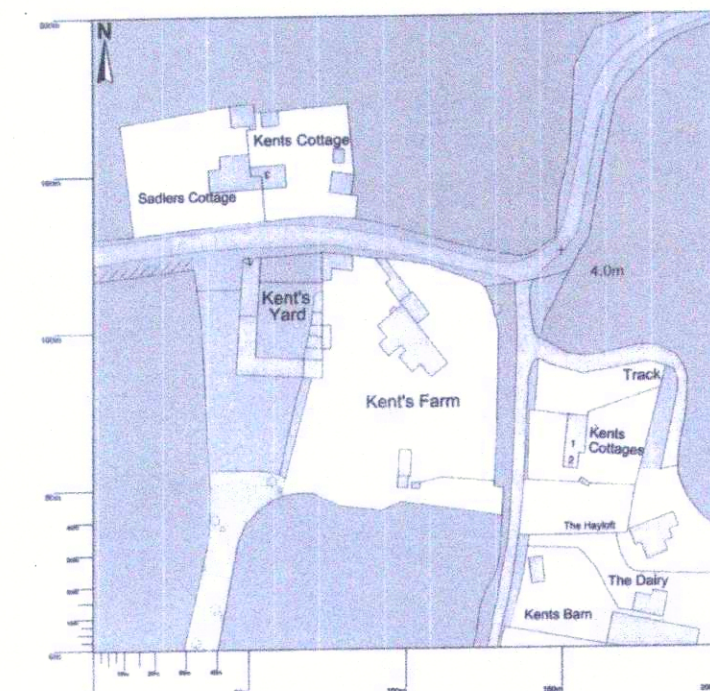

SITE LOCATION PLAN @ 1:1250



ABBREVIATIONS (WHERE APPLICABLE)

BRICK	BRICK	BRICK	BRICK
FLINT	FLINT	FLINT	FLINT
TILES	TILES	TILES	TILES
DOVECOTE	DOVECOTE	DOVECOTE	DOVECOTE
BOILER ROOM	BOILER ROOM	BOILER ROOM	BOILER ROOM
GARAGE	GARAGE	GARAGE	GARAGE
OIL TANKS	OIL TANKS	OIL TANKS	OIL TANKS
HOME OFFICE	HOME OFFICE	HOME OFFICE	HOME OFFICE
BATHROOM	BATHROOM	BATHROOM	BATHROOM
BEDROOM	BEDROOM	BEDROOM	BEDROOM
DINING	DINING	DINING	DINING
SITTING	SITTING	SITTING	SITTING
GALLERY	GALLERY	GALLERY	GALLERY
STORE ROOM	STORE ROOM	STORE ROOM	STORE ROOM
BOILER ROOM	BOILER ROOM	BOILER ROOM	BOILER ROOM
GARAGE	GARAGE	GARAGE	GARAGE
OIL TANKS	OIL TANKS	OIL TANKS	OIL TANKS
HOME OFFICE	HOME OFFICE	HOME OFFICE	HOME OFFICE
BATHROOM	BATHROOM	BATHROOM	BATHROOM
BEDROOM	BEDROOM	BEDROOM	BEDROOM
DINING	DINING	DINING	DINING
SITTING	SITTING	SITTING	SITTING
GALLERY	GALLERY	GALLERY	GALLERY
STORE ROOM	STORE ROOM	STORE ROOM	STORE ROOM

FENCE TYPES AND DETAILS

NOTES

DATE USED

Date	Revisions

Client
T AND S JACKSON

Job Title
**KENT'S FARM HOUSE
CLIMPING
WEST SUSSEX
BN17 5OU**

**PROPOSED PLANS/
ELEVATIONS OF
OUTBUILDINGS**

Scale
1:50 @ A0/1:100 @ A2

Drawn by
MJW

Draw No.
112/168/6

Rev.
d