



Location Plan  
1:1250

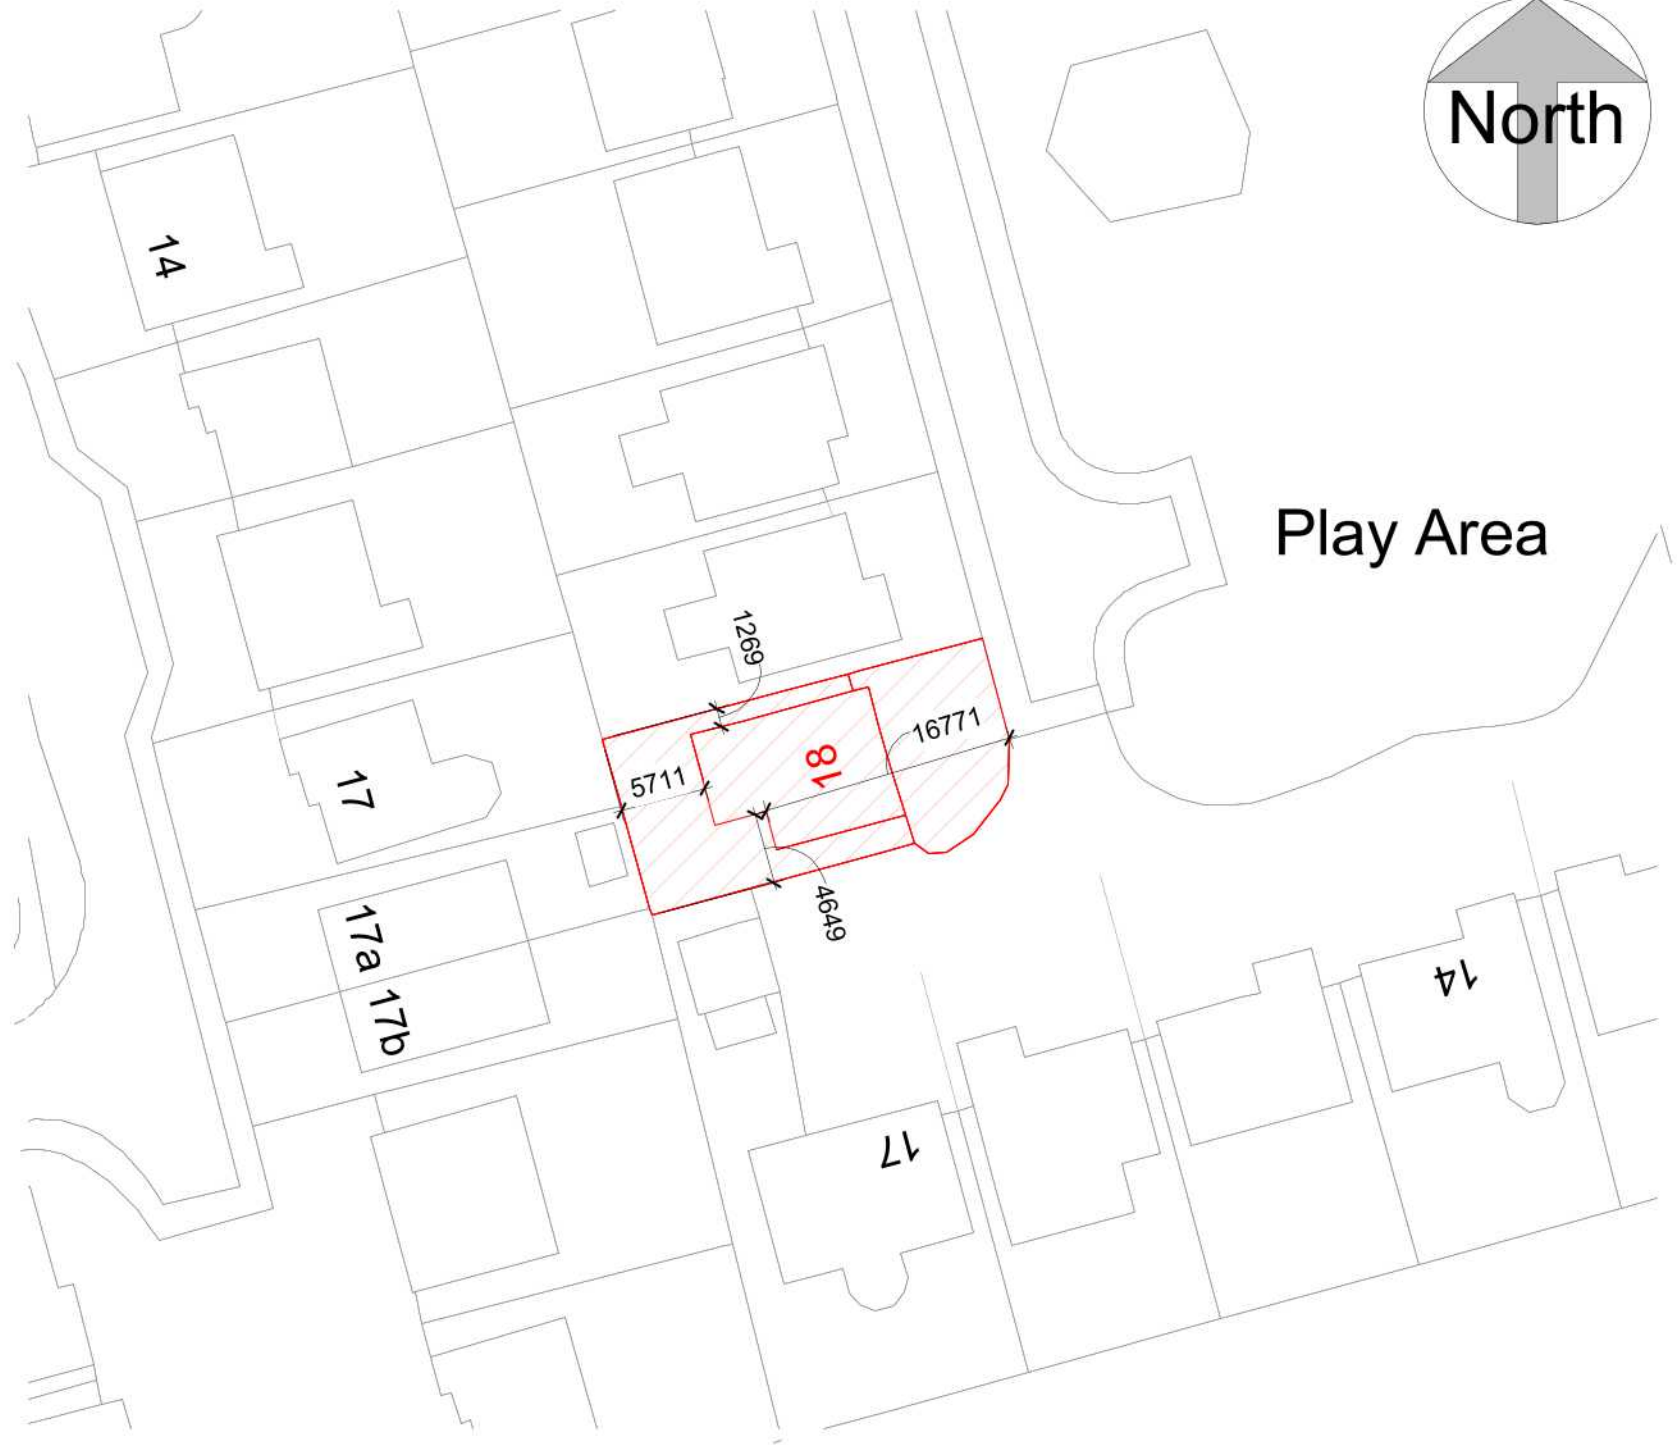

Block Plan  
1:500

ReQuestAPlan  
Map number: TQRQM22013144343560  
Title: 18 May Close  
Map Produced for: Parkers Design

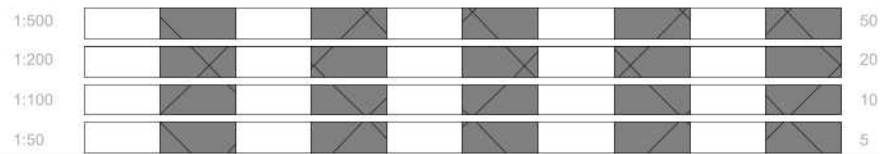

All measurement to be checked on site prior to any comment  
(C) Copyright of Parkers Design (Southern) Limited. Any reproduction of these drawings will require written authority from the copyright owner.

Parkers Design Limited - The Studio @ 90, PO9 2PR

www.pexd.co.uk - info@pexd.co.uk - 07776 008822

PROJECT  
18 May Close BN17 5TF

SHEET  
Site Plan

| CLIENT     |            |                |              |
|------------|------------|----------------|--------------|
| South      |            |                |              |
| Date       | Issue Date | Scale (@ A3)   | As indicated |
| Drawn by   | SW         | DRAWING NUMBER | REV          |
| Checked by | SR         | P 3            |              |