




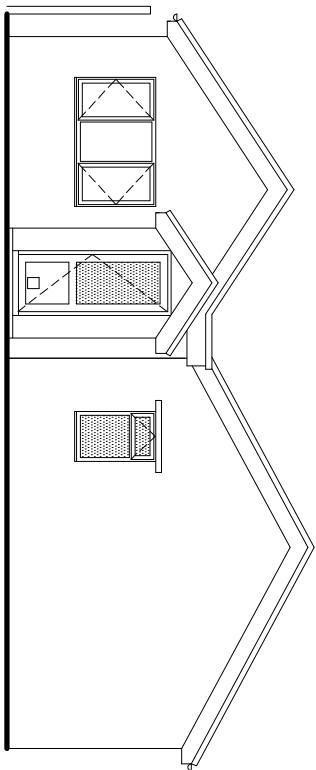


NORTH EAST FACING
EXISTING ELEVATIONS SCALE 1:100

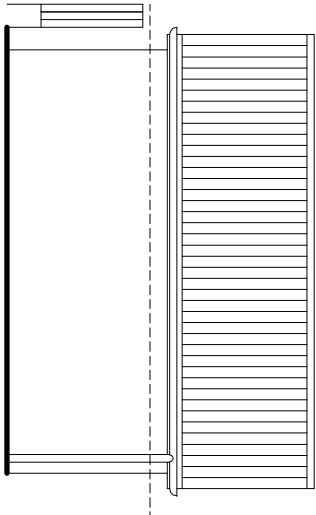

SOUTH EAST FACING

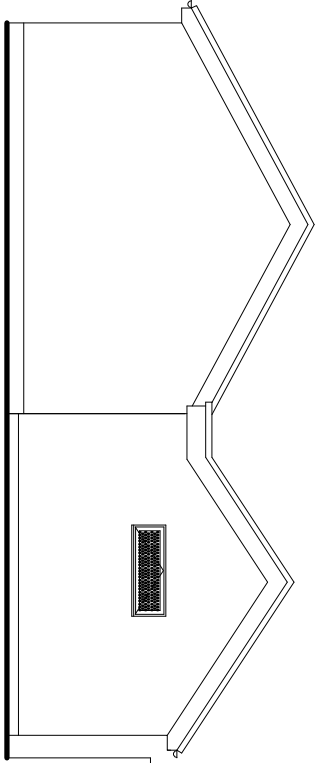


SOUTH WEST FACING

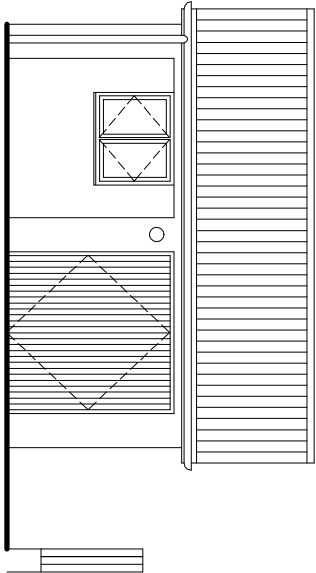


NORTH WEST FACING




0 1m 2m

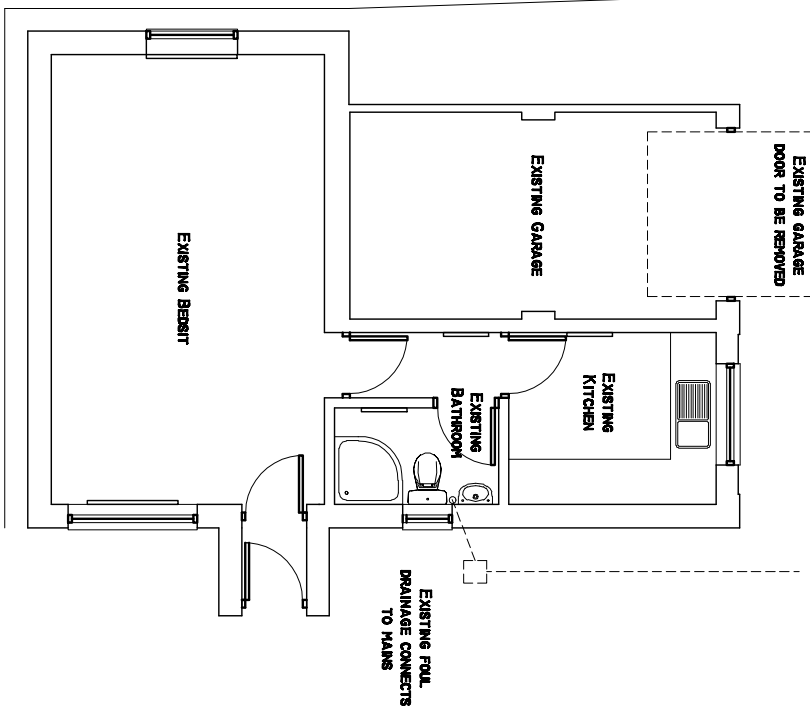


EXISTING FLOOR PLAN

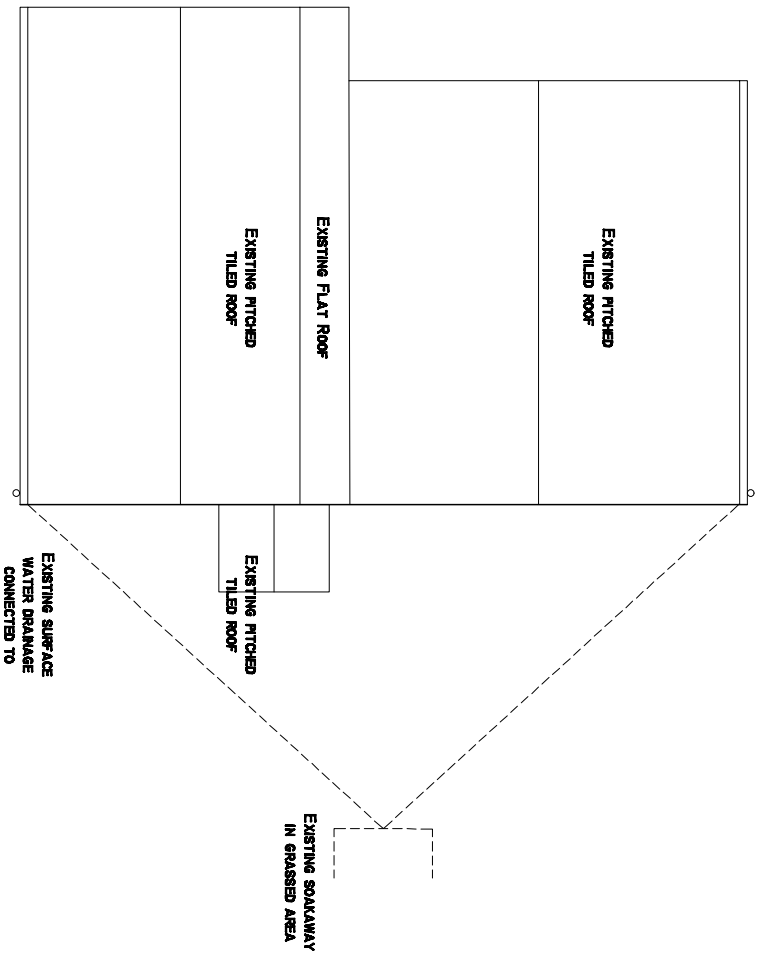


EXISTING ROOF PLAN

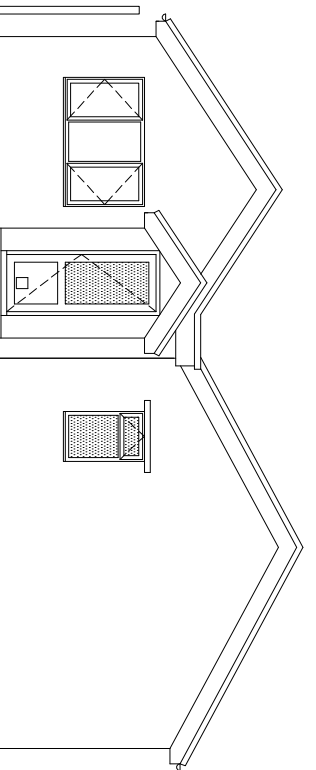


NORTH EAST FACING
- NO CHANGE
PROPOSED ELEVATIONS SCALE 1:100

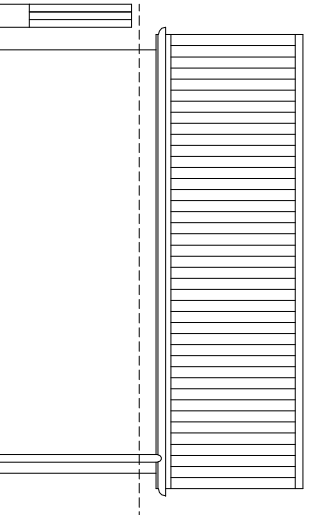


SOUTH EAST FACING
- NO CHANGE

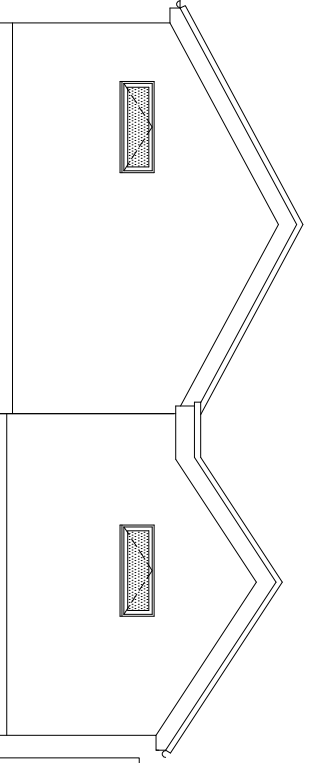


SOUTH WEST FACING

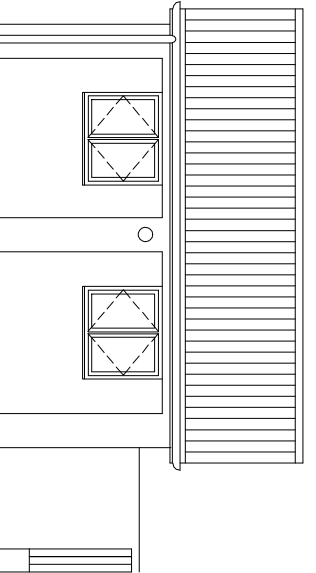


NORTH WEST FACING

 


0 1m 2m

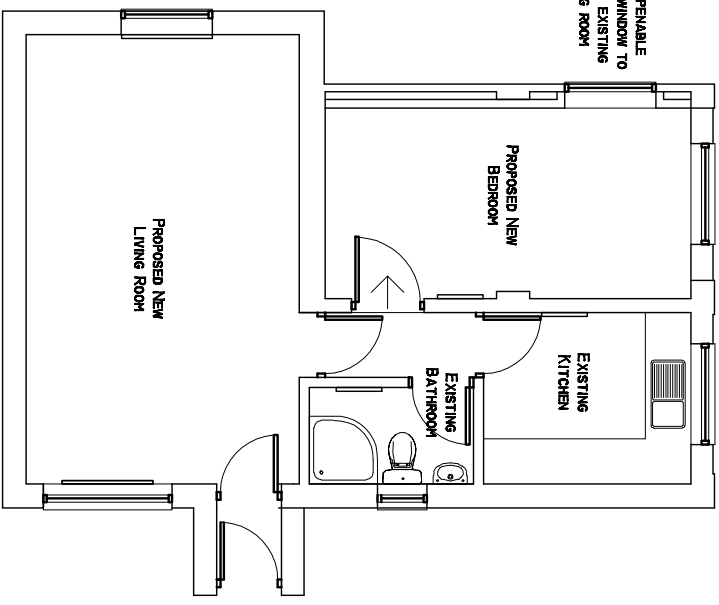


PROPOSED FLOOR PLAN

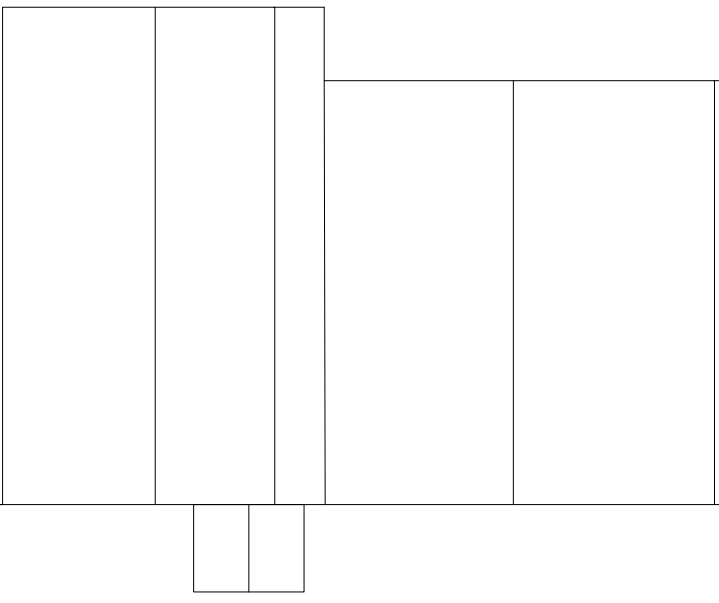

PROPOSED FLOOR AND ROOF PLANS - SCALE 1:100

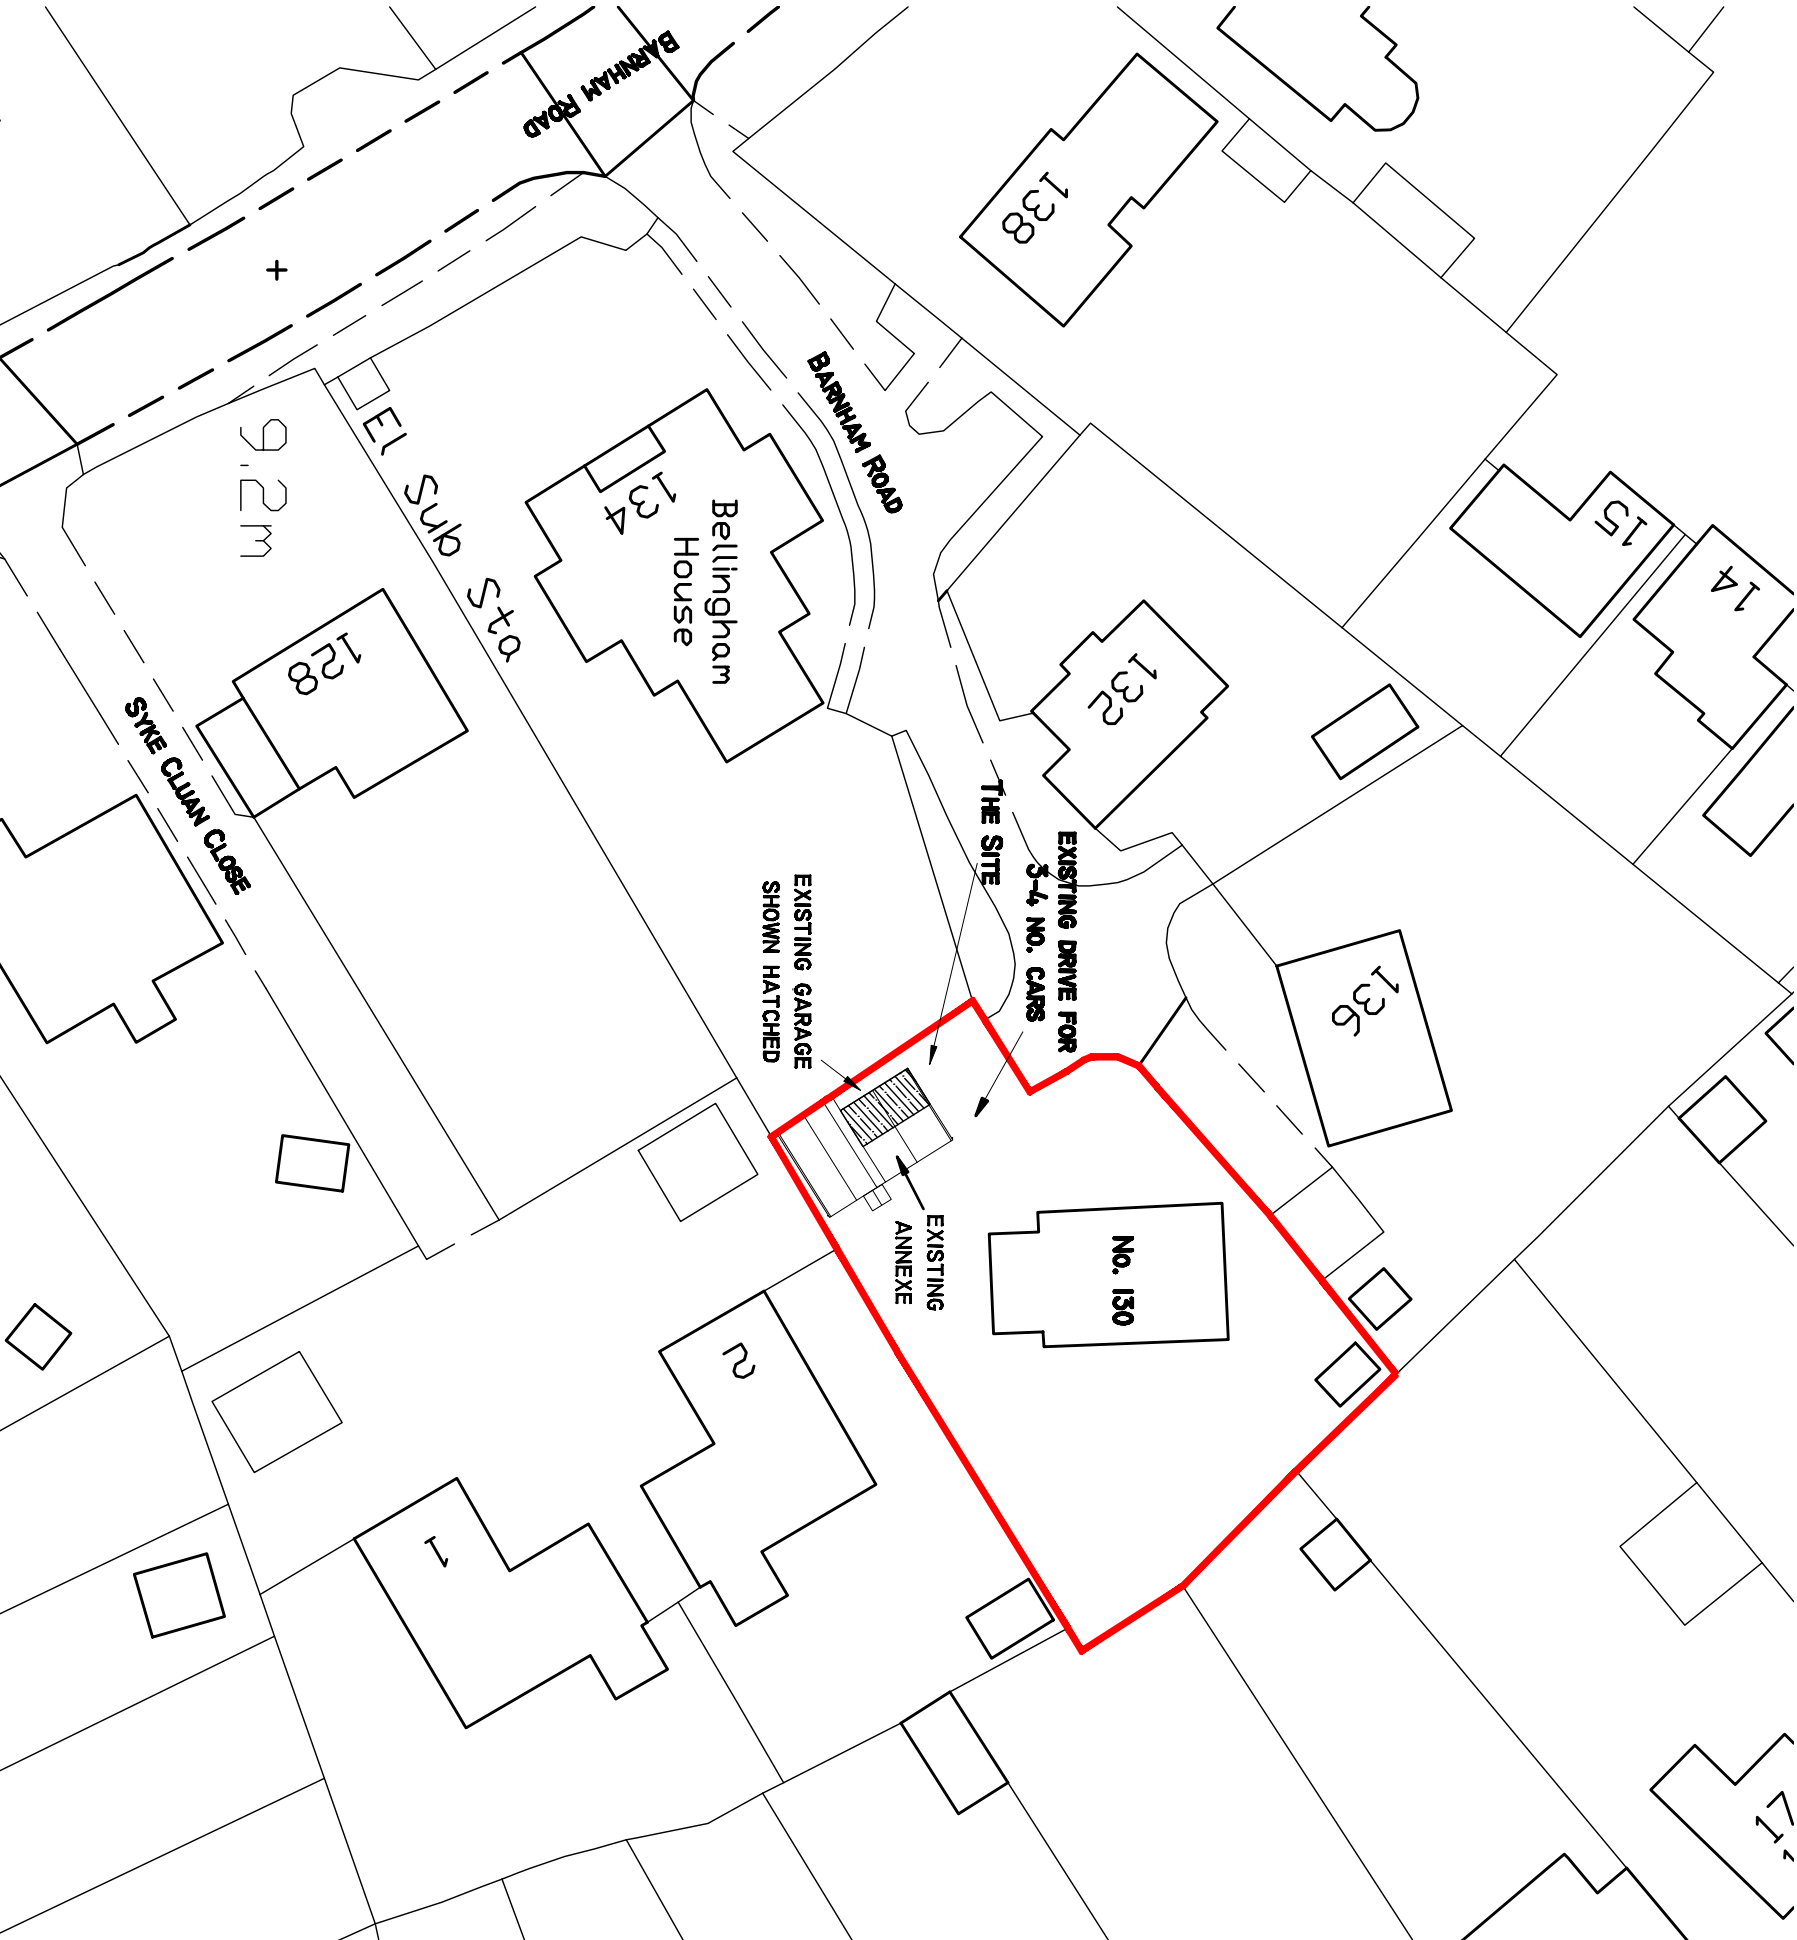

SITE PLAN SCALE 1:500

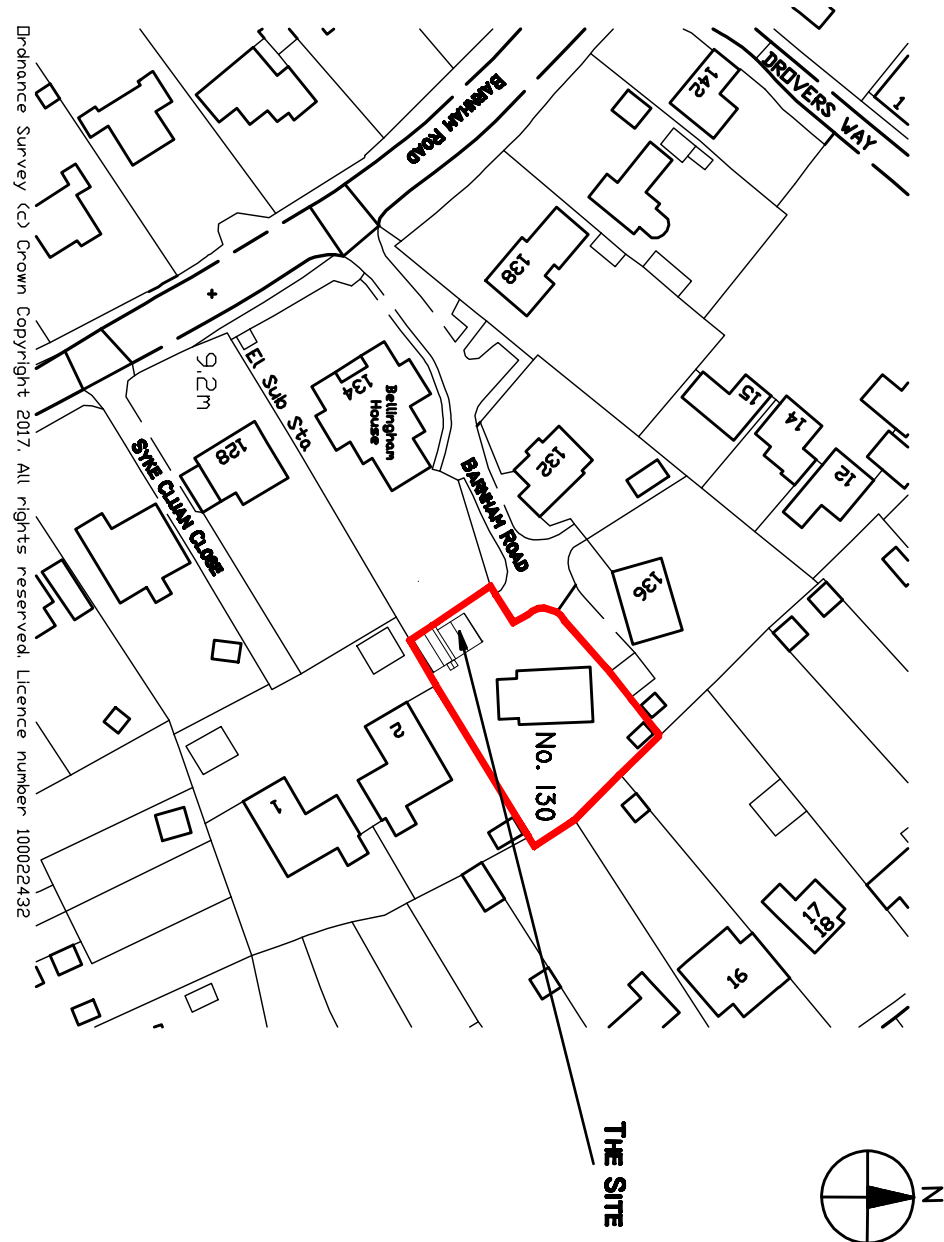

LOCATION PLAN SCALE 1:1250



Pope Stevens Architecture Ltd.
Crossways | 2 Beach Avenue
Chichester | West Sussex | PO19 3DR
Telephone: 01243 782 786
Email: pope.stevens@btinternet.com



Project		
130 Barnham Road		
Barnham		
Change of Use, Garage to Bedroom		
Drawing		
Location and Site Plans, Existing and Proposed Floor Plans and Elevations		
Date	Drawn by	Scale
Dec 2017	emp	as shown at A1
Drawing No.	Revision	
DP/A01	04	