



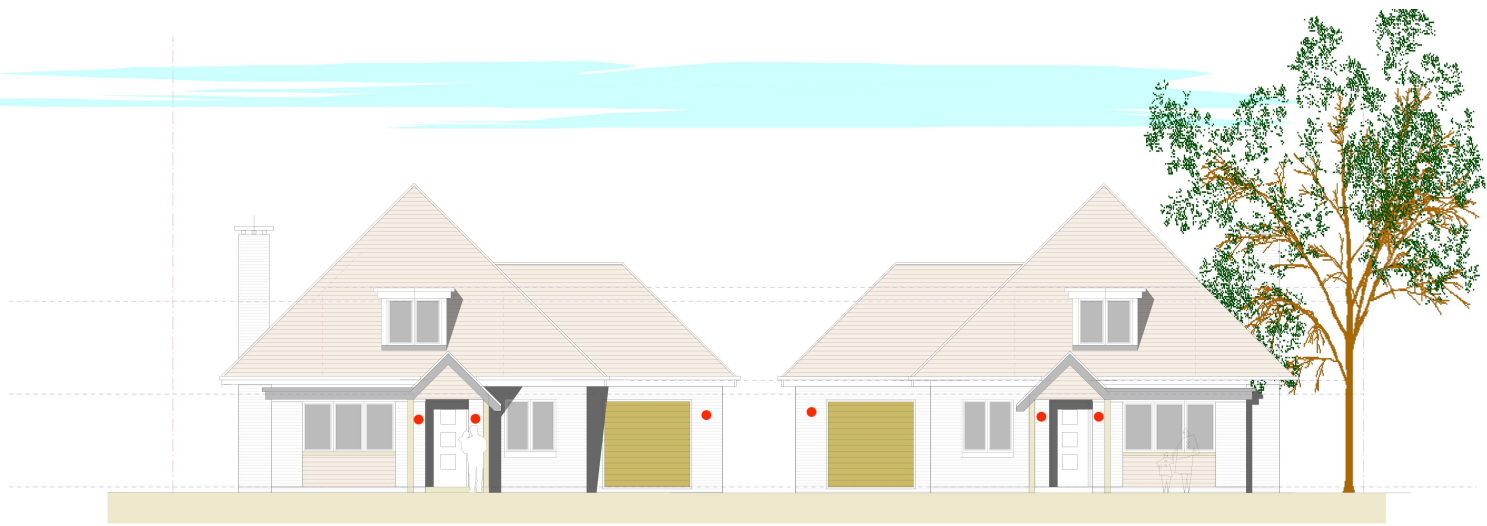

Plot 01

Plot 02


Front Elevation

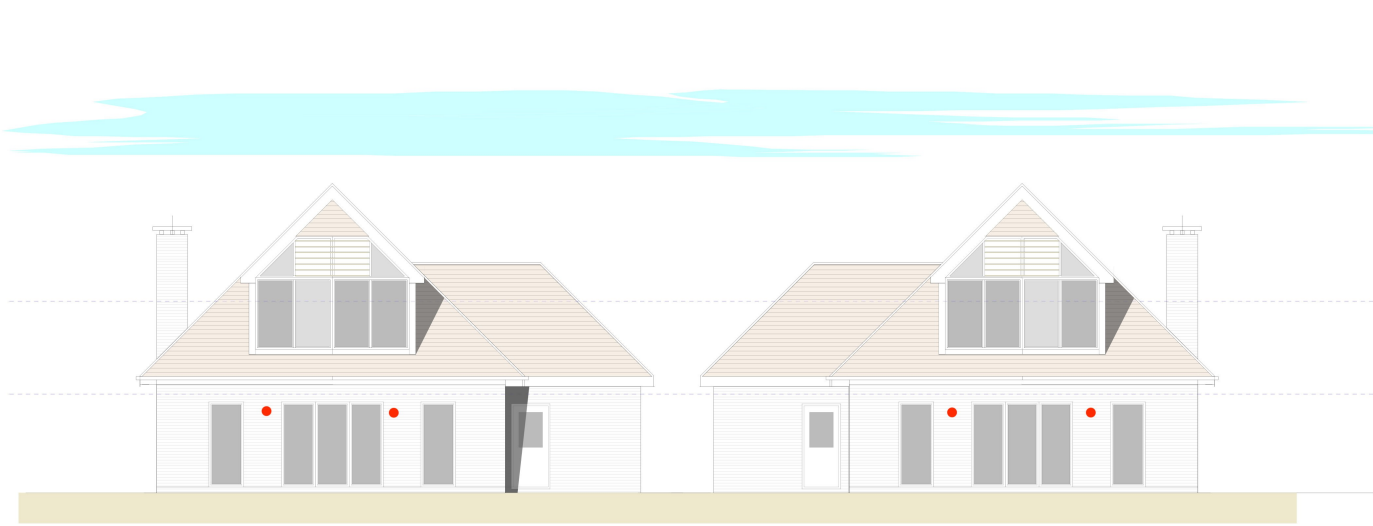


Plot 02

Plot 01

Rear Elevation

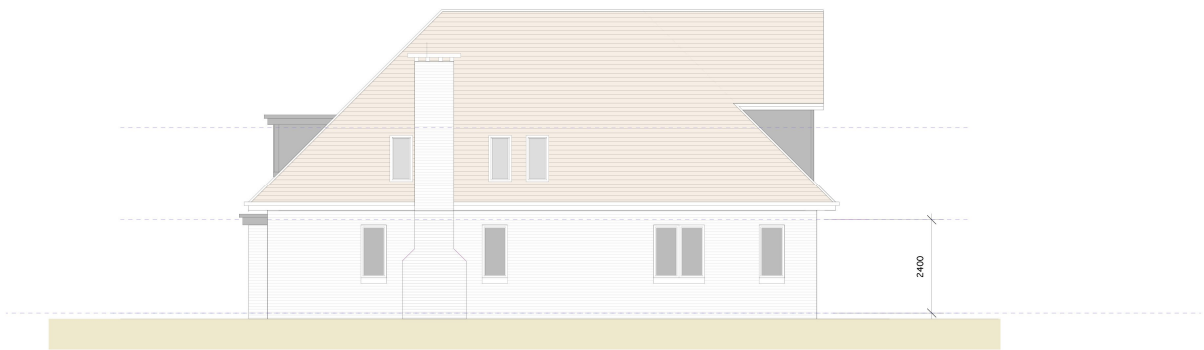

Side Elevation Plot 1 (Plot 2 Handed)

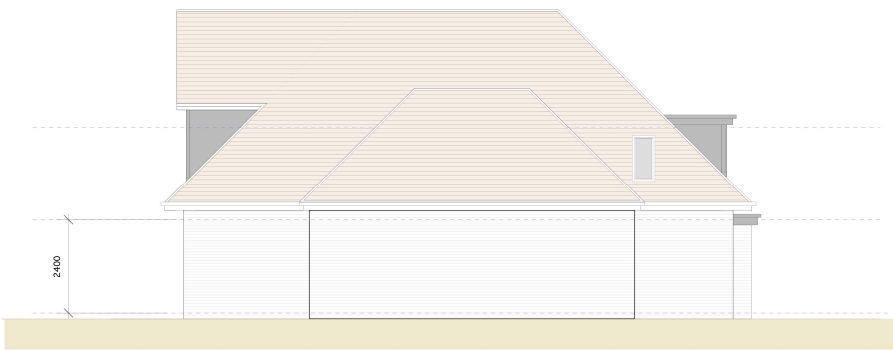

Side Elevation Plot 1 (Plot 2 Handed)





External Lighting Positions - To be positioned between 1.8m & 1.9m from ground level.
Fixtures to be KSR1231 or KSR 1320
Front lights to be activated by PIR with rear lights activated internal master switch.


Data Sheet attached for clarification.

Specifications:

- Warranty: 2 Years
- 5W or 2x 5W 3000K LED
- 5W - 245 lumens
- 2x 5W - 412 lumens
- CRI: Ra80
- IP65
- Non-Dimmable

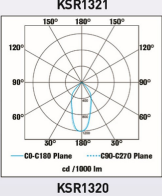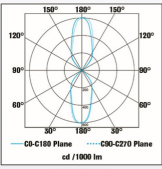

Dimensions:

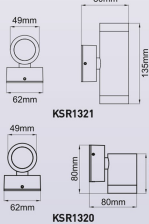

Construction:

Body - Aluminium

Lens - Glass

Finish:

Anthrax

Lamp Types:

5W 3000K LED Included

Classifications:

IP65

LED

240V


NEW

4x1.5

2



Code	Description
KSR1320	Set of 5W 3000K LED Single Wall Light
KSR1321	Set of 2x 5W 3000K LED Up and Down Wall Light

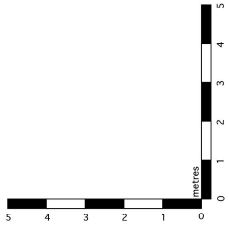

CLIENT

Elm Grove

Barnham

DRAWING

External Lighting Positions

WORKSTAGE

SCALE @ A1

DATE

STATUS

SCALE @ A3

DRAWN BY

REVISION

DATE

DESCRIPTION

P.M.

PROJECT

Elm Grove

Barnham

DRAWING NO.

18-1000-100

REVISION