



| REVISIONS |             |       |      |          |
|-----------|-------------|-------|------|----------|
| REV       | DESCRIPTION | DRAWN | CHKD | DATE     |
| A         | 00000       | JR    |      | 00/00/00 |

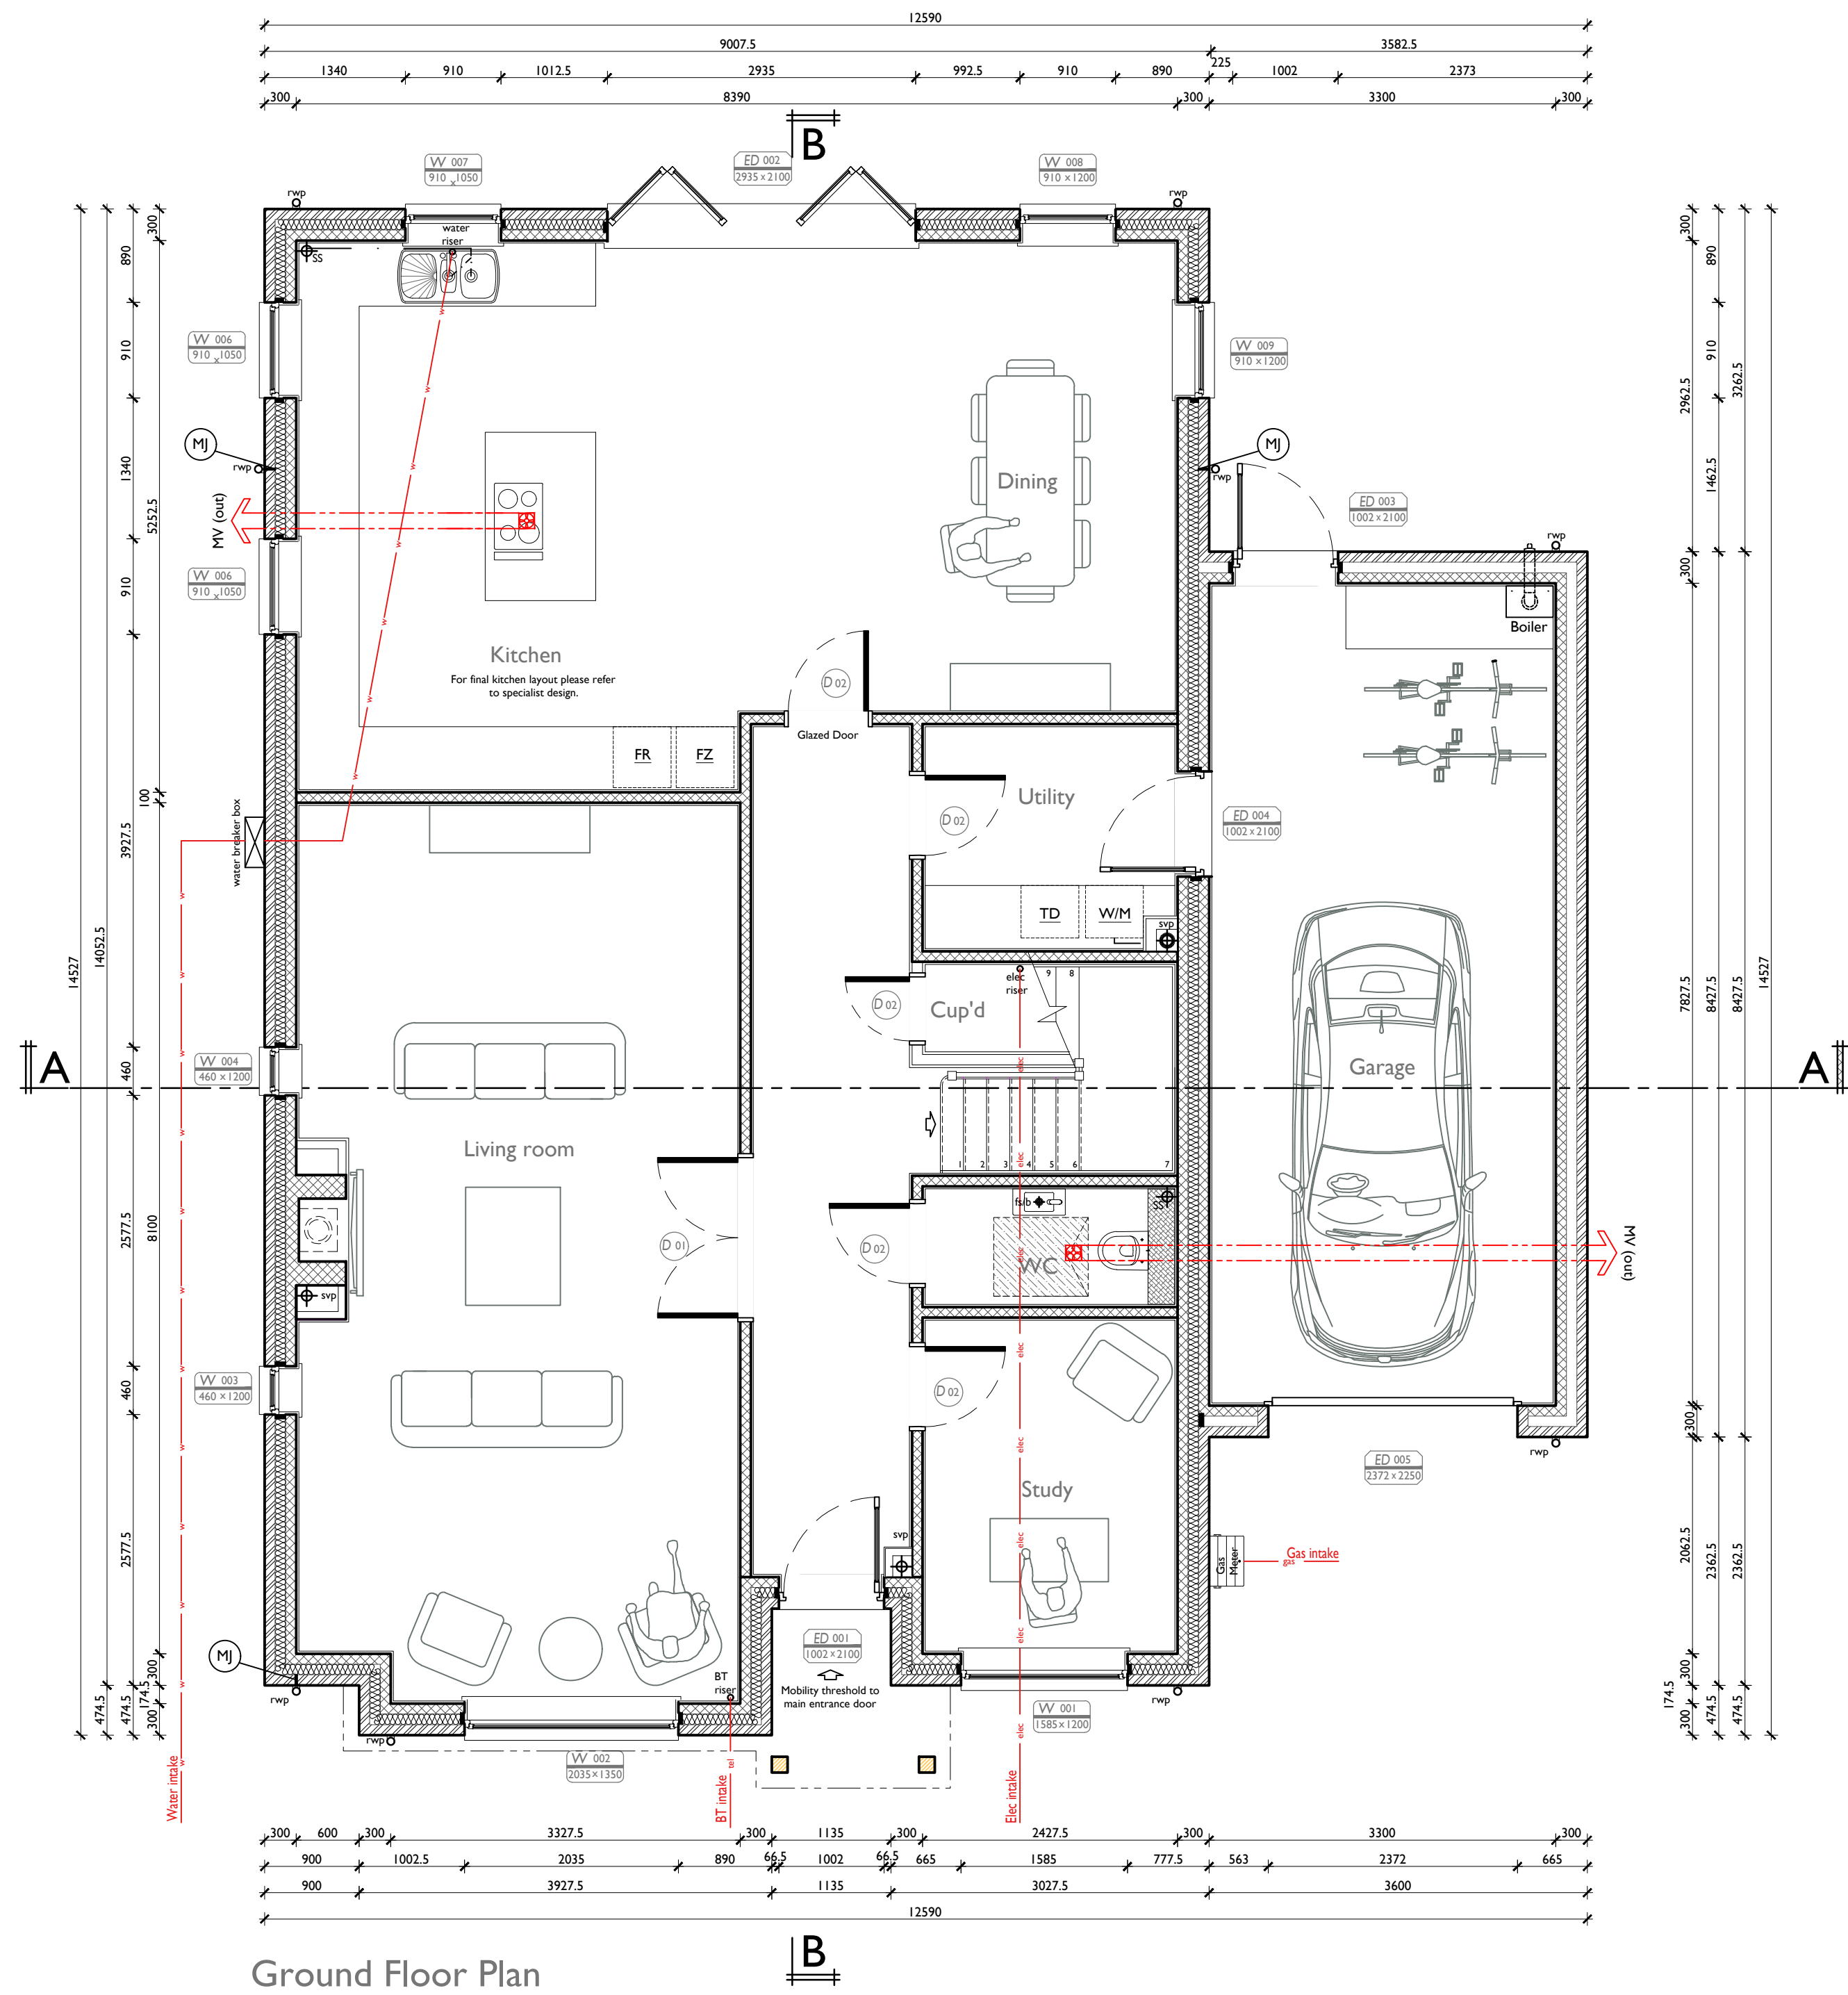

Ground Floor Plan

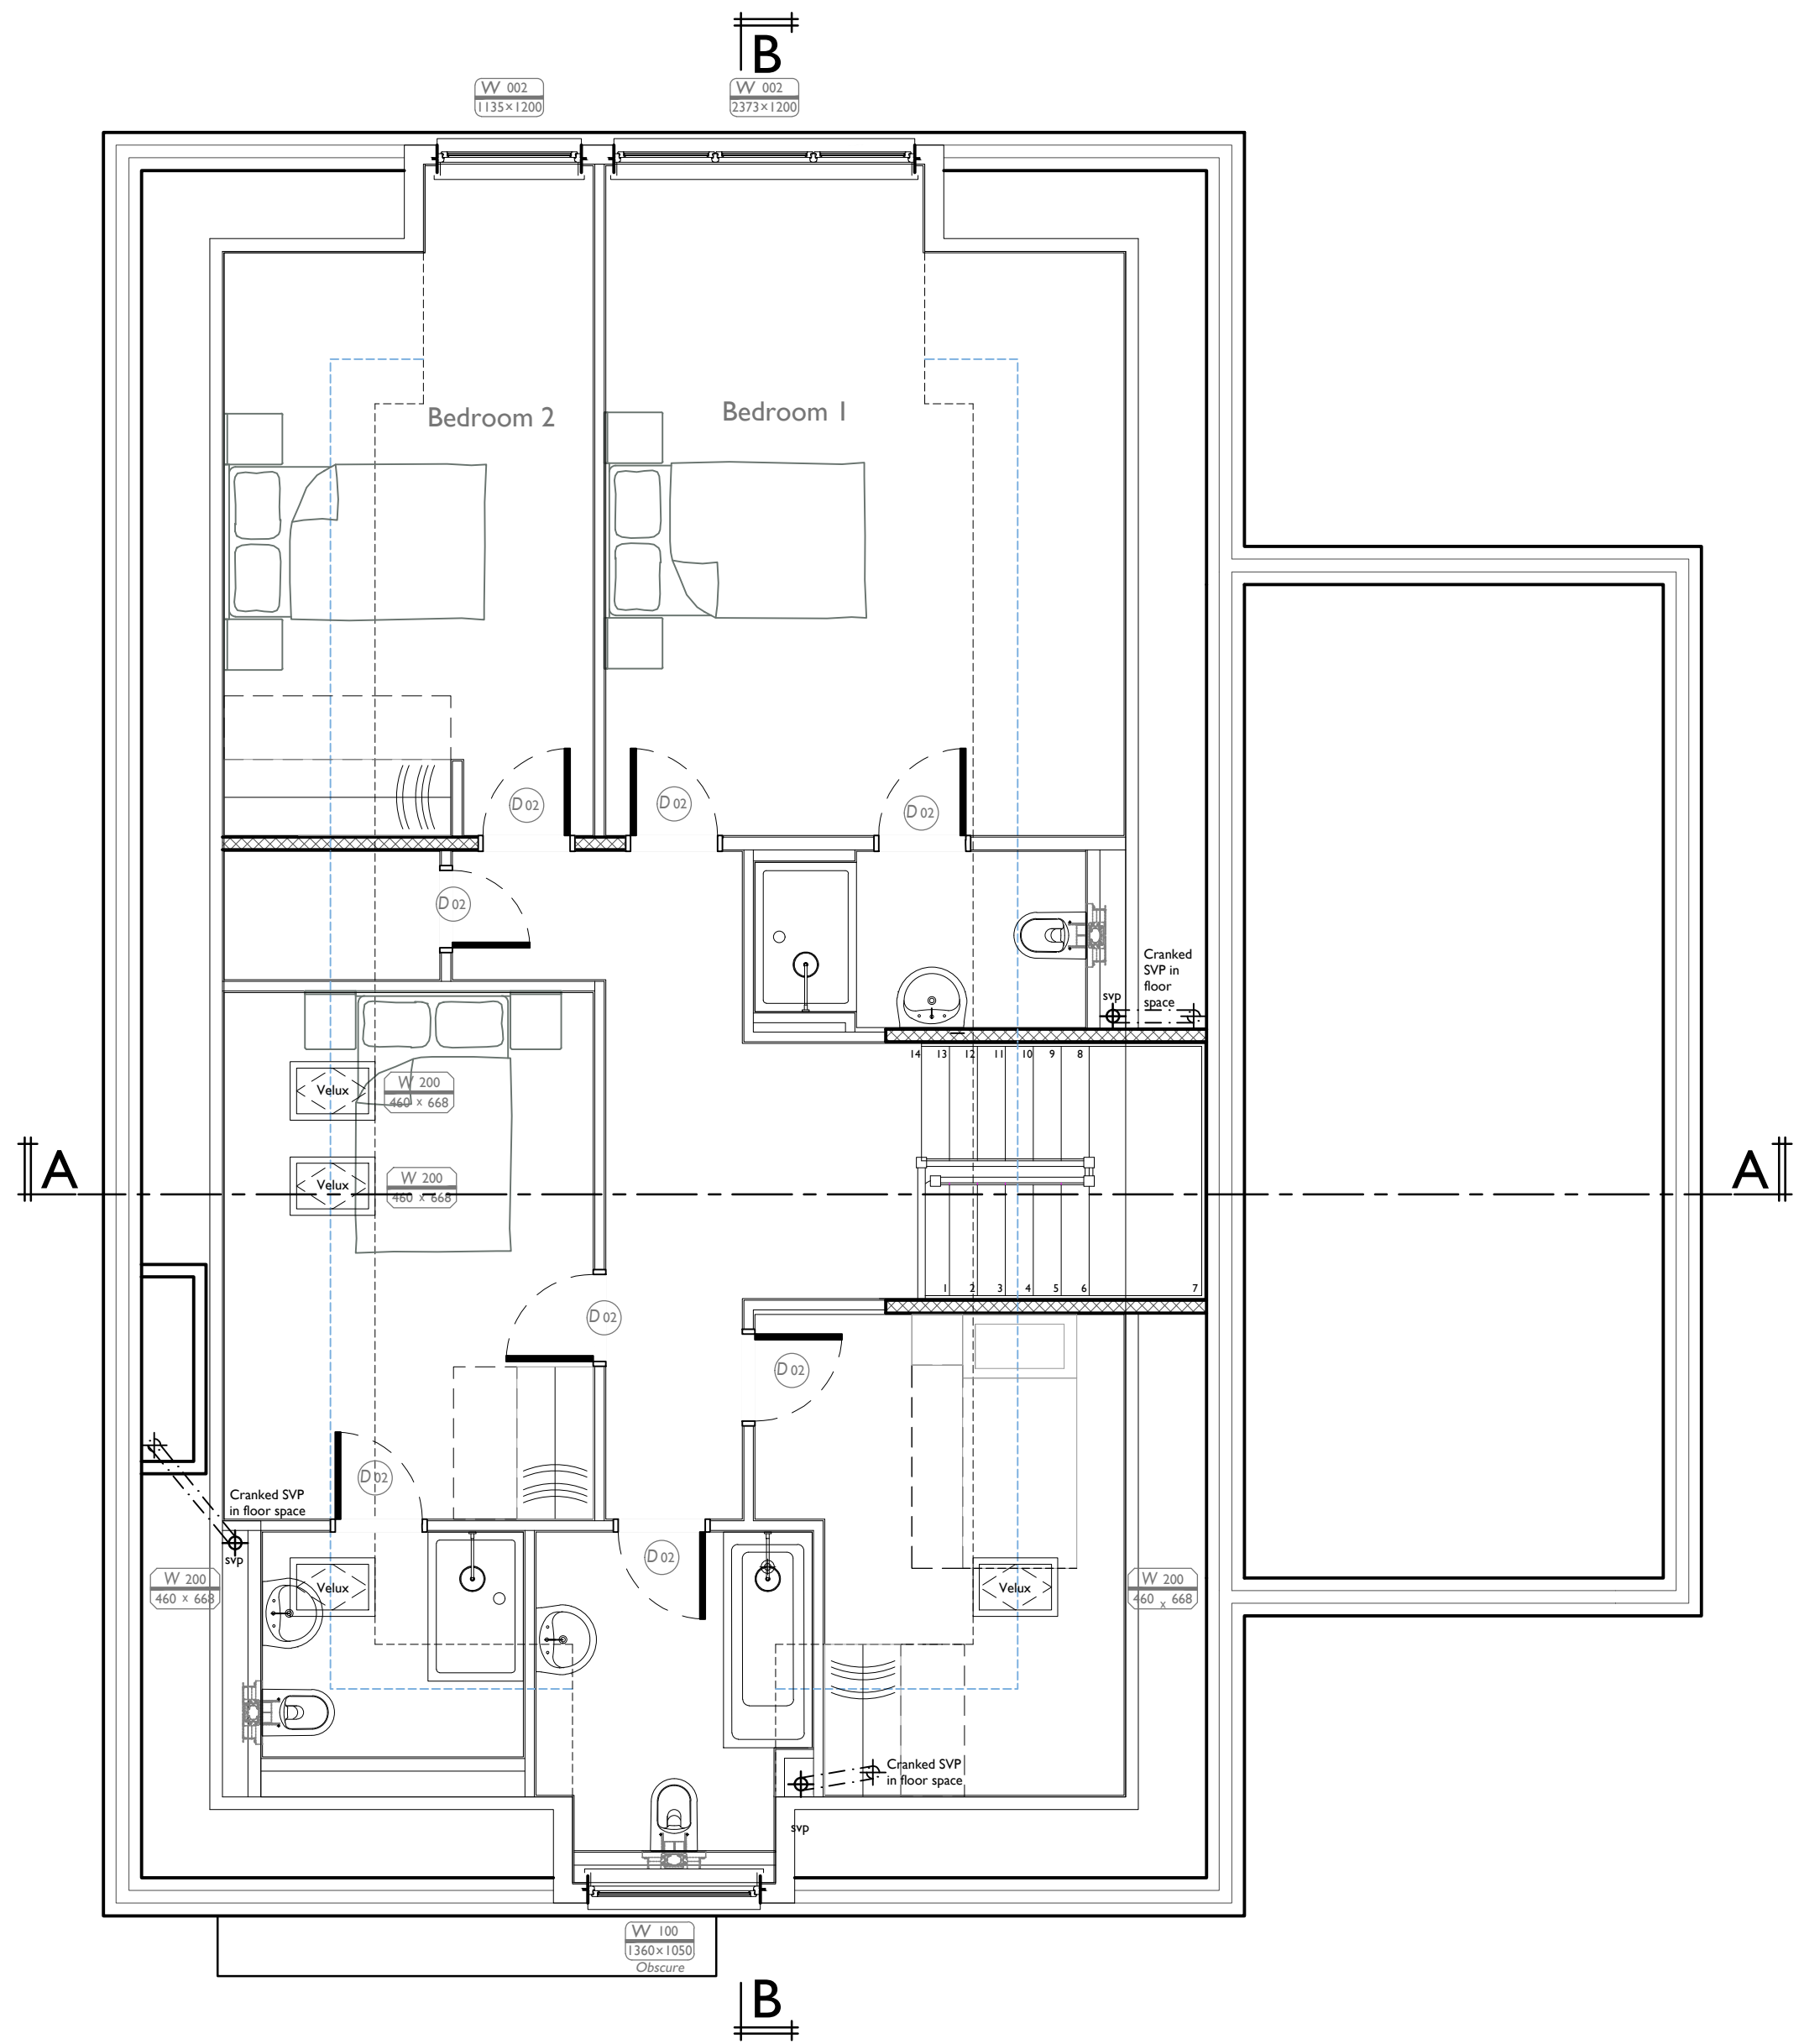

First Floor Plan



**KNIGHTSGATE  
UK LTD**

Knights Gate UK Ltd - 39 Brook Lane - Warsash  
Southampton - SO31 9FF  
T:01489 575 875 E:enquiries@knightsgateuk.com

59 Elm Grove  
Barnham  
PO22 0HJ  
For Knights Gate UK Ltd.

| Project type               | Drawing classification | Work stage |
|----------------------------|------------------------|------------|
| PLANNING                   | RESIDENTIAL            |            |
| DRAWING TITLE              |                        |            |
| Ground & First Floor Plans |                        |            |
| Plot 1                     |                        |            |

| SCALE | SHEET SIZE | SHEET No. | DRAWN | CHKD | DATE | CAD FILE |
|-------|------------|-----------|-------|------|------|----------|
| 1:50  | A1         | of        | JR    | JR   | 2018 |          |

**PRELIMINARY**

**KGUK-18-001-202**