




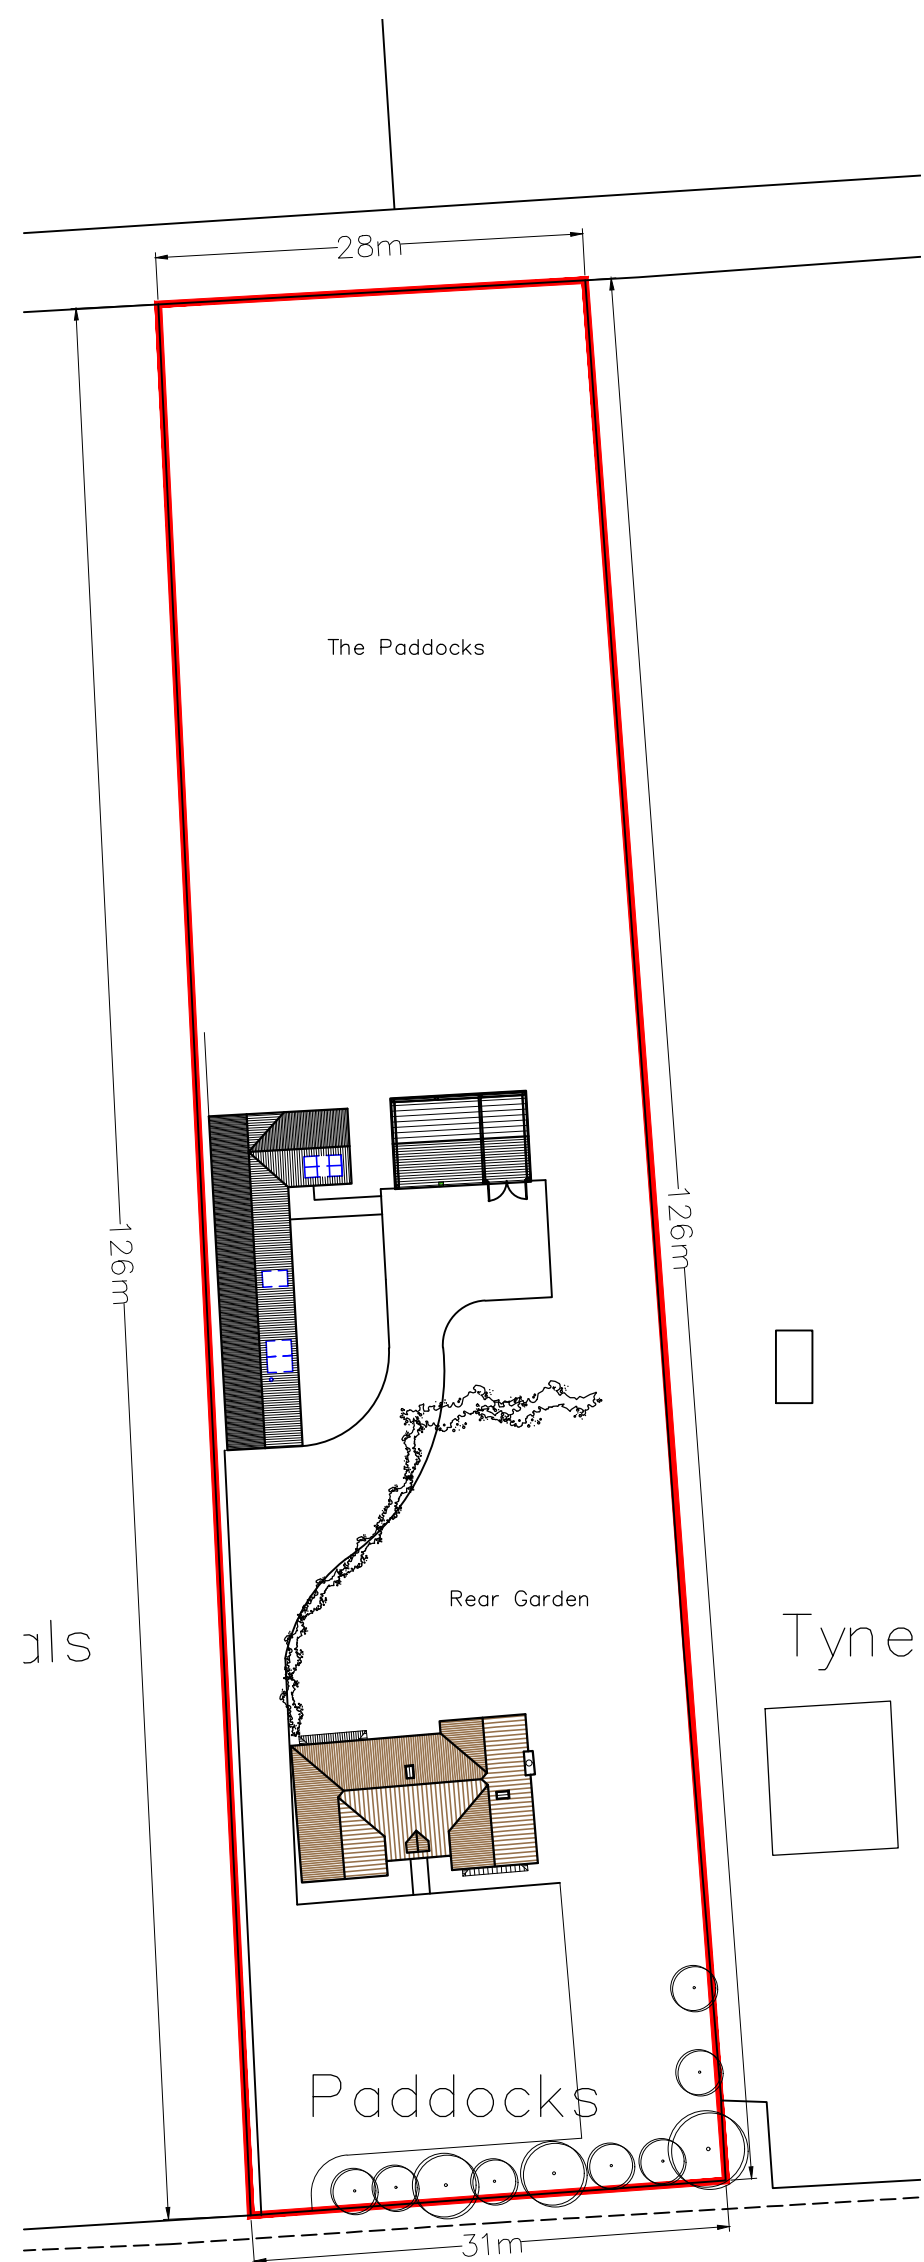


Proposed Site Plan @ 1:500

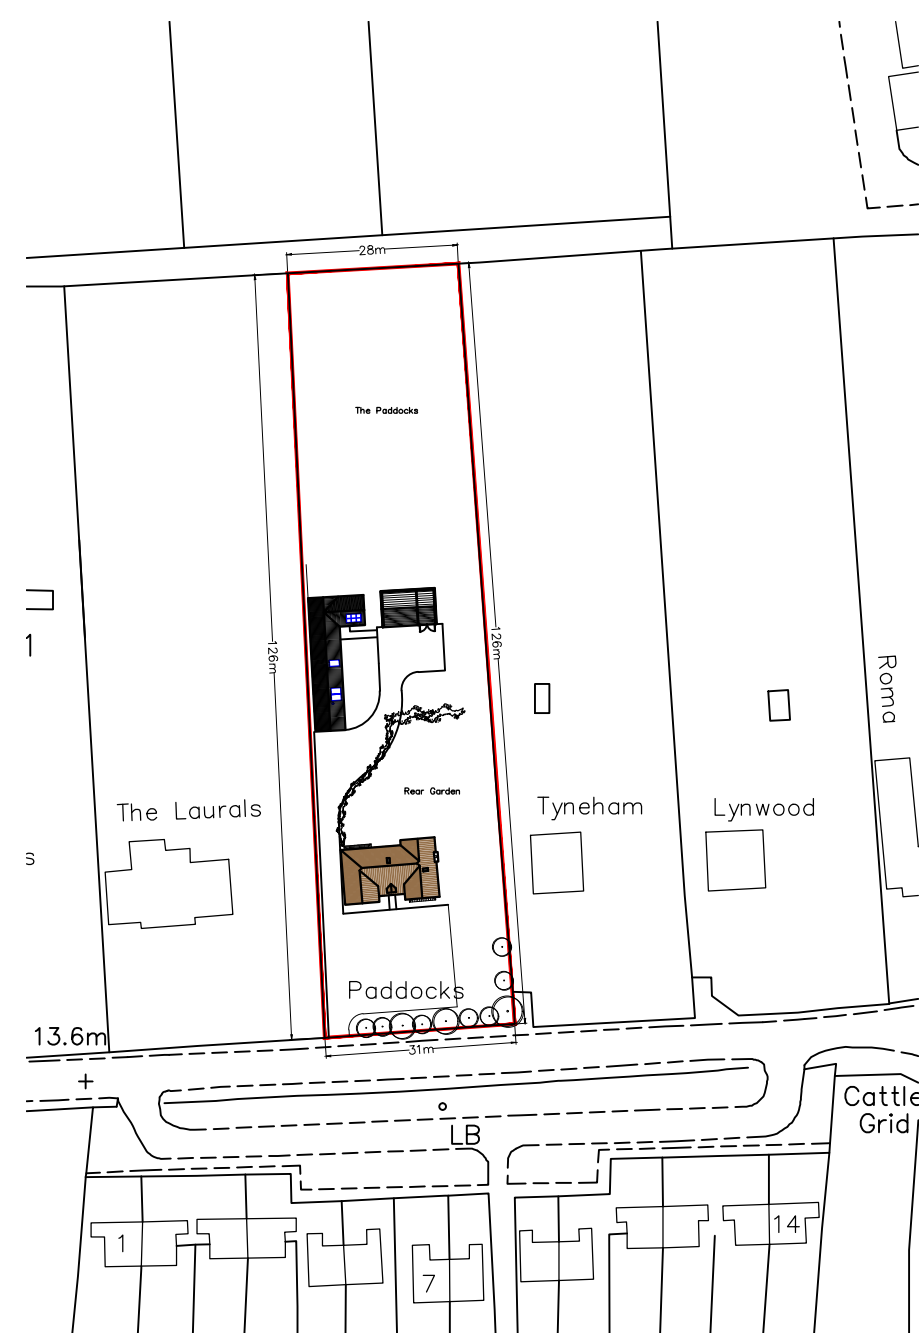

Proposed Site Location Plan @ 1:1250

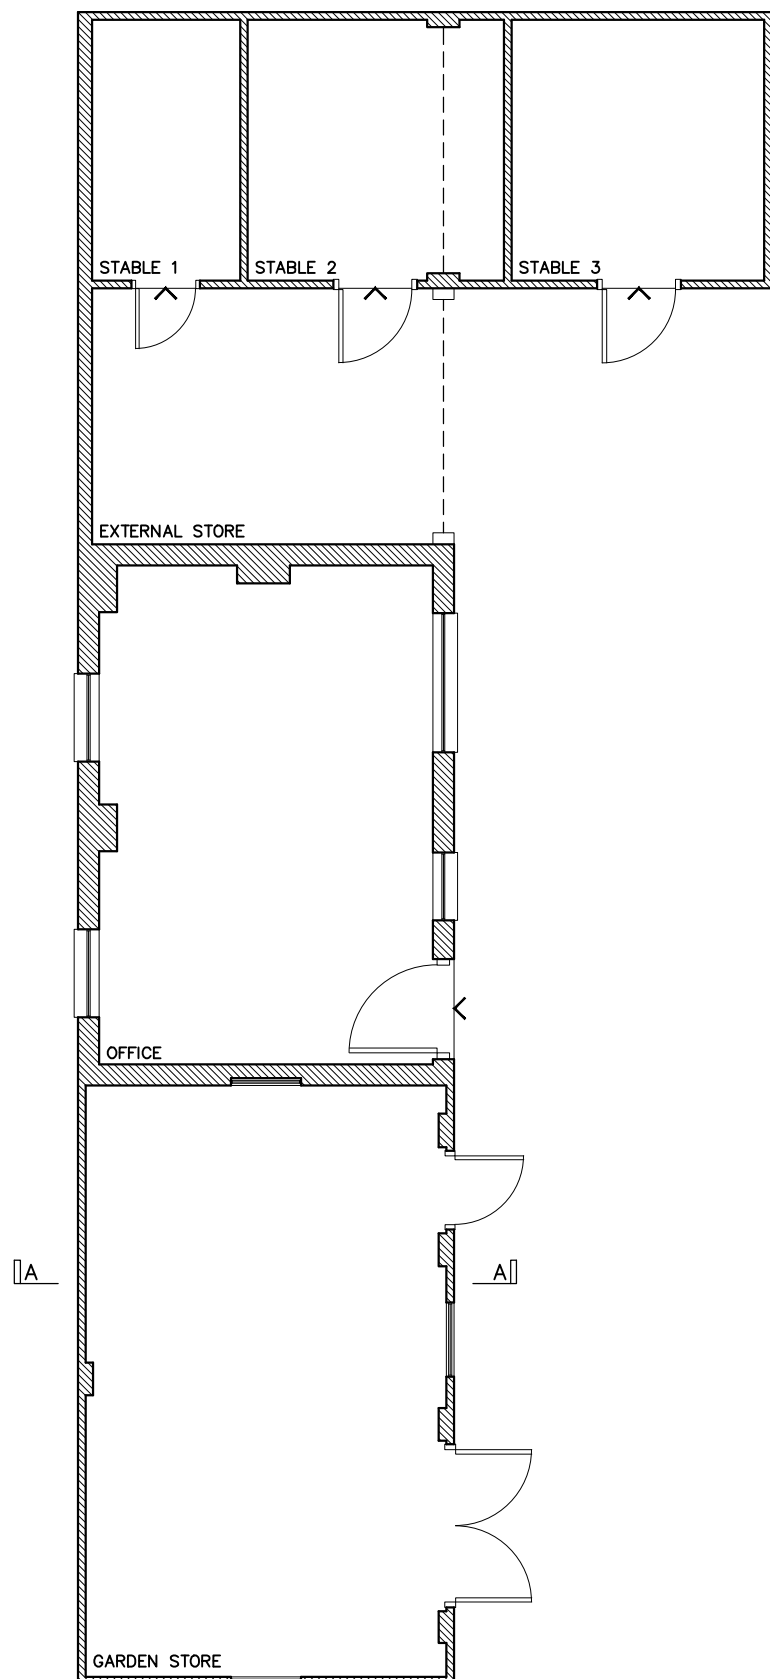

Existing Plan @ 1:100

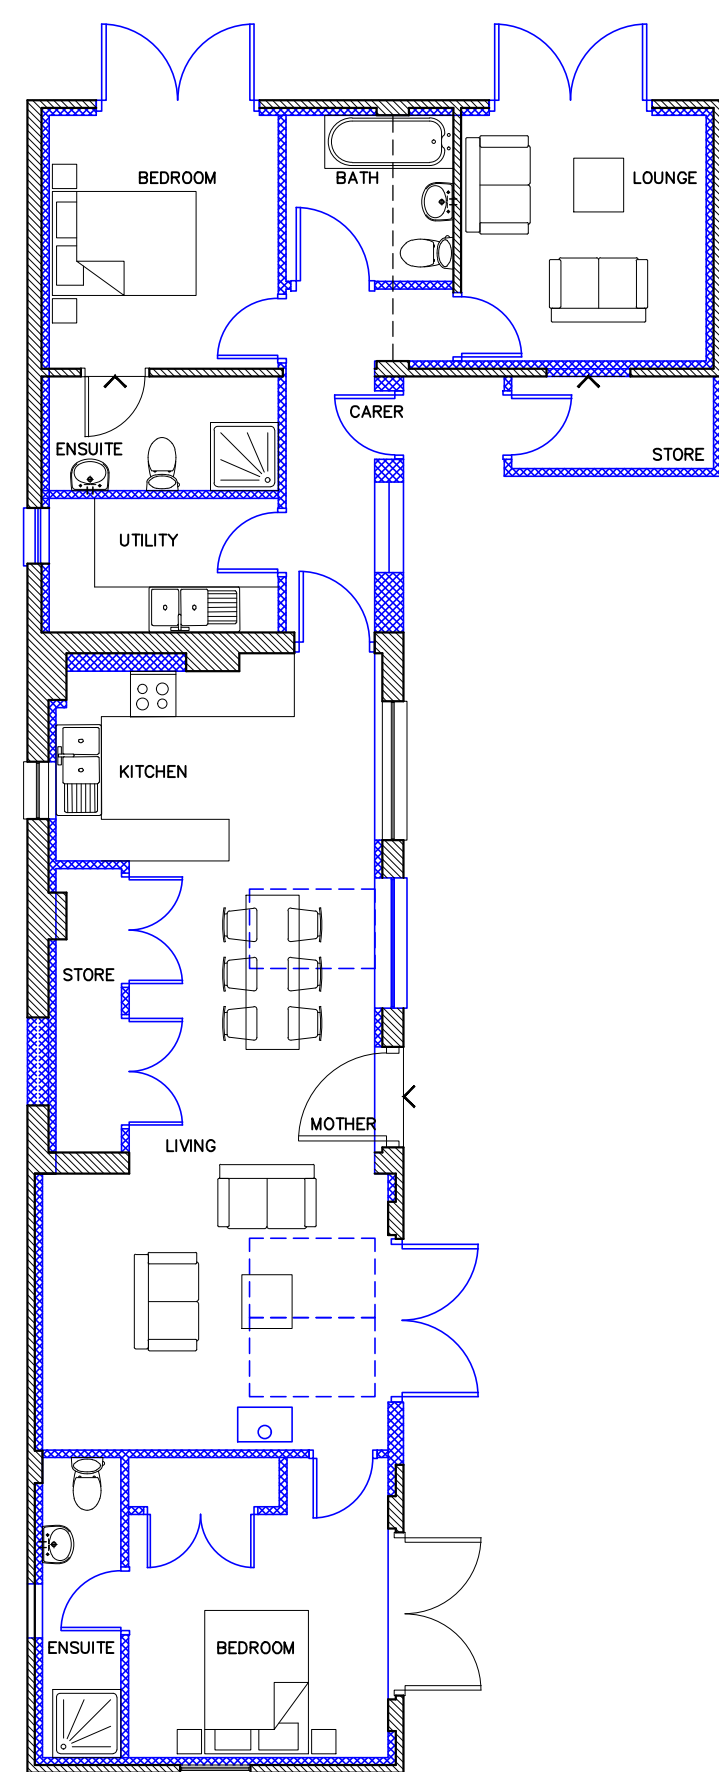

Proposed Plan @ 1:100




Existing East Elevation @ 1:100




Existing South Elevation @ 1:100




Existing North Elevation @ 1:100

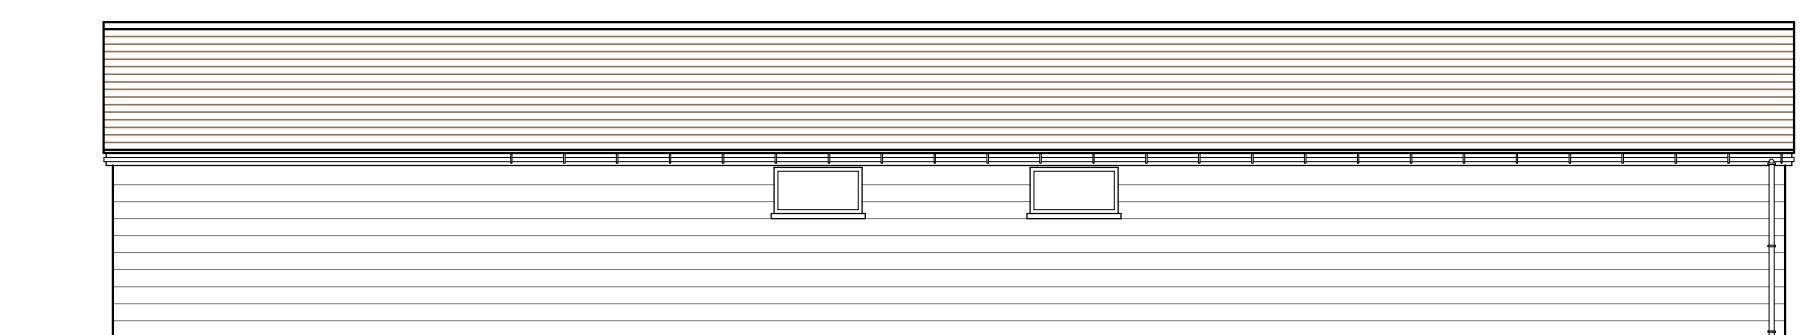


Existing West Elevation @ 1:100

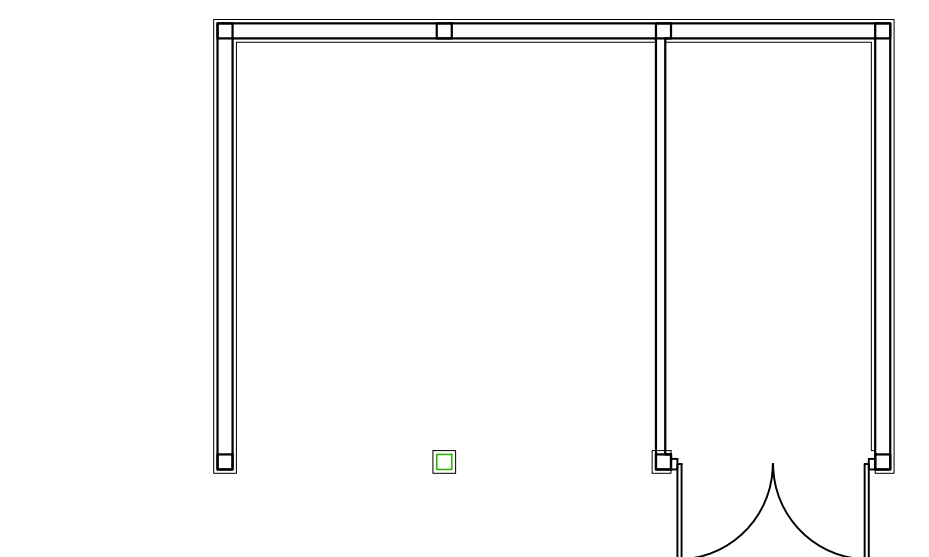


Proposed Car Port Plan @ 1:100

 


Proposed Car Port Roof @ 1:100

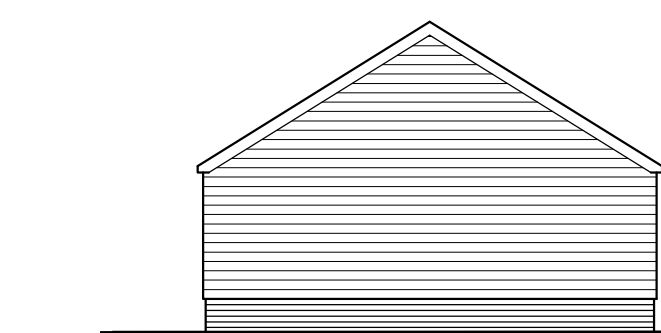


Proposed Car Port East Elevation @ 1:100

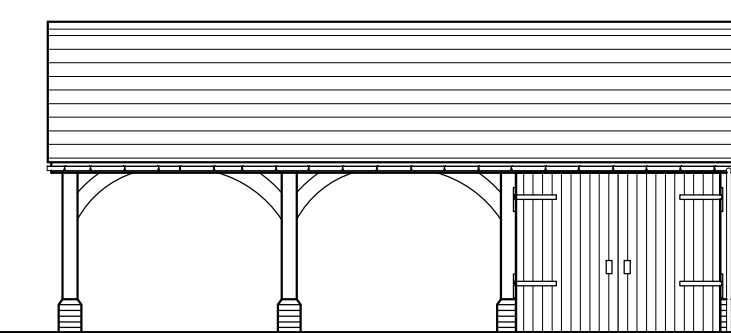


Proposed Car Port South Elevation @ 1:100

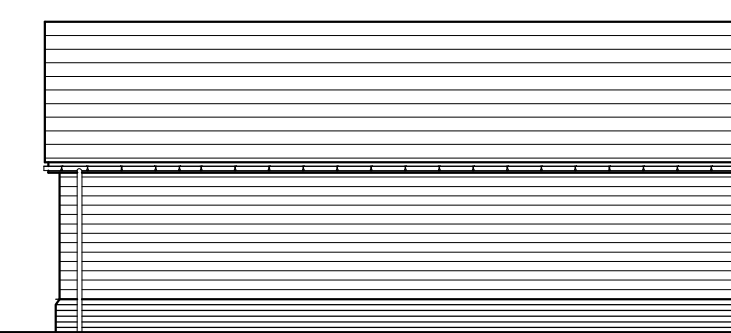


Proposed Car Port North Elevation @ 1:100

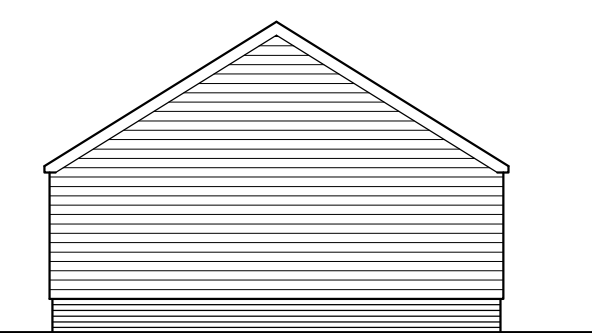


Proposed Car Port West Elevation @ 1:100

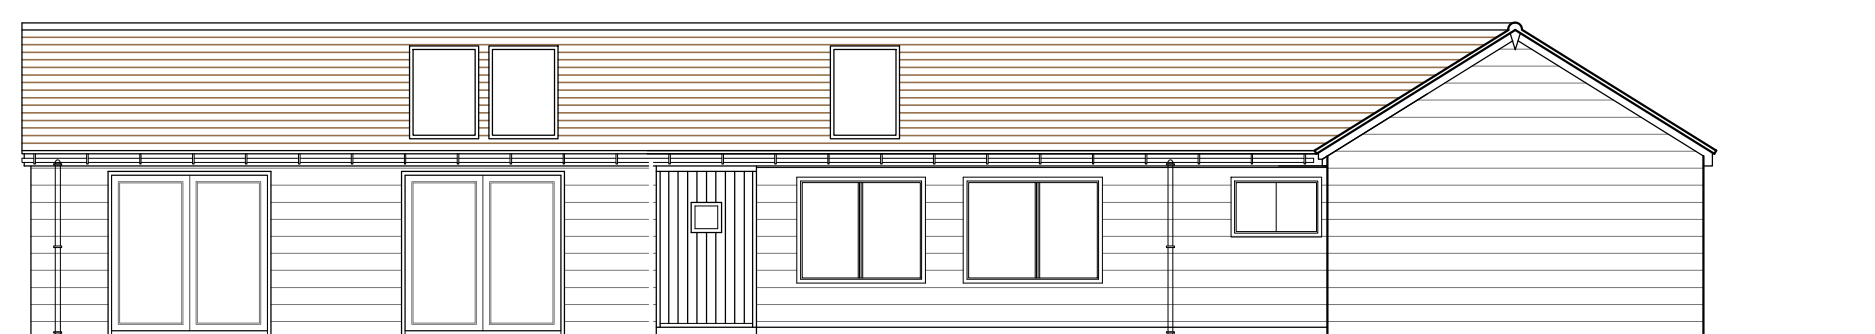


Proposed East Elevation @ 1:100

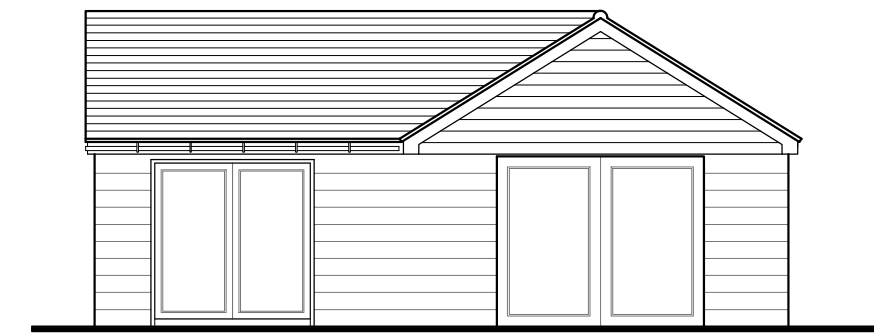

Proposed North Elevation @ 1:100

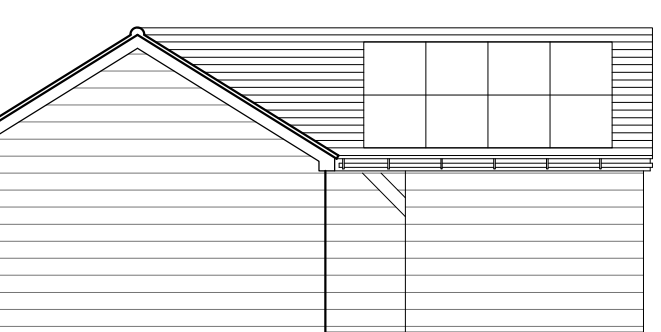


Proposed South Elevation @ 1:100

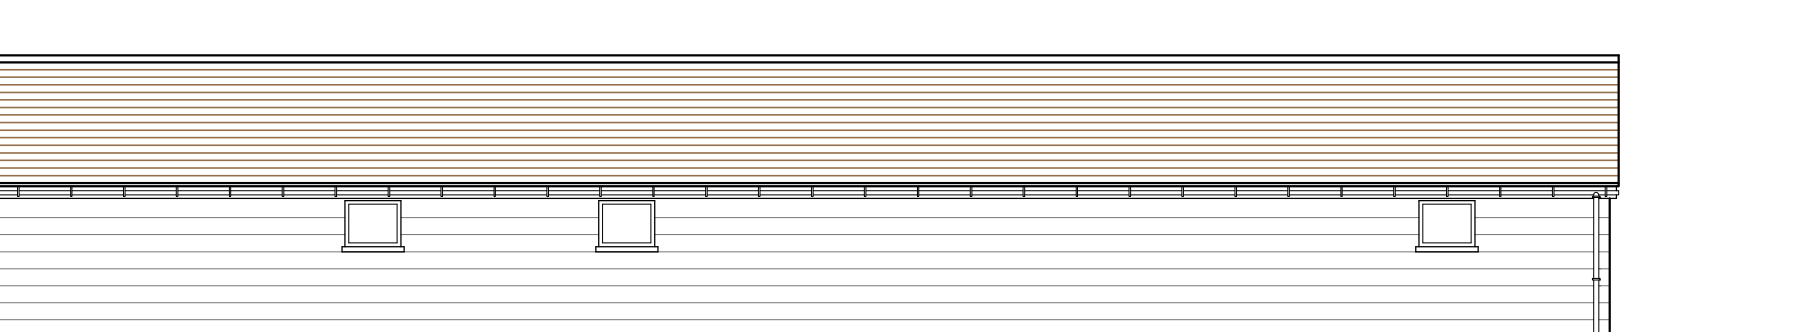

Proposed West Elevation @ 1:100

NOTES:
Dimensions to be checked on site before commencing work. Any discrepancies shall be reported to the architect immediately.
Do not scale from these drawings except for planning purposes.
Use figured dimensions only.
Where applicable this drawing is to be read in conjunction with other consultants' drawings.
All drawings to be read in conjunction with specification and all other drawings including structural engineer and mechanical and electrical drawings / specification

NOTE THIS HAS BEEN PRODUCED FROM CLIENT SUPPLIED INFORMATION. NO SURVEY OR ANY OTHER FORM OF INVESTIGATIVE WORKS/ DESIGN / SPECIFYING HAVE BEEN CARRIED OUT BY HELYER DESIGN LTD, THIS DRAWING IS FOR ILLUSTRATIVE PURPOSES ONLY!

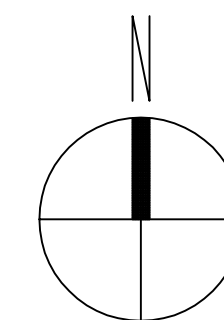

REV	DATE	AMENDMENT	DRAWN

hd
architects

Helver Davies Architects Ltd
1 The Old Flour Mill,
Emsworth, PO10 7BT
01243 370 715
www.hdarchitects.co.uk mail@hdarchitects.co.uk

CLIENT
Mr Paul Wetton

PROJECT
Paddocks
Eastergate Lane
Eastergate

DRAWING
Existing & Proposed

SCALE
1:100 @ A1

DATE Jan 2018	DRAWN MH
DRAWING NUMBER 18006-001	REVISION B