


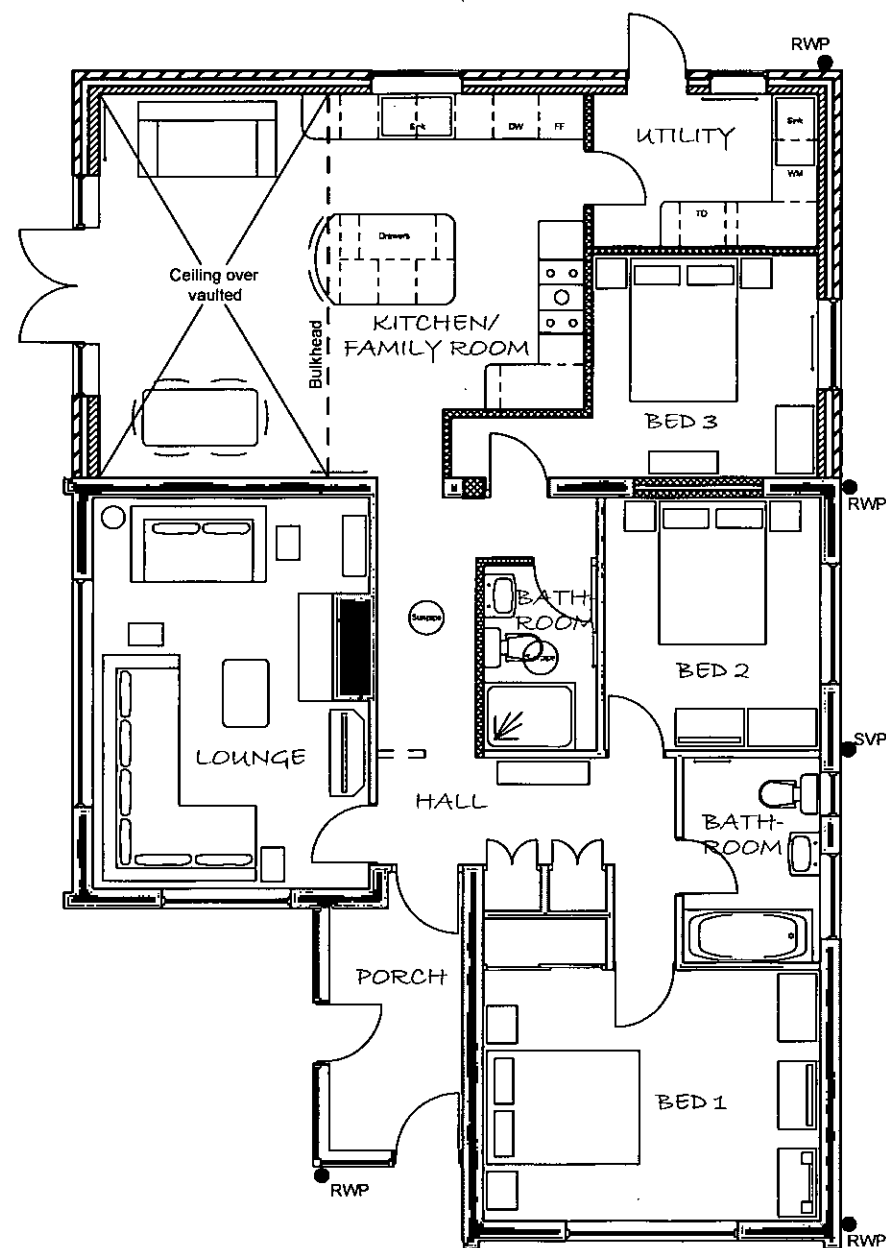


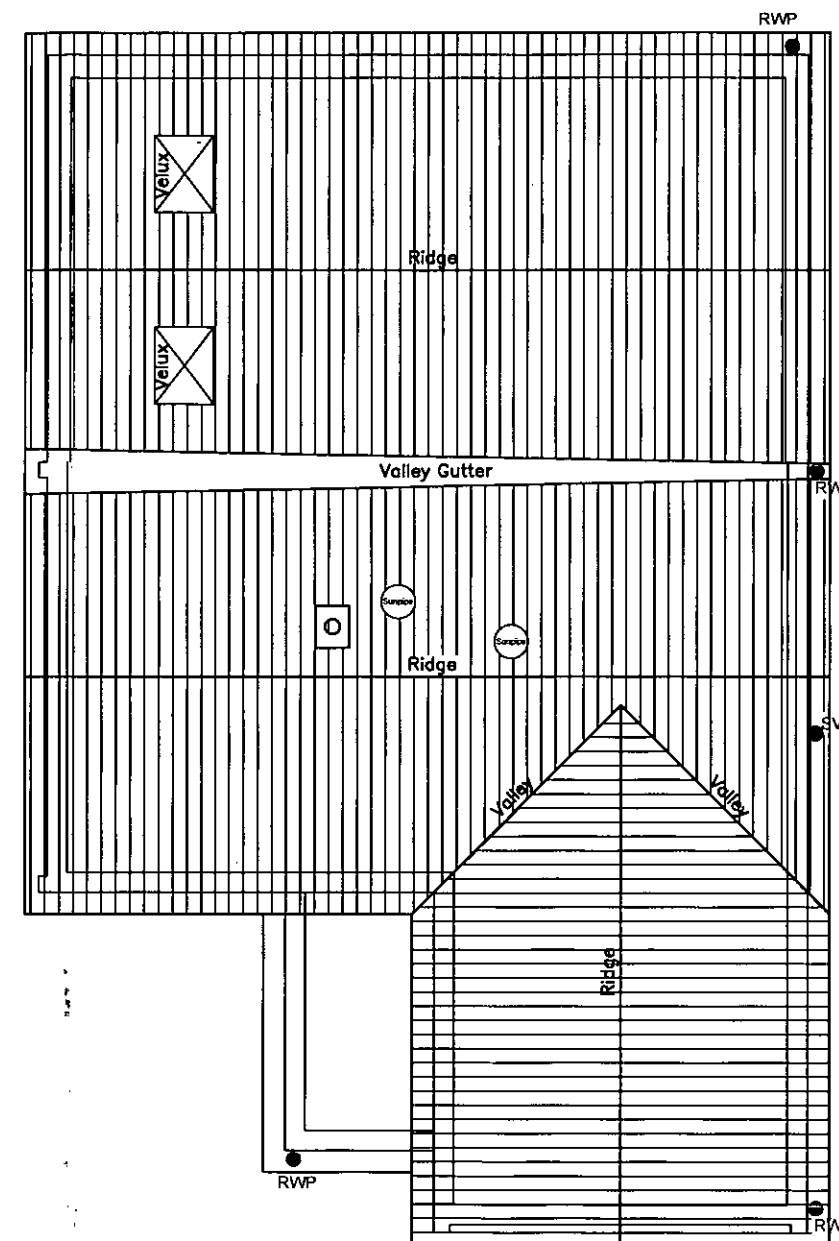

**PROPOSED GROUND FLOOR PLAN**  
(1:100)

 

**PROPOSED ROOF PLAN**  
(1:100)

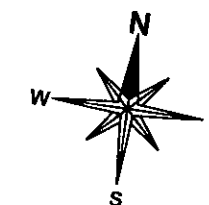

SCALE 1:100

|                                                                    |          |                                                                          |          |
|--------------------------------------------------------------------|----------|--------------------------------------------------------------------------|----------|
| B                                                                  | 25.02.13 | Area of ceiling over family room vaulted, two velux's added to roof plan | ATC      |
| A                                                                  | 26.11.12 | Front porch plan updated                                                 | ATC      |
| MK                                                                 | DATE     | REVISION                                                                 | BY       |
| JOB TITLE                                                          |          |                                                                          |          |
| REAR EXTENSION TO<br>73 ELM GROVE, BARNHAM<br>WEST SUSSEX PO22 OHW |          |                                                                          |          |
| DRAWING TITLE                                                      |          |                                                                          |          |
| PROPOSED FLOOR PLANS                                               |          |                                                                          |          |
| SCALE                                                              |          | DRAWING No.                                                              | REVISION |
| 1:100 @A3                                                          |          | 1019/05                                                                  | B        |