




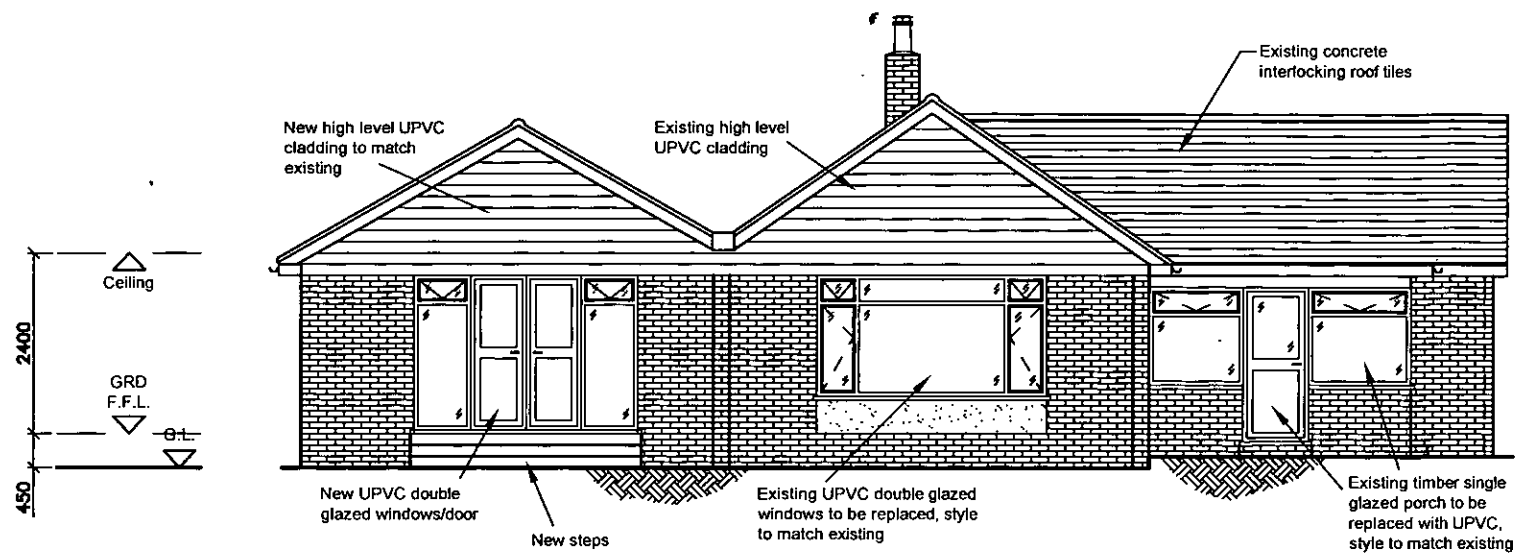


PROPOSED WEST (SIDE) ELEVATION
(1:100)

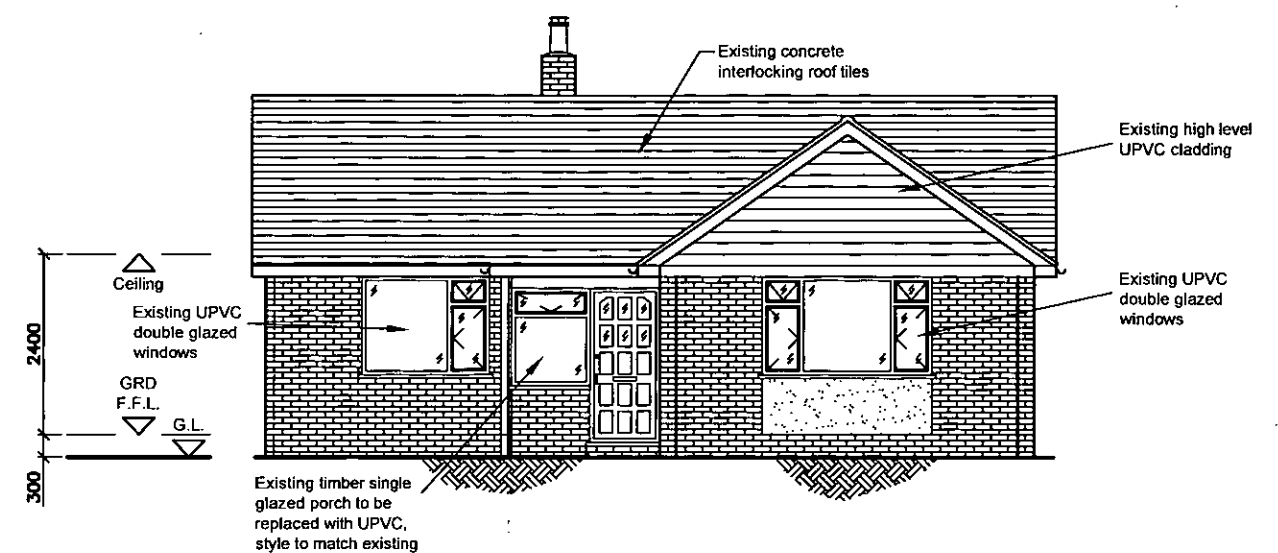


PROPOSED SOUTH (FRONT) ELEVATION
(1:100)

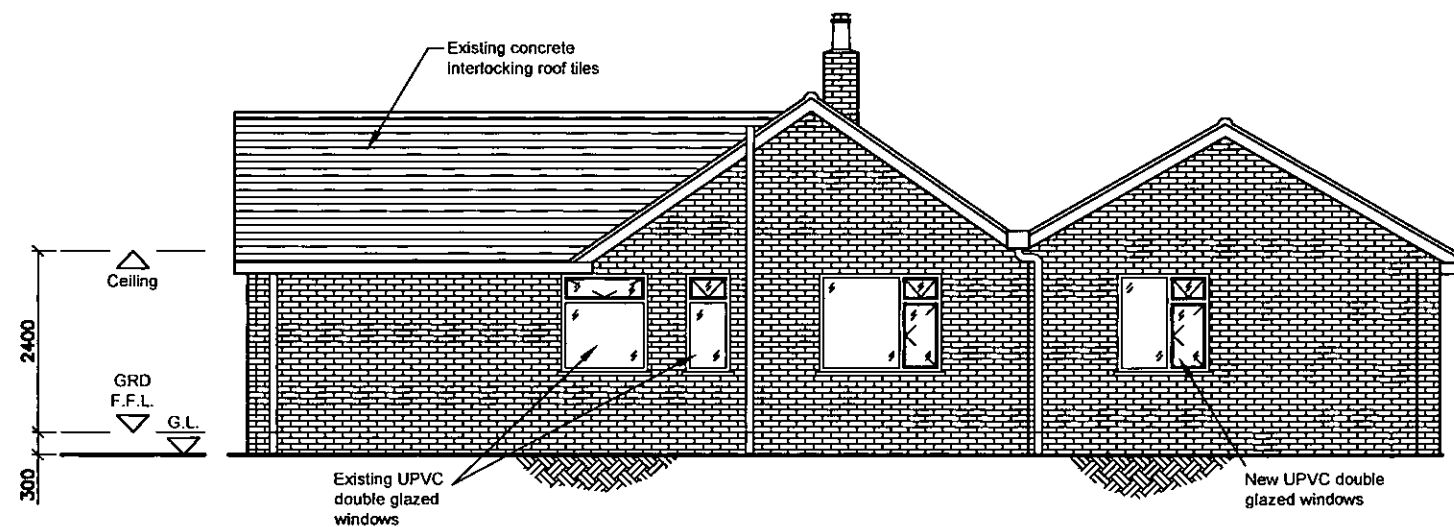

PROPOSED EAST (SIDE) ELEVATION
(1:100)

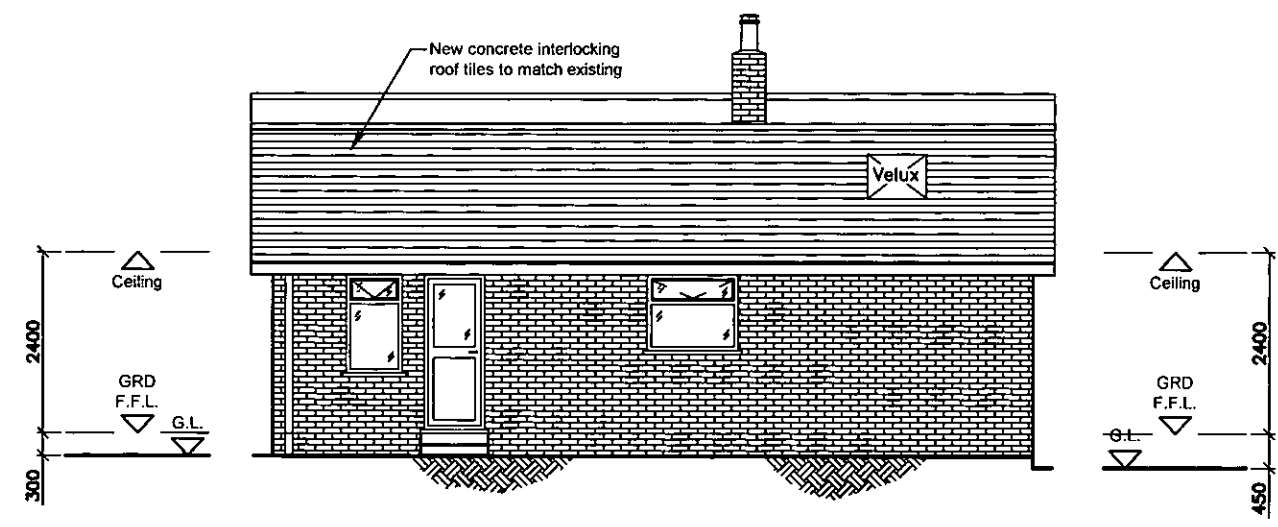

PROPOSED NORTH (REAR) ELEVATION
(1:100)

 

SCALE 1:100

A	25.02.13	Velux window added to rear elevation	ATC
MK	DATE	REVISION	BY
JOB TITLE			
REAR EXTENSION TO 73 ELM GROVE, BARNHAM WEST SUSSEX PO22 OHW			
DRAWING TITLE			
PROPOSED ELEVATIONS			
SCALE		DRAWING No.	REVISION
1:100 @A3		1019/06	A