




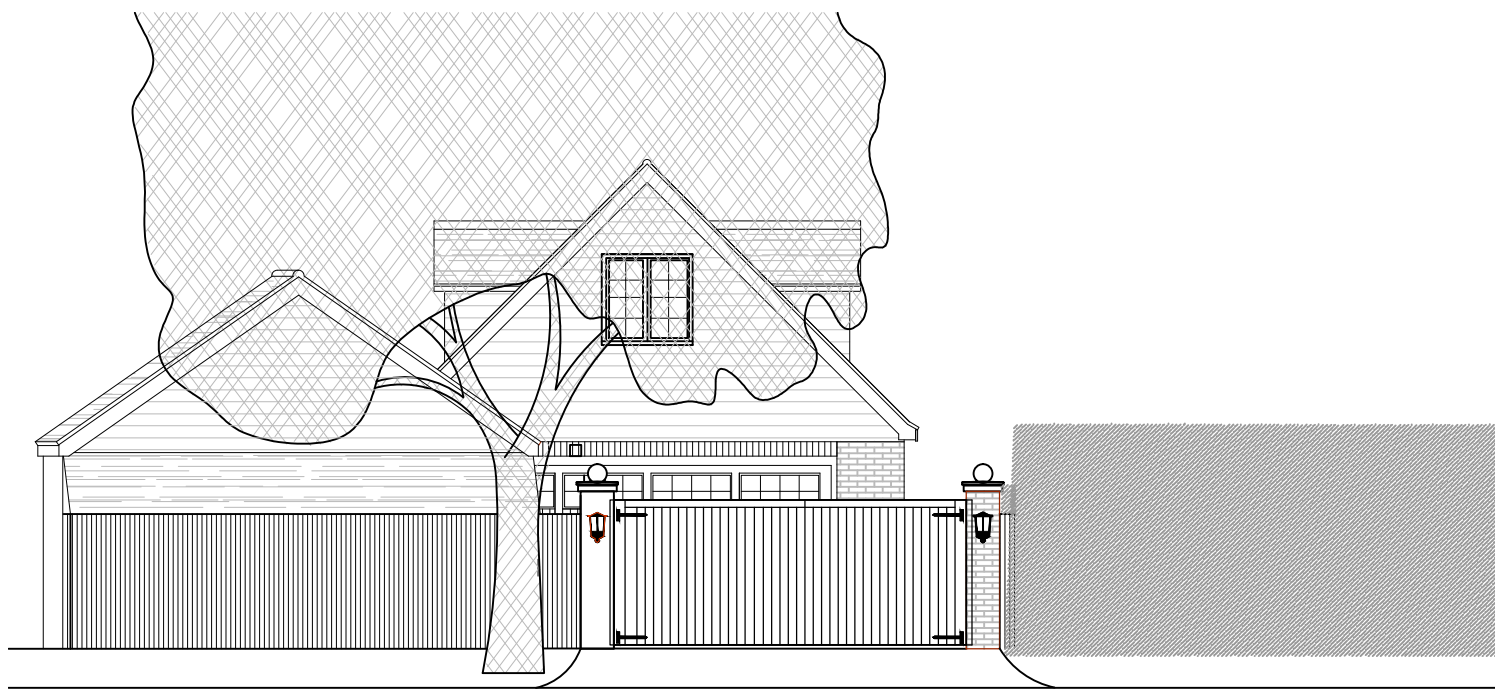

EXISTING SOUTH ELEVATION

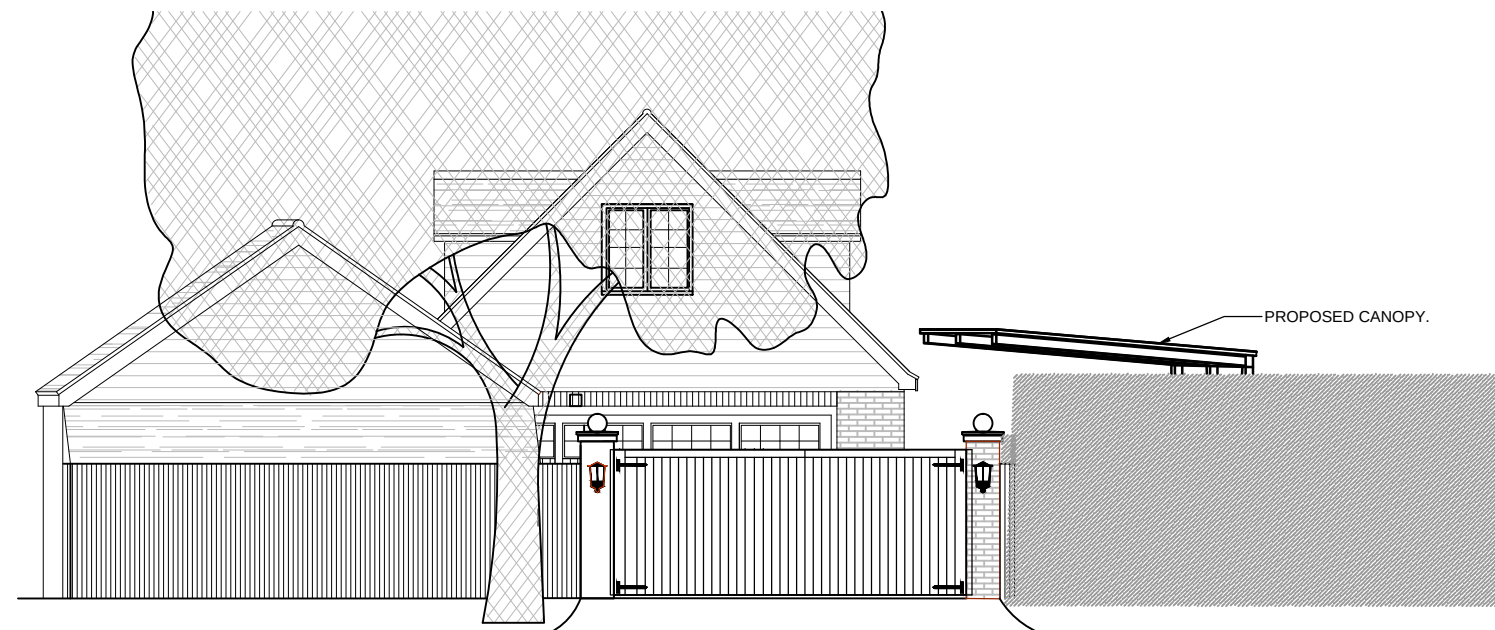

PROPOSED SOUTH ELEVATION

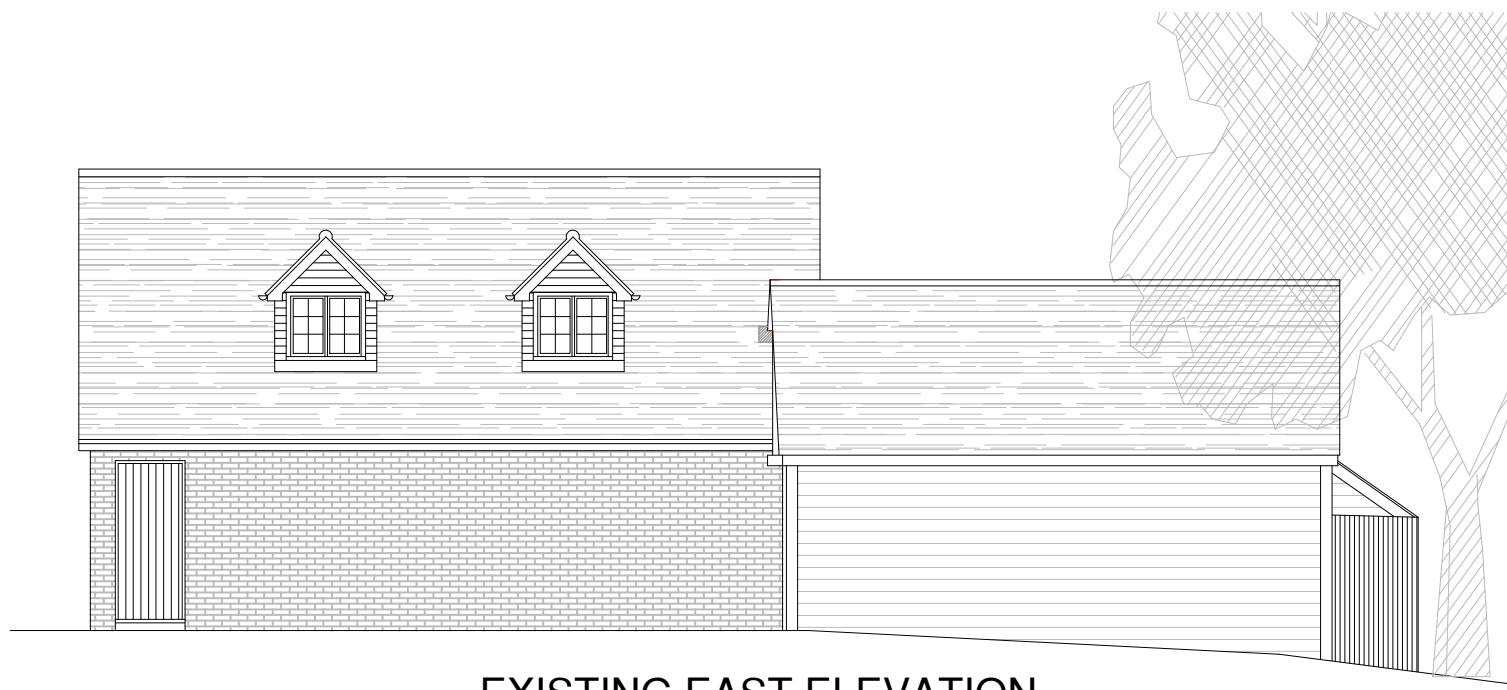

EXISTING EAST ELEVATION



PROPOSED EAST ELEVATION



EXISTING WEST ELEVATION



PROPOSED WEST ELEVATION




EXISTING NORTH ELEVATION




PROPOSED NORTH ELEVATION

ELEVATIONS 1:100

 


BLOCK PLAN 1:500

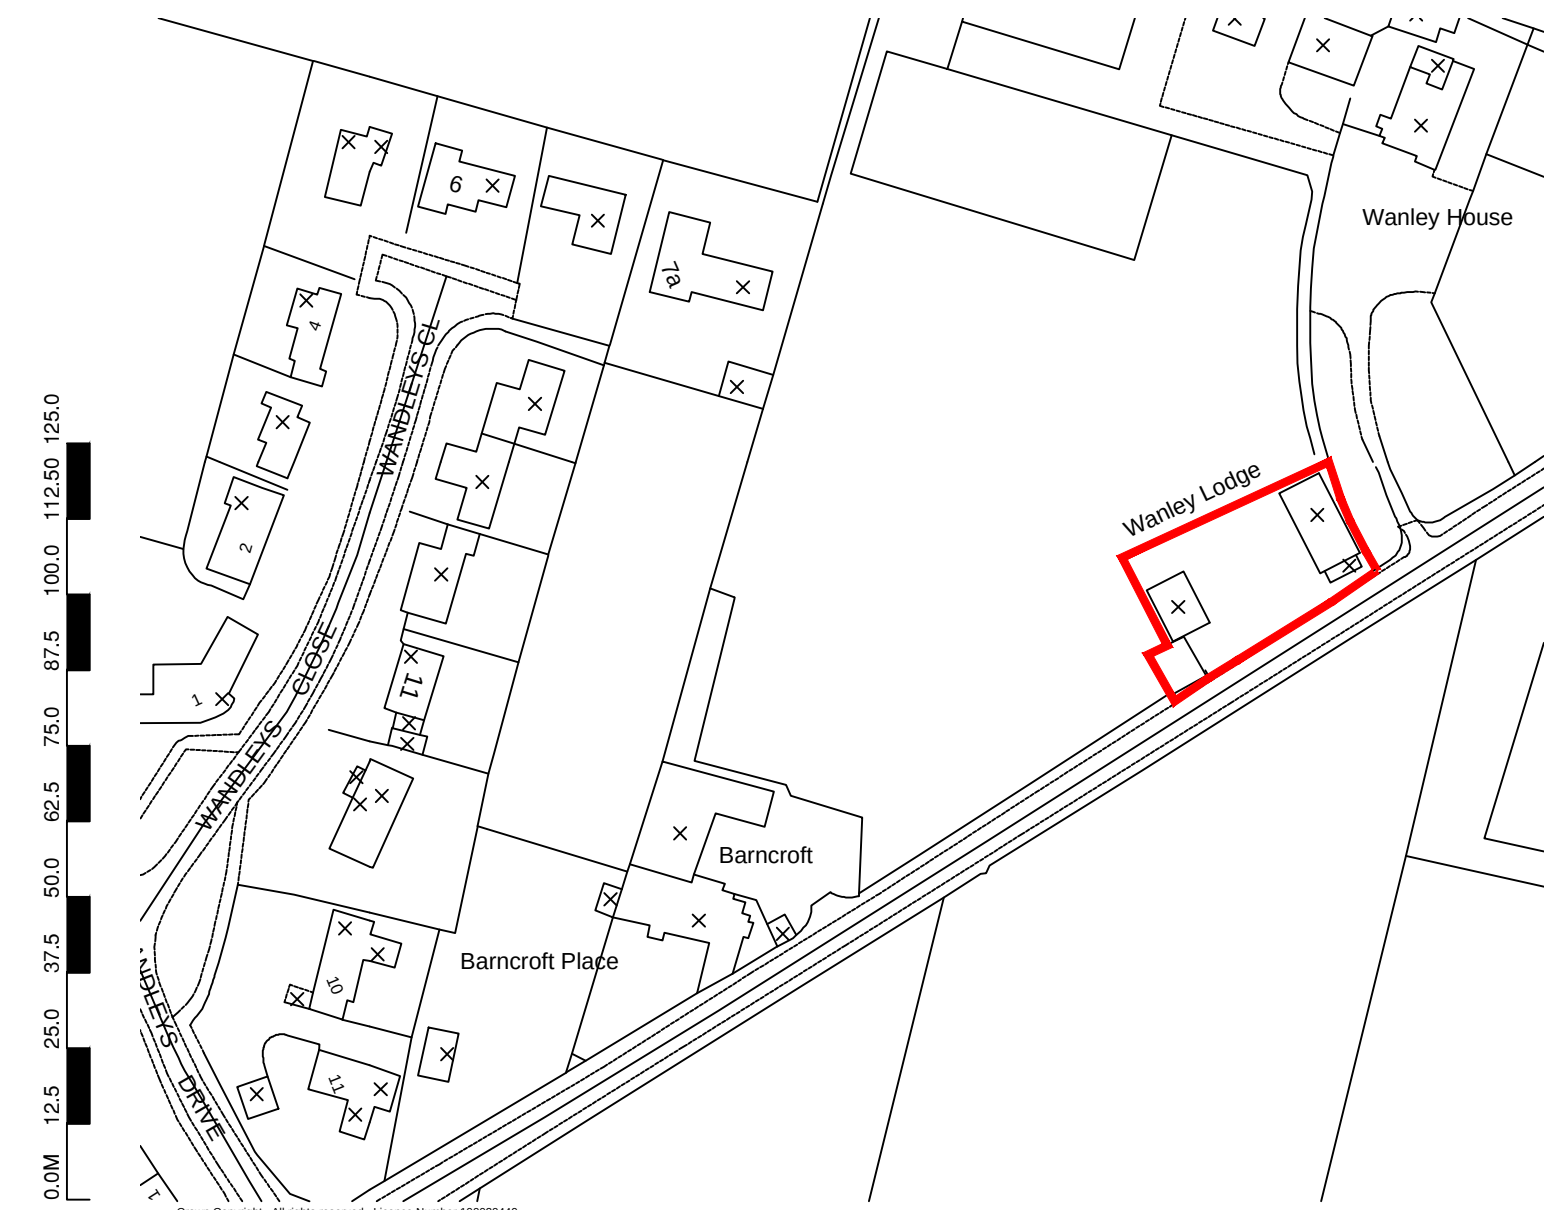


LOCATION PLAN 1:1250


EXISTING SITE PLAN

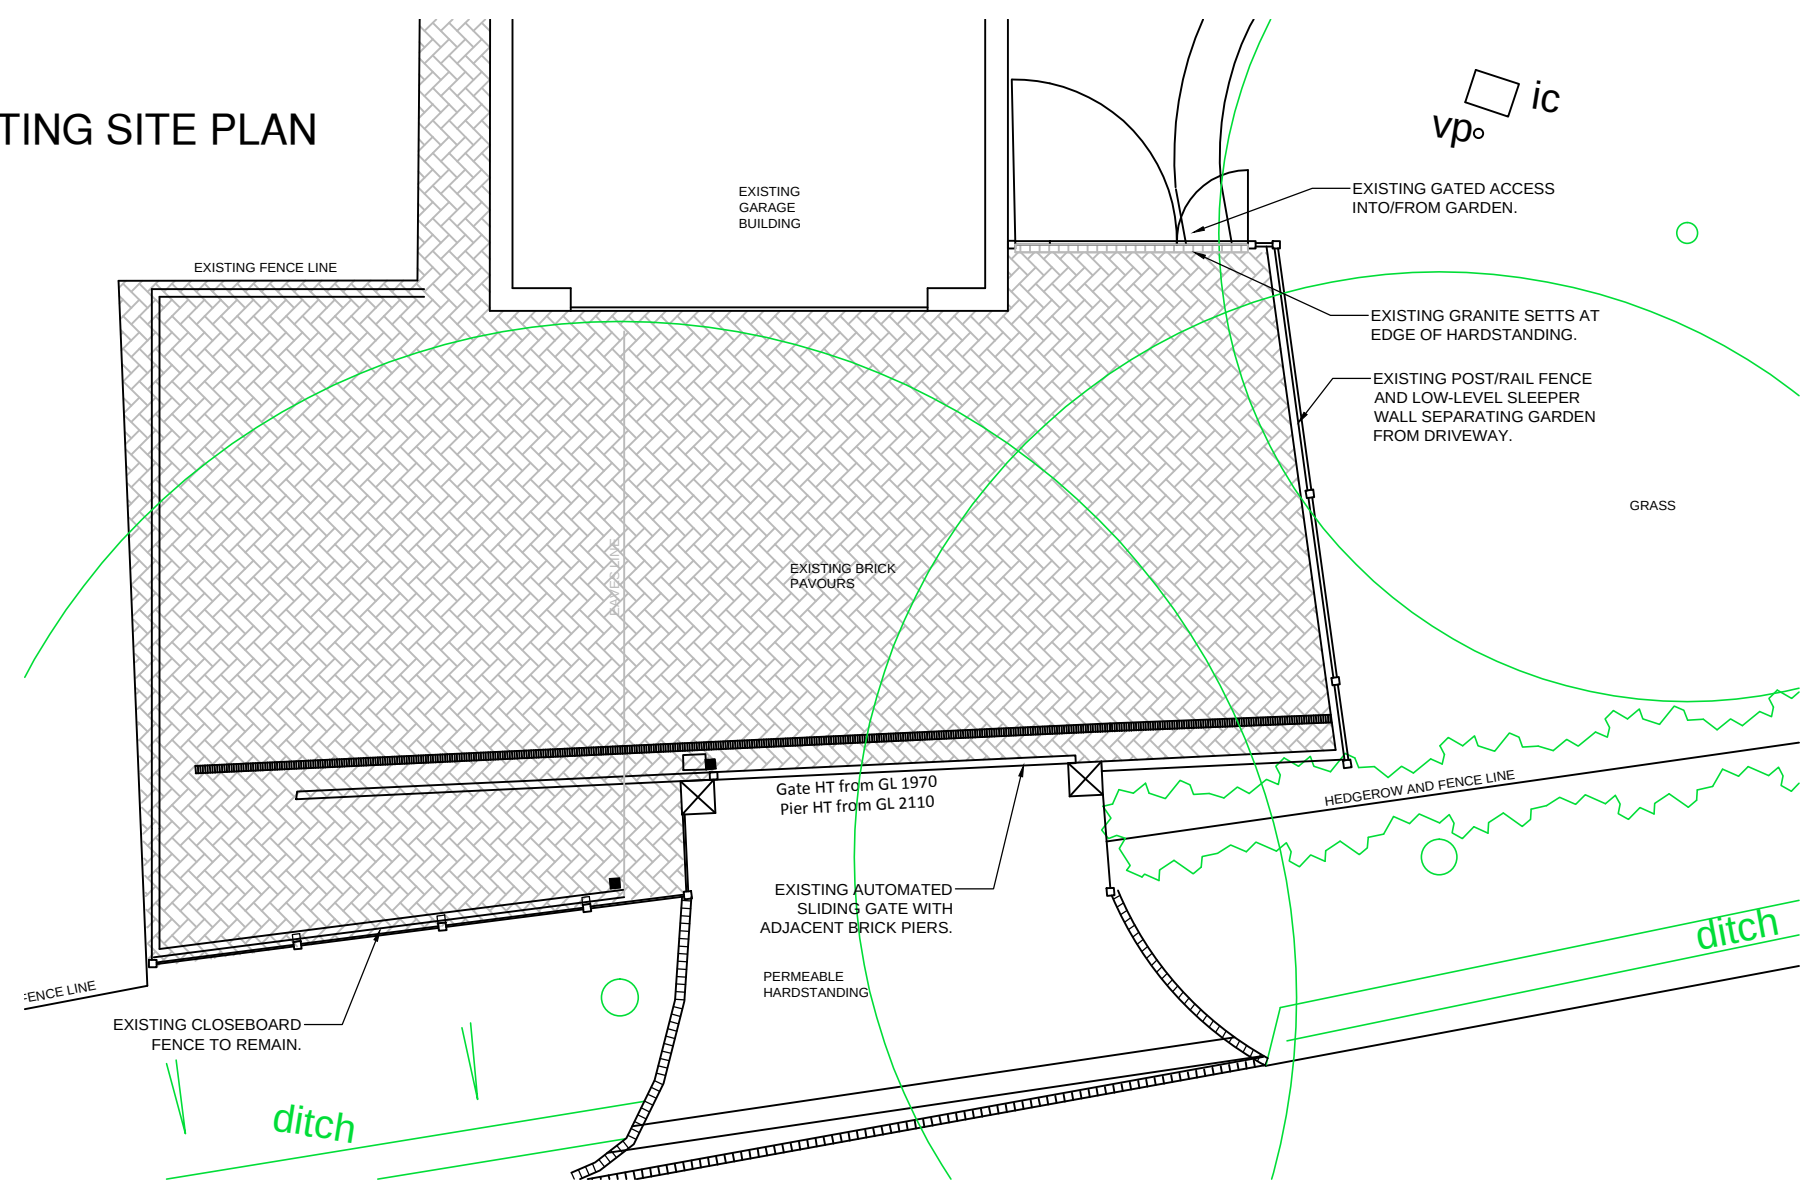


PROPOSED SITE PLAN

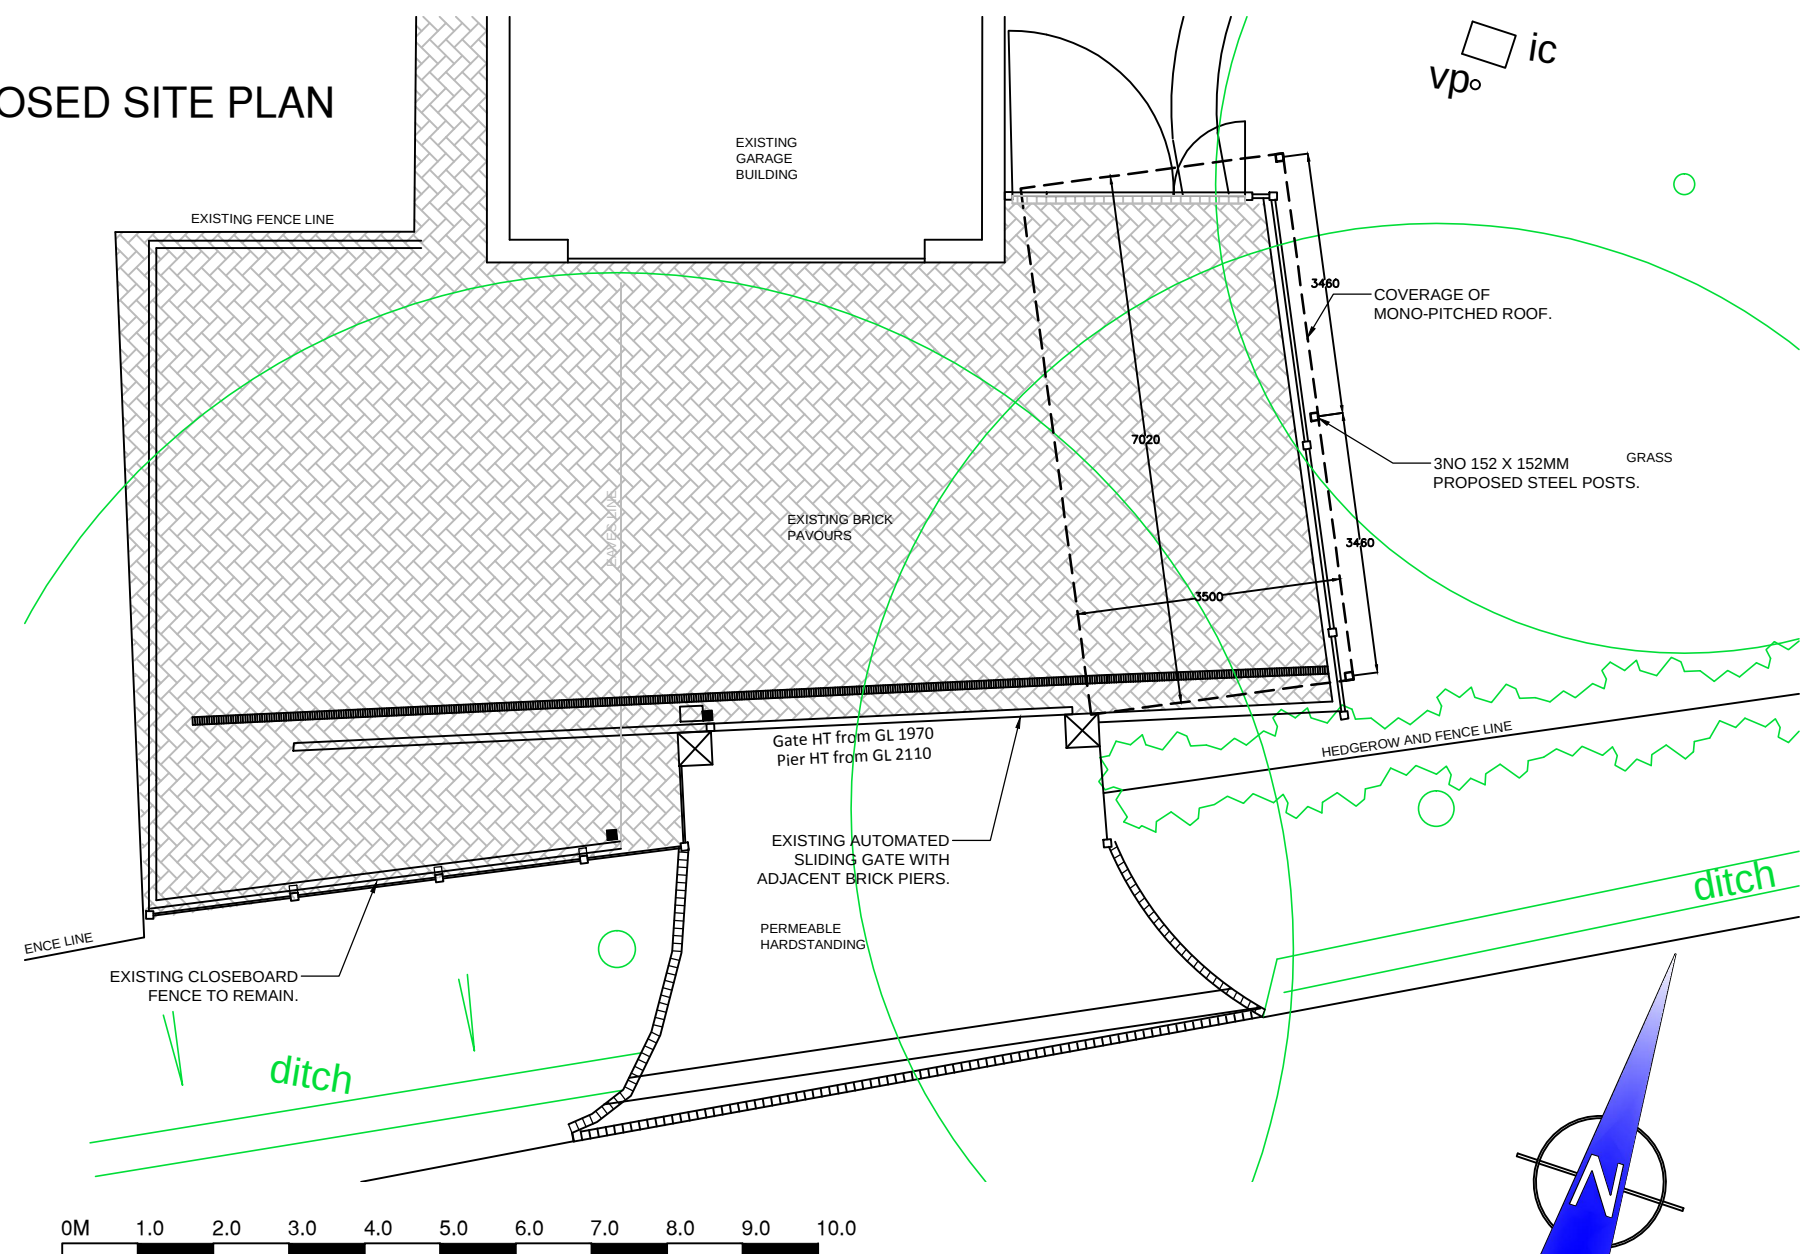

SITE PLANS 1:100

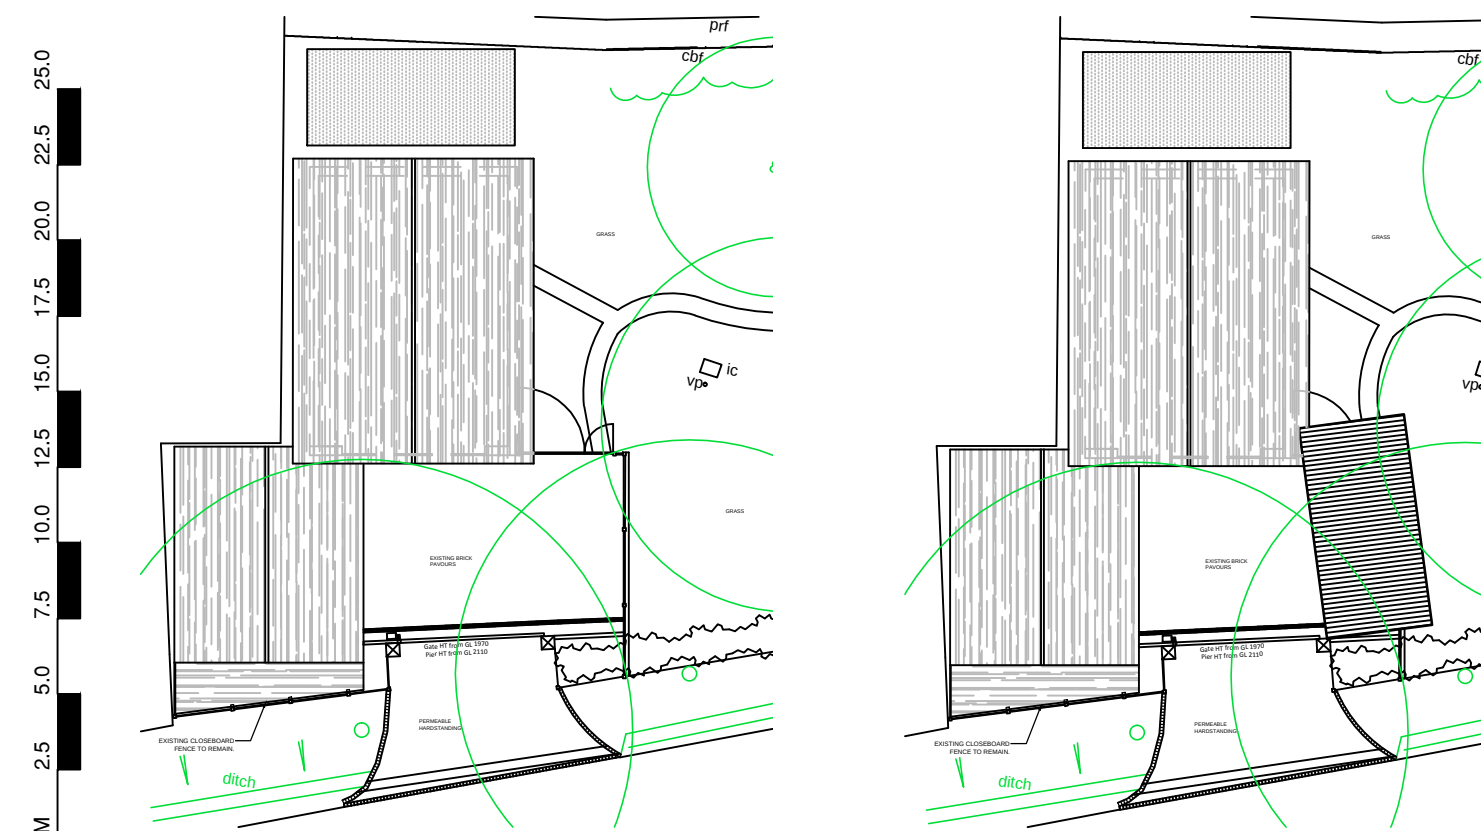

EXISTING ROOF PLAN
PROPOSED ROOF PLAN
ROOF PLANS 1:250

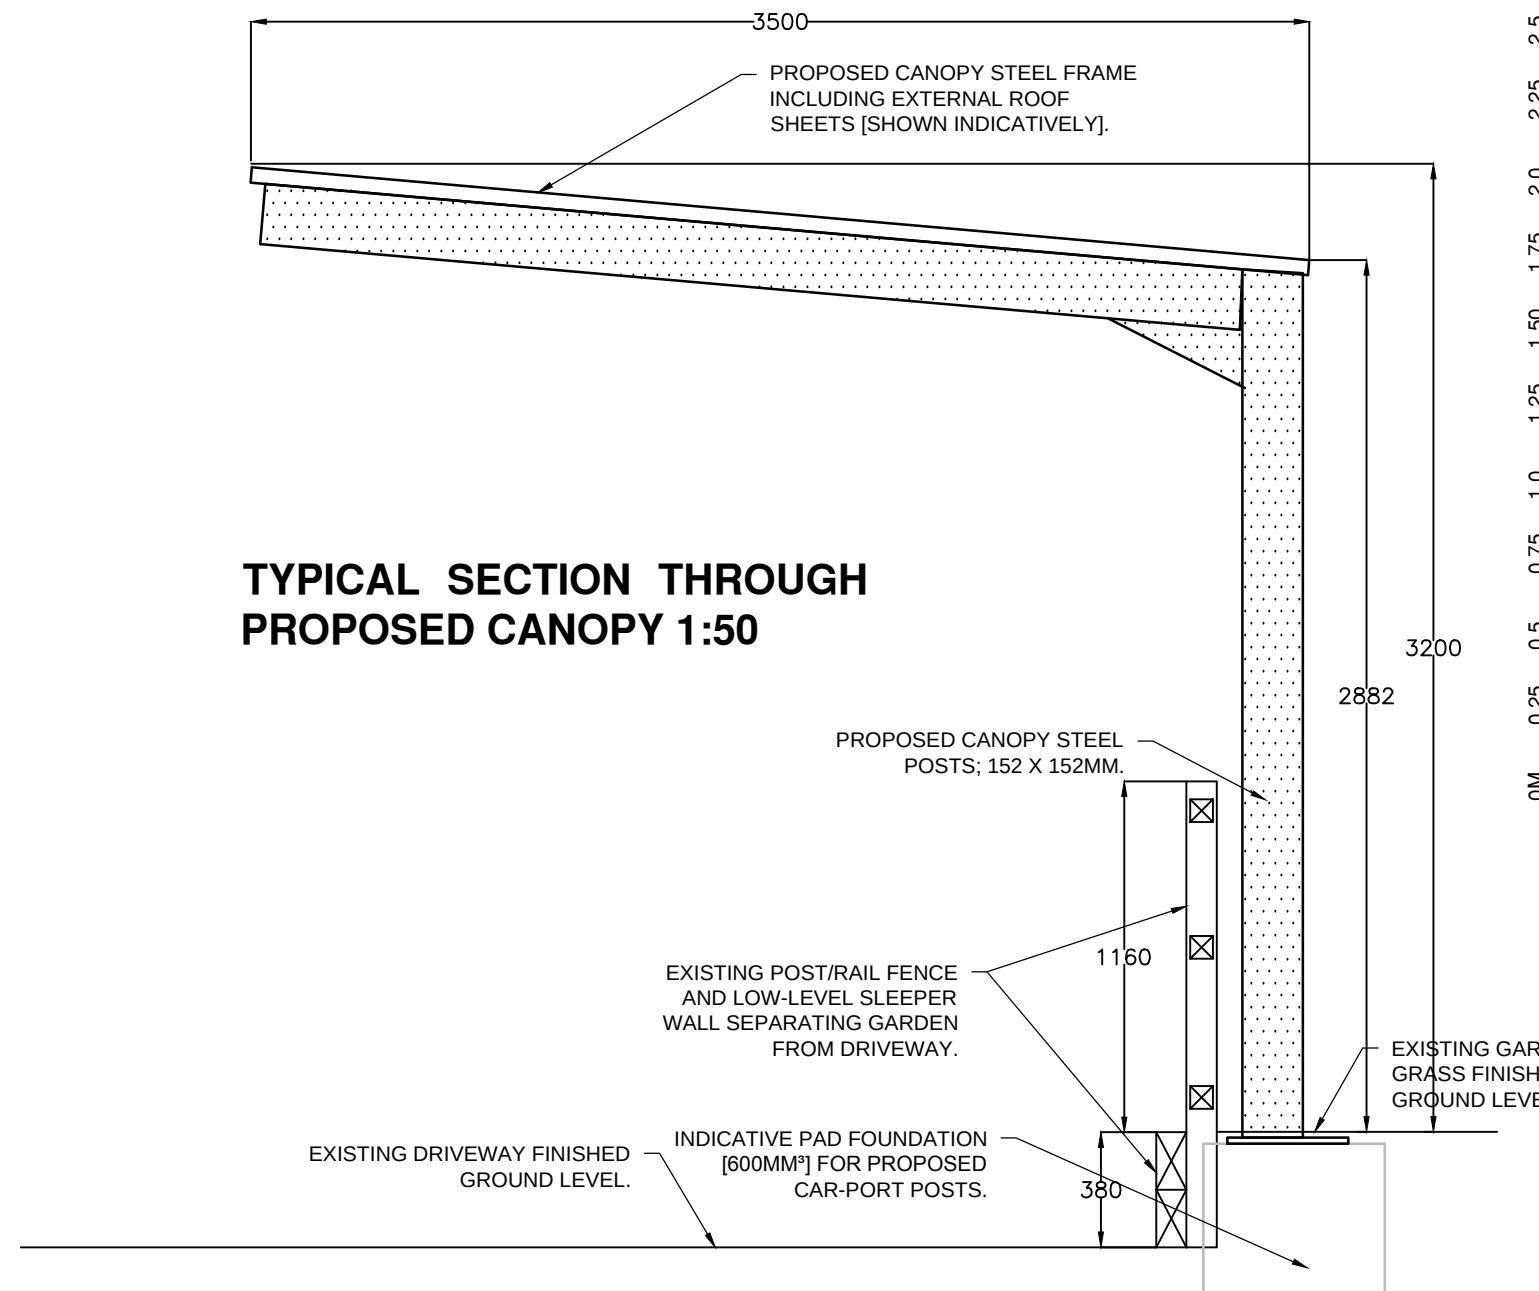

TYPICAL SECTION THROUGH
PROPOSED CANOPY 1:50

NOTES
ALL DETAILS ARE INDICATIVE ONLY. ALL DIMENSIONS TO BE CHECKED ON SITE BY CONTRACTOR PRIOR TO COMMENCEMENT OF WORKS. ANY DISCREPANCIES IN DRAWINGS TO BE REPORTED TO PHILIPS CHARTERED SURVEYORS.

Rev. Amendments Date Drw.

PS PHILIPS SURVEYORS
BUILDING SURVEYORS, DESIGNERS & CONSULTANTS

PHILIPS SURVEYORS LLP, THE OLD COACH HOUSE, 78 LOWER STREET, PULBOROUGH, WEST SUSSEX, RH20 2AA
TEL 01798 873222 FAX 01798 873444
EMAIL INFO@PHILIPS-SURVEYORS.CO.UK
WWW.PHILIPSCHARTEREDSURVEYORS.CO.UK

CLIENT:
TAMSIN LE MAY
WANLEY LODGE, WANDLEYS LANE
EASTERGATE, WEST SUSSEX
PO20 3SE

PROJECT:
WANLEY LODGE
WANDLEYS LANE, EASTERGATE
WEST SUSSEX PO20 3SE
NEW HISTORIC VEHICLE CANOPY

DRAWING TITLE:
PLANNING
LOCATION & BLOCK PLAN, EXISTING
& PROPOSED PLANS & ELEVATIONS,
PROPOSED SECTION

DRAWN: MAB **JOB NO:** WAND17 **SCALE:** @A1
CHECKED: POW **DRAWING NO:** PL1 **REV:**
DATE: JAN 2017

© Philips Chartered Surveyors.